
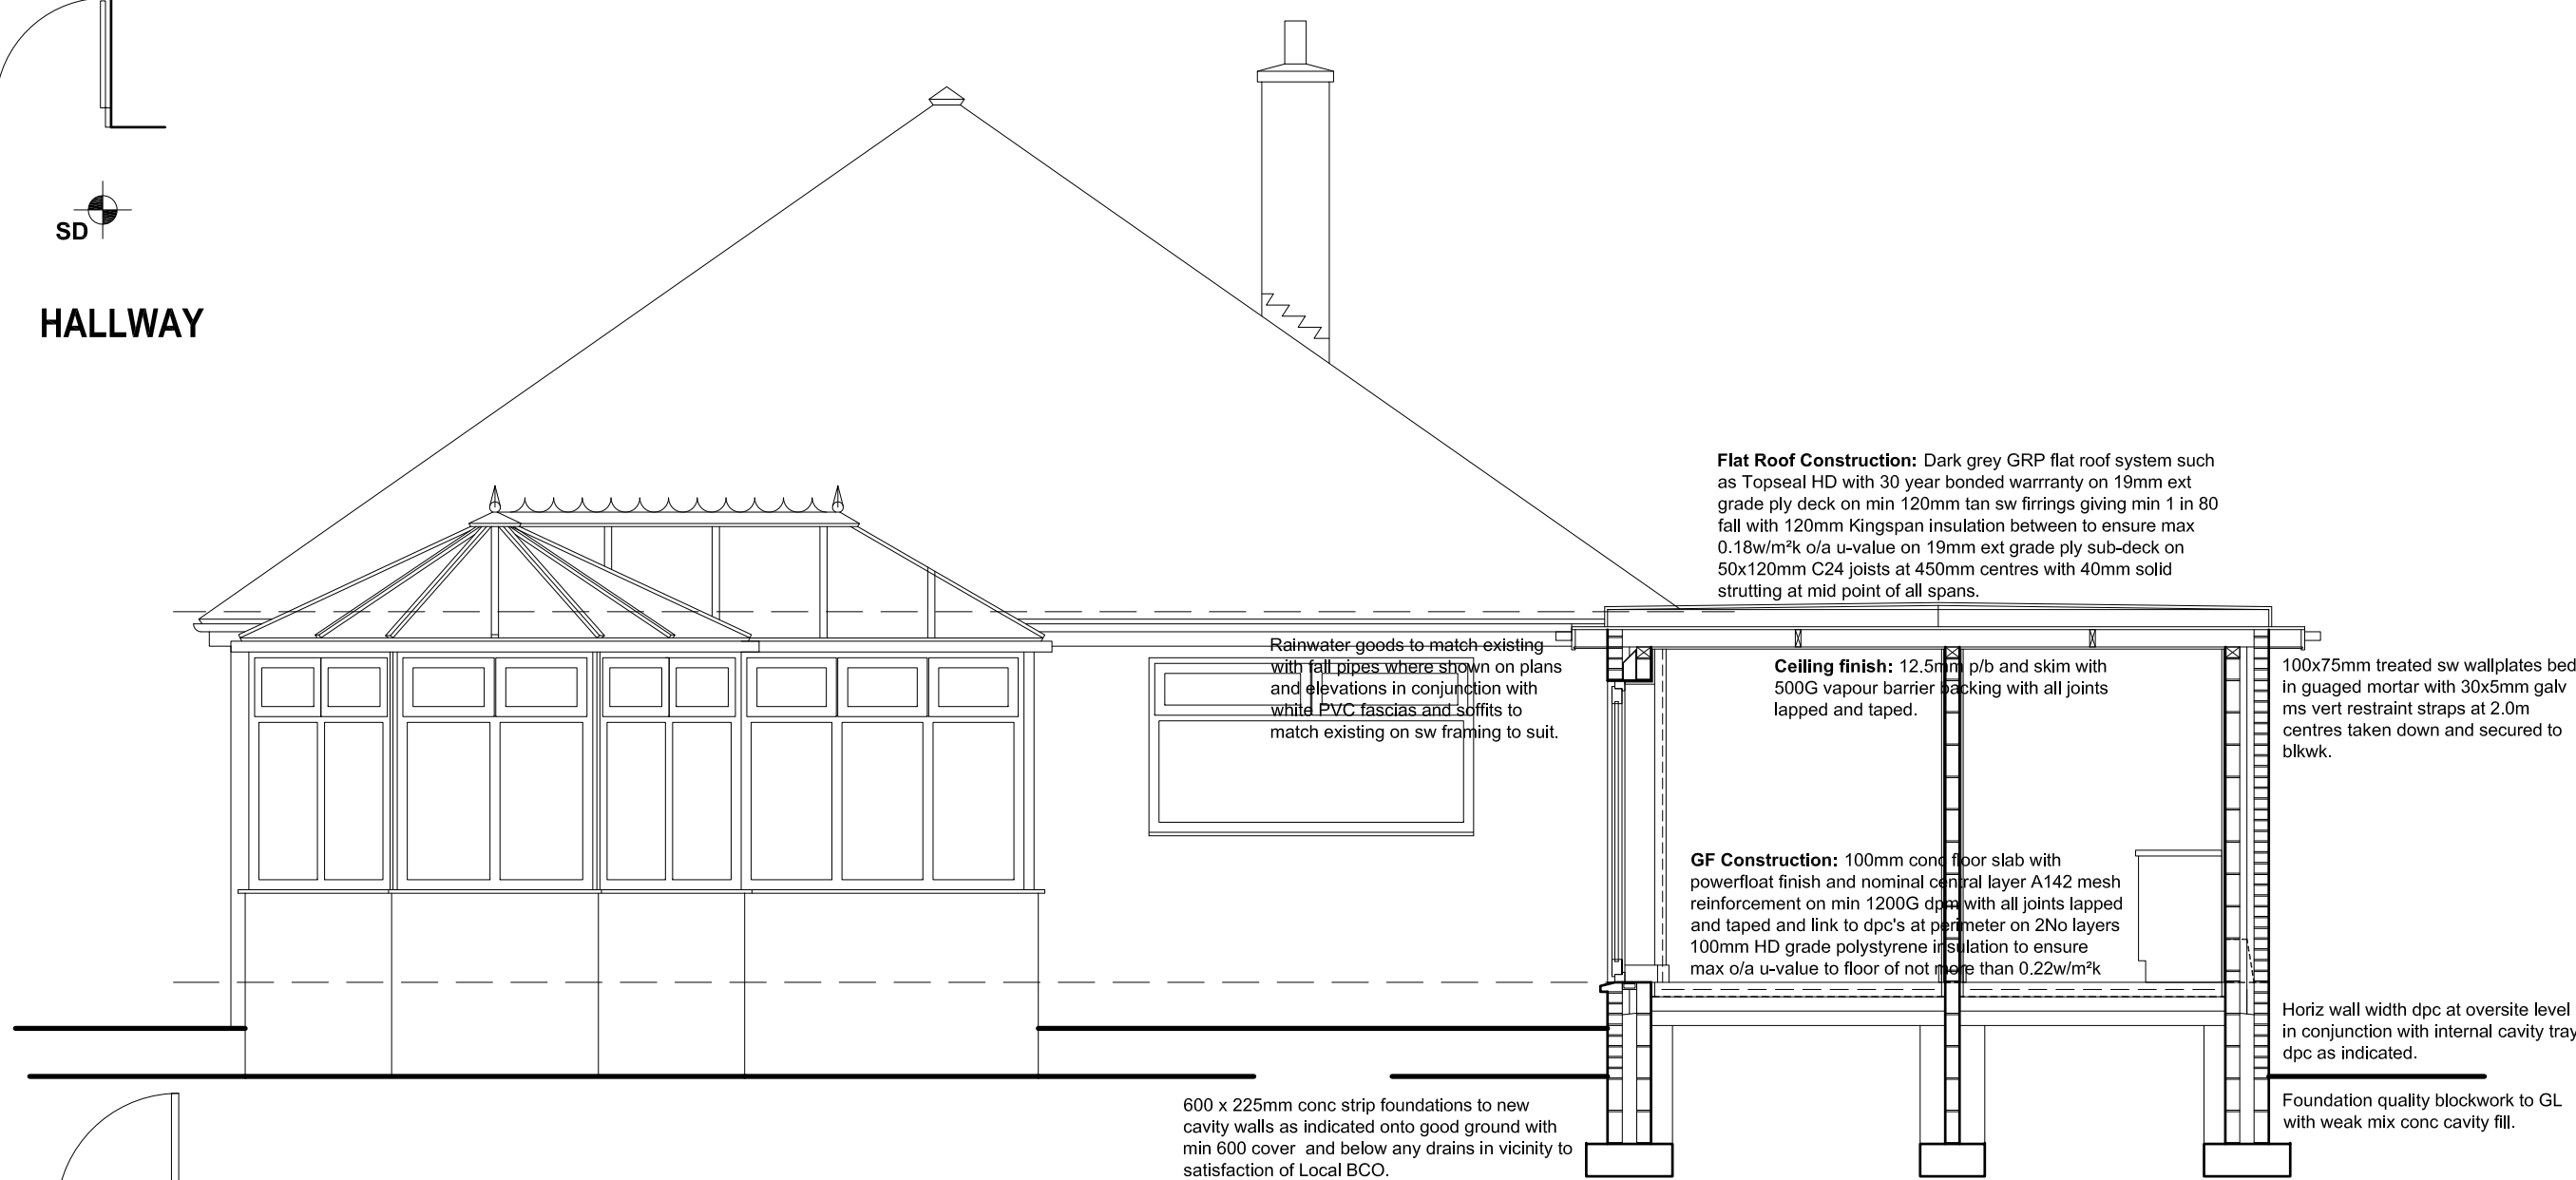
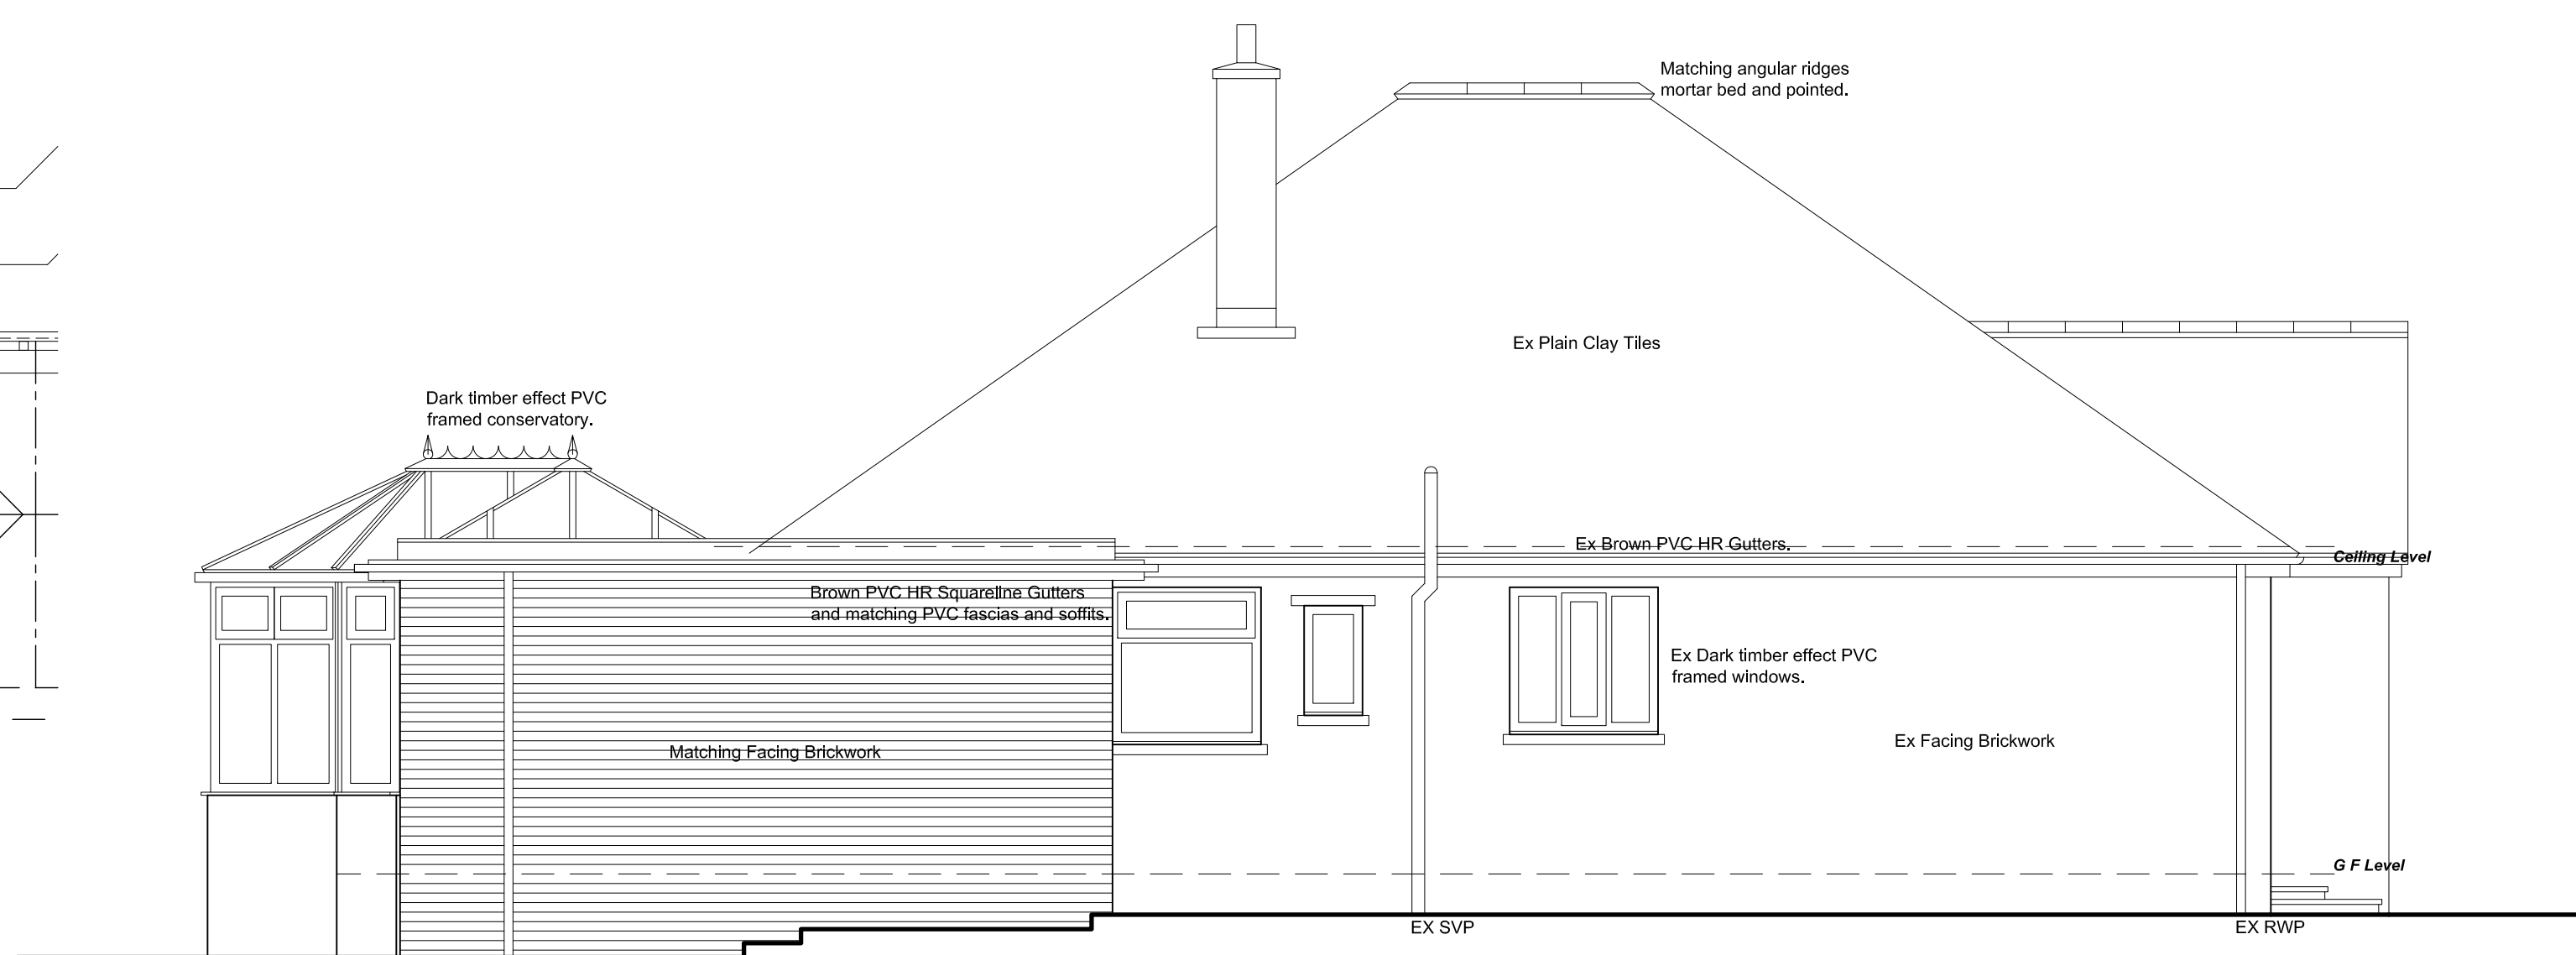
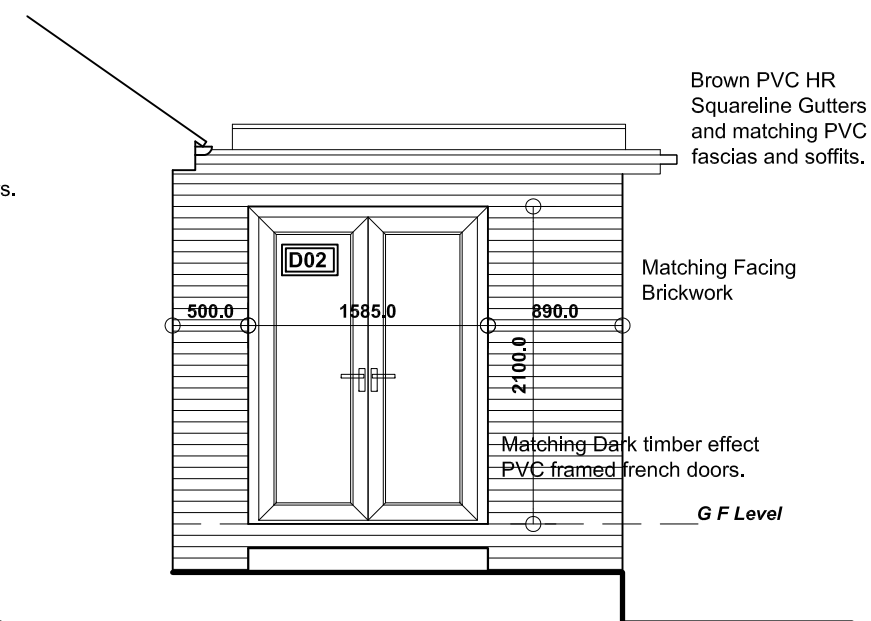


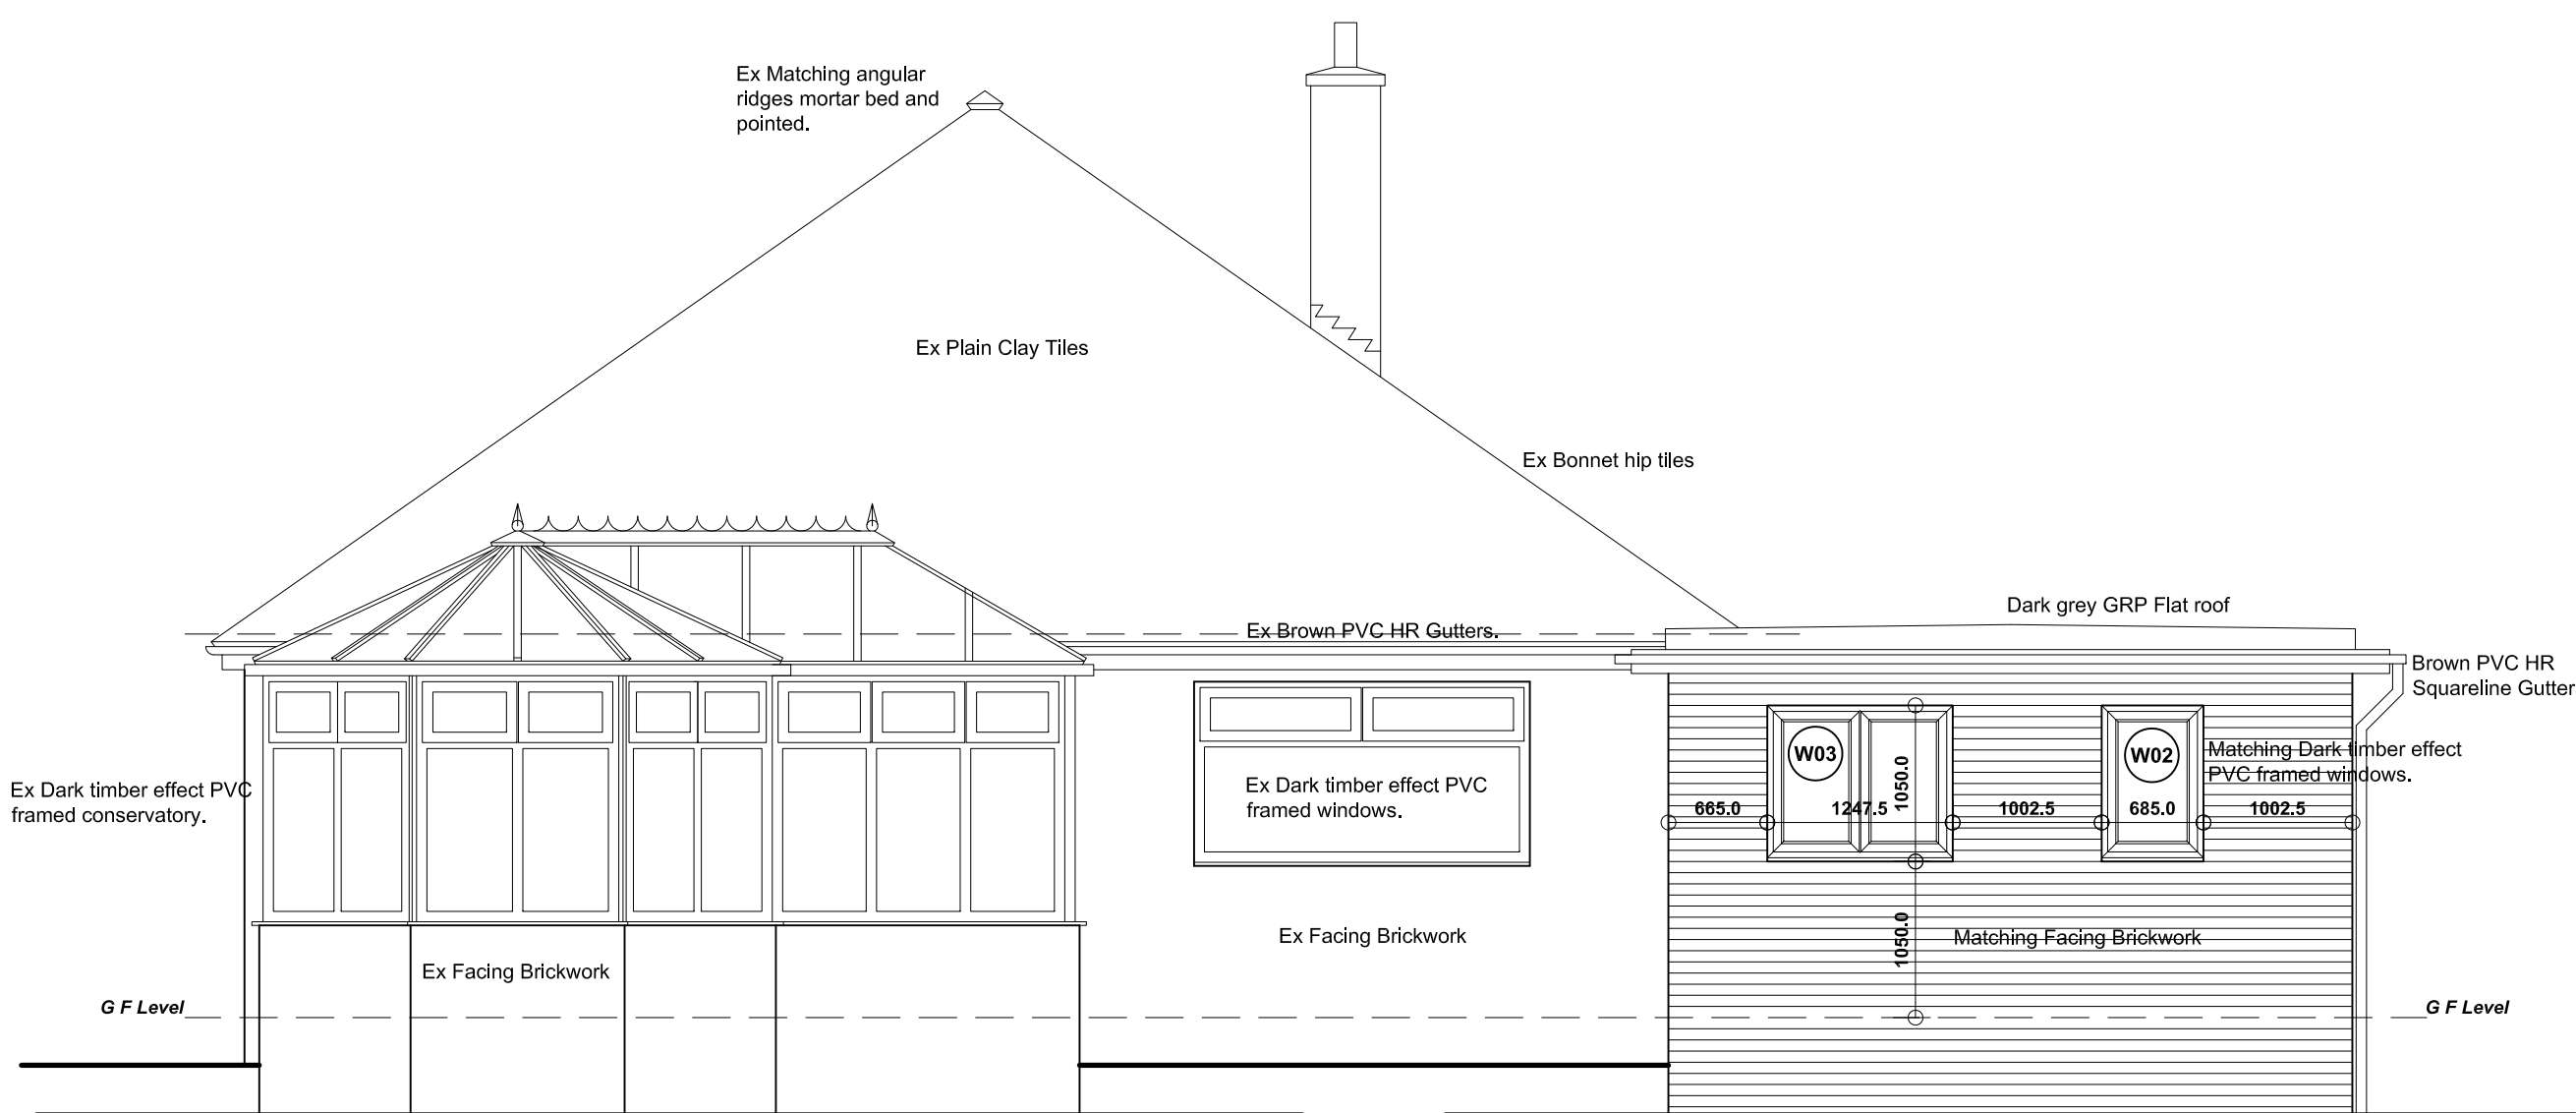

Scale: 1:50 @ A1			Date: MARCH 2018		
Ref: 201725			Drwg No: 02		
0 cm	2 cm		4 cm	6 cm	