

SDI	1/50 @ A1	JR.485	C	C03
drawn	1/100 @ A3			
May 15	scale	job no.	stage	drawing no.
date				

unit 6 pool bank business park high street tarvin chester ch3 8jh
t 01829 749010 enquiries@johnsonrobson.co.uk

date:	revision:
09/06/15	first issue

Proposed Extension

Existing GIA	264.7 sq.m*	2849 sq.ft*
Extension GIA	80.8 sq.m	869 sq.ft
Total	345.5 sq.m	3718 sq.ft


* excludes cold stores

Accommodation

As Existing:- 19 tables / 82 covers

As Proposed:-

Refit existing	19 tables /	70 covers
Extension	22 tables /	74 covers
Total	41 tables /	144 covers

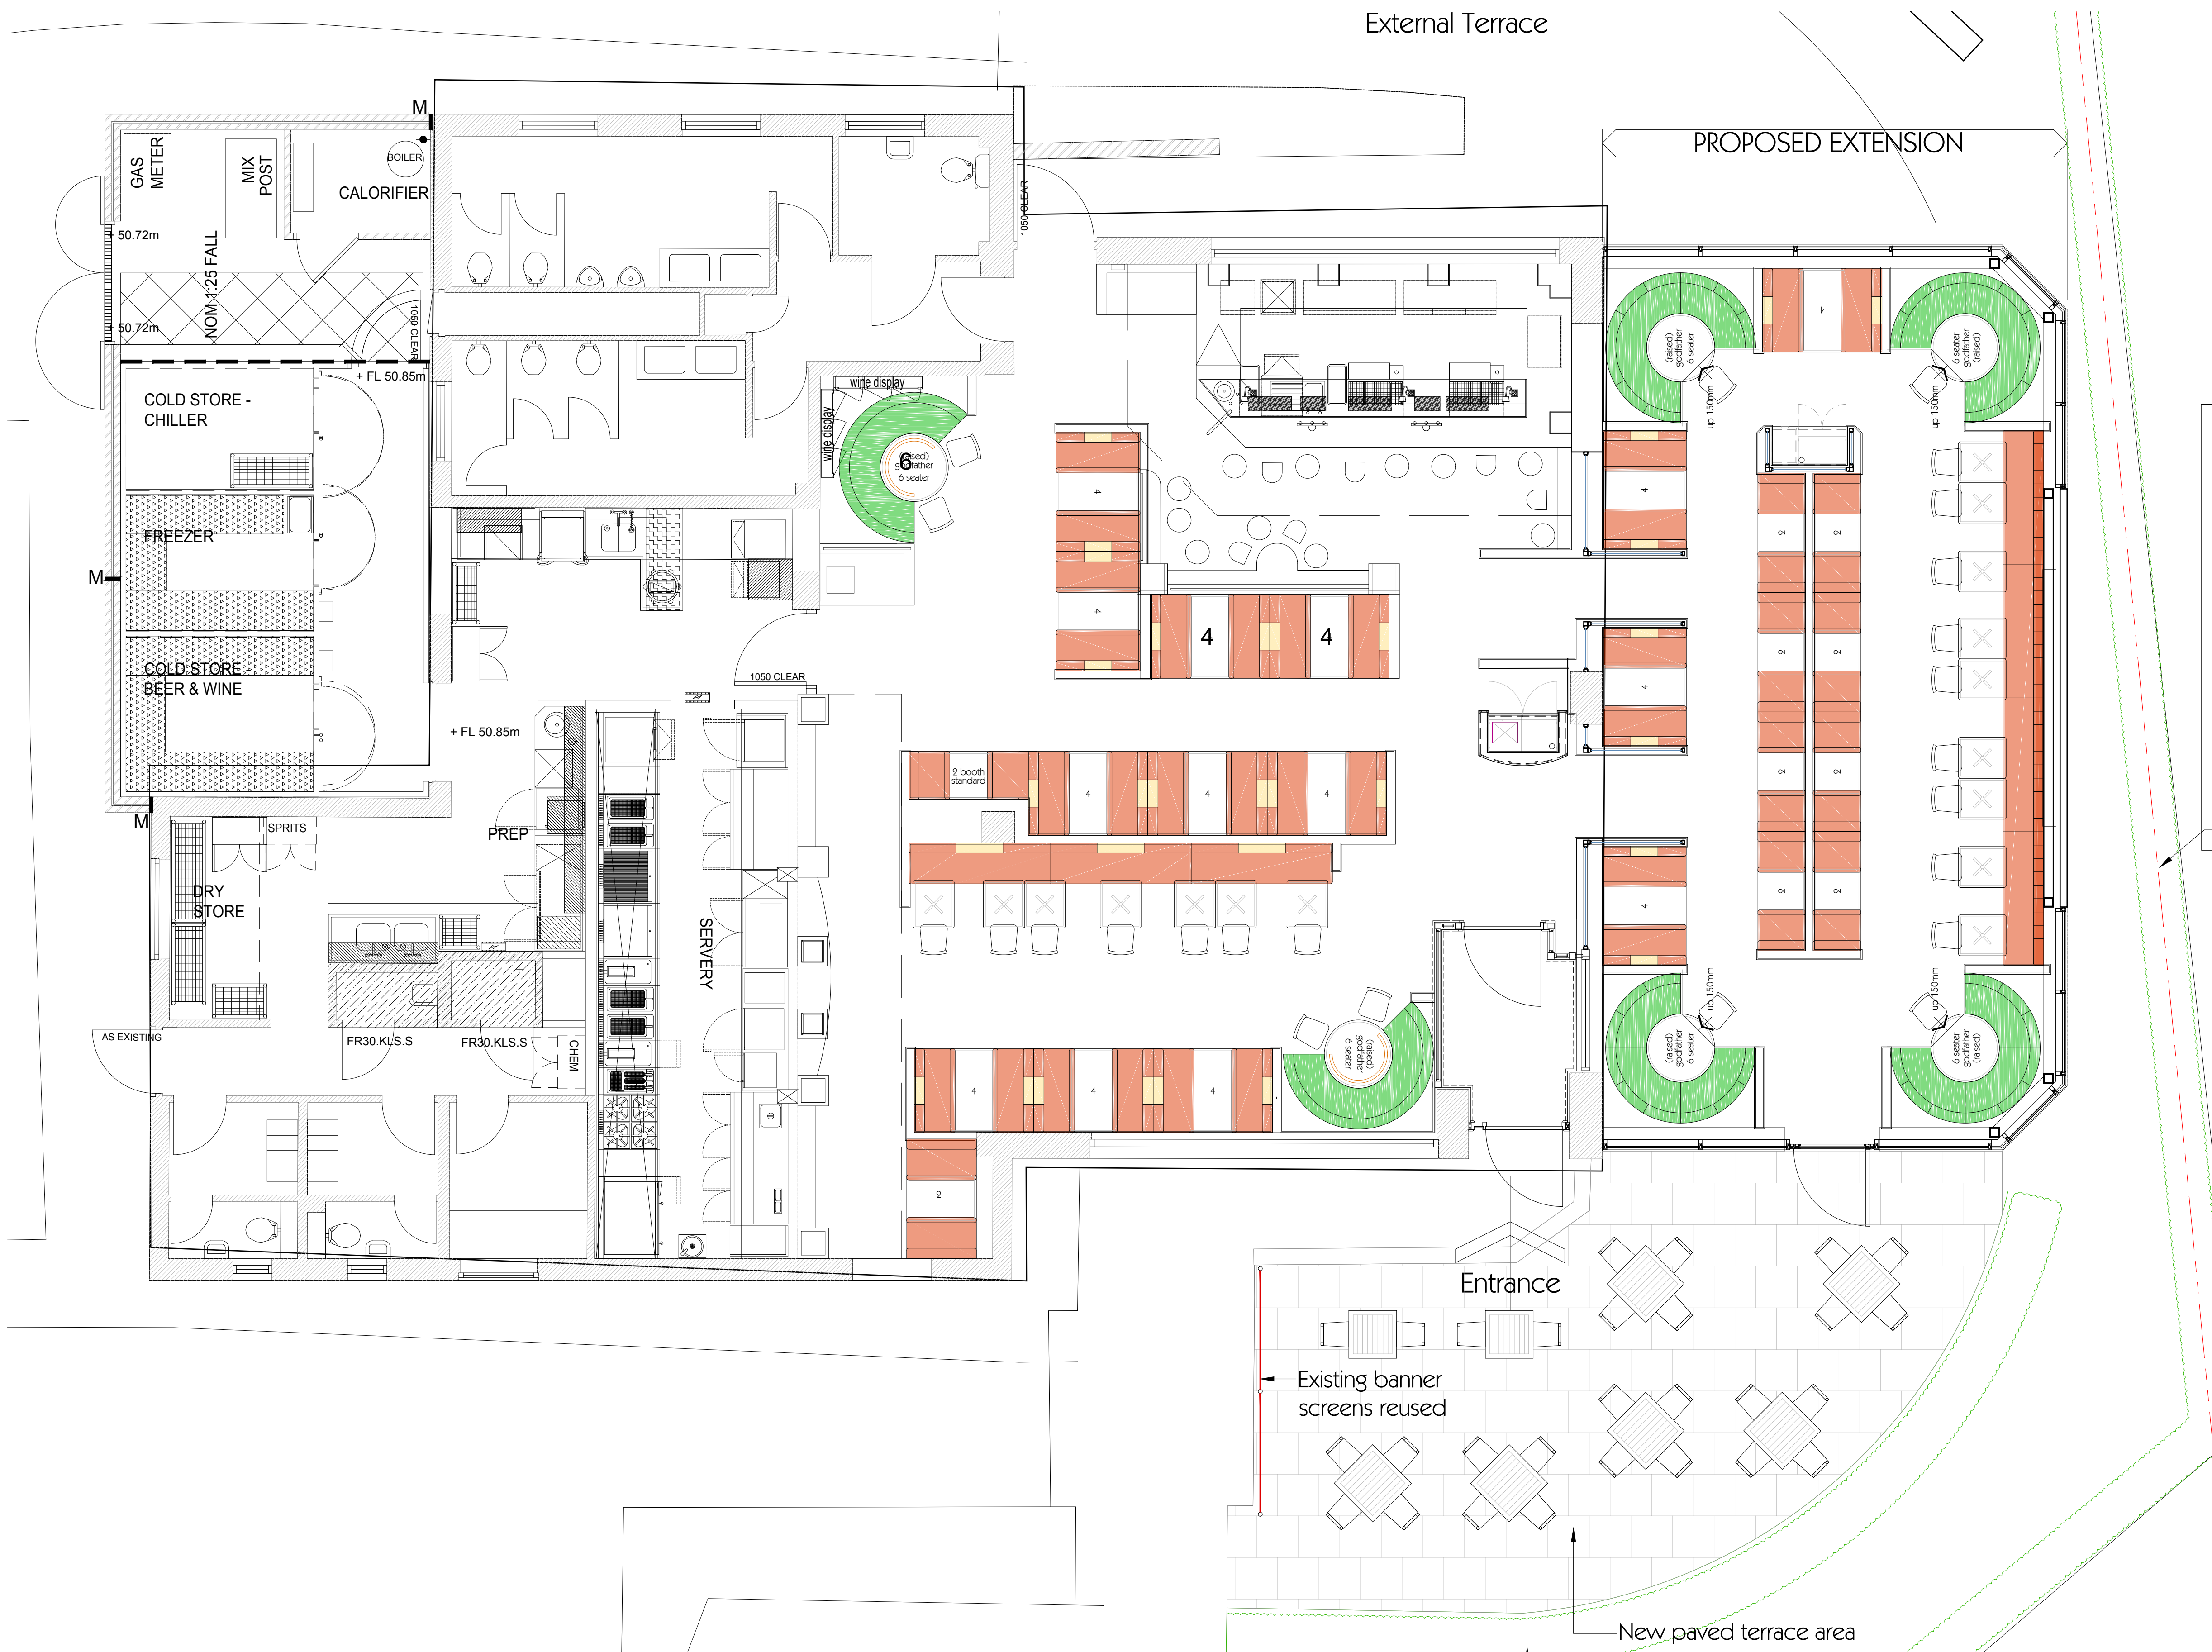

Layout Plan
scale 1/100 @ A1, 1/200 @ A3