

Pentagon Motor Group - Barnsley
Existing Site Plan 1:500 scale @ A3
October 2011




Pentagon

Total Site Area = 2.2 acres (approx)

Nissan Car Parking
used car display = 27 spaces
customer = 33 spaces

Fiat / Chrysler Parking
used car display = 40 spaces
customer = 73

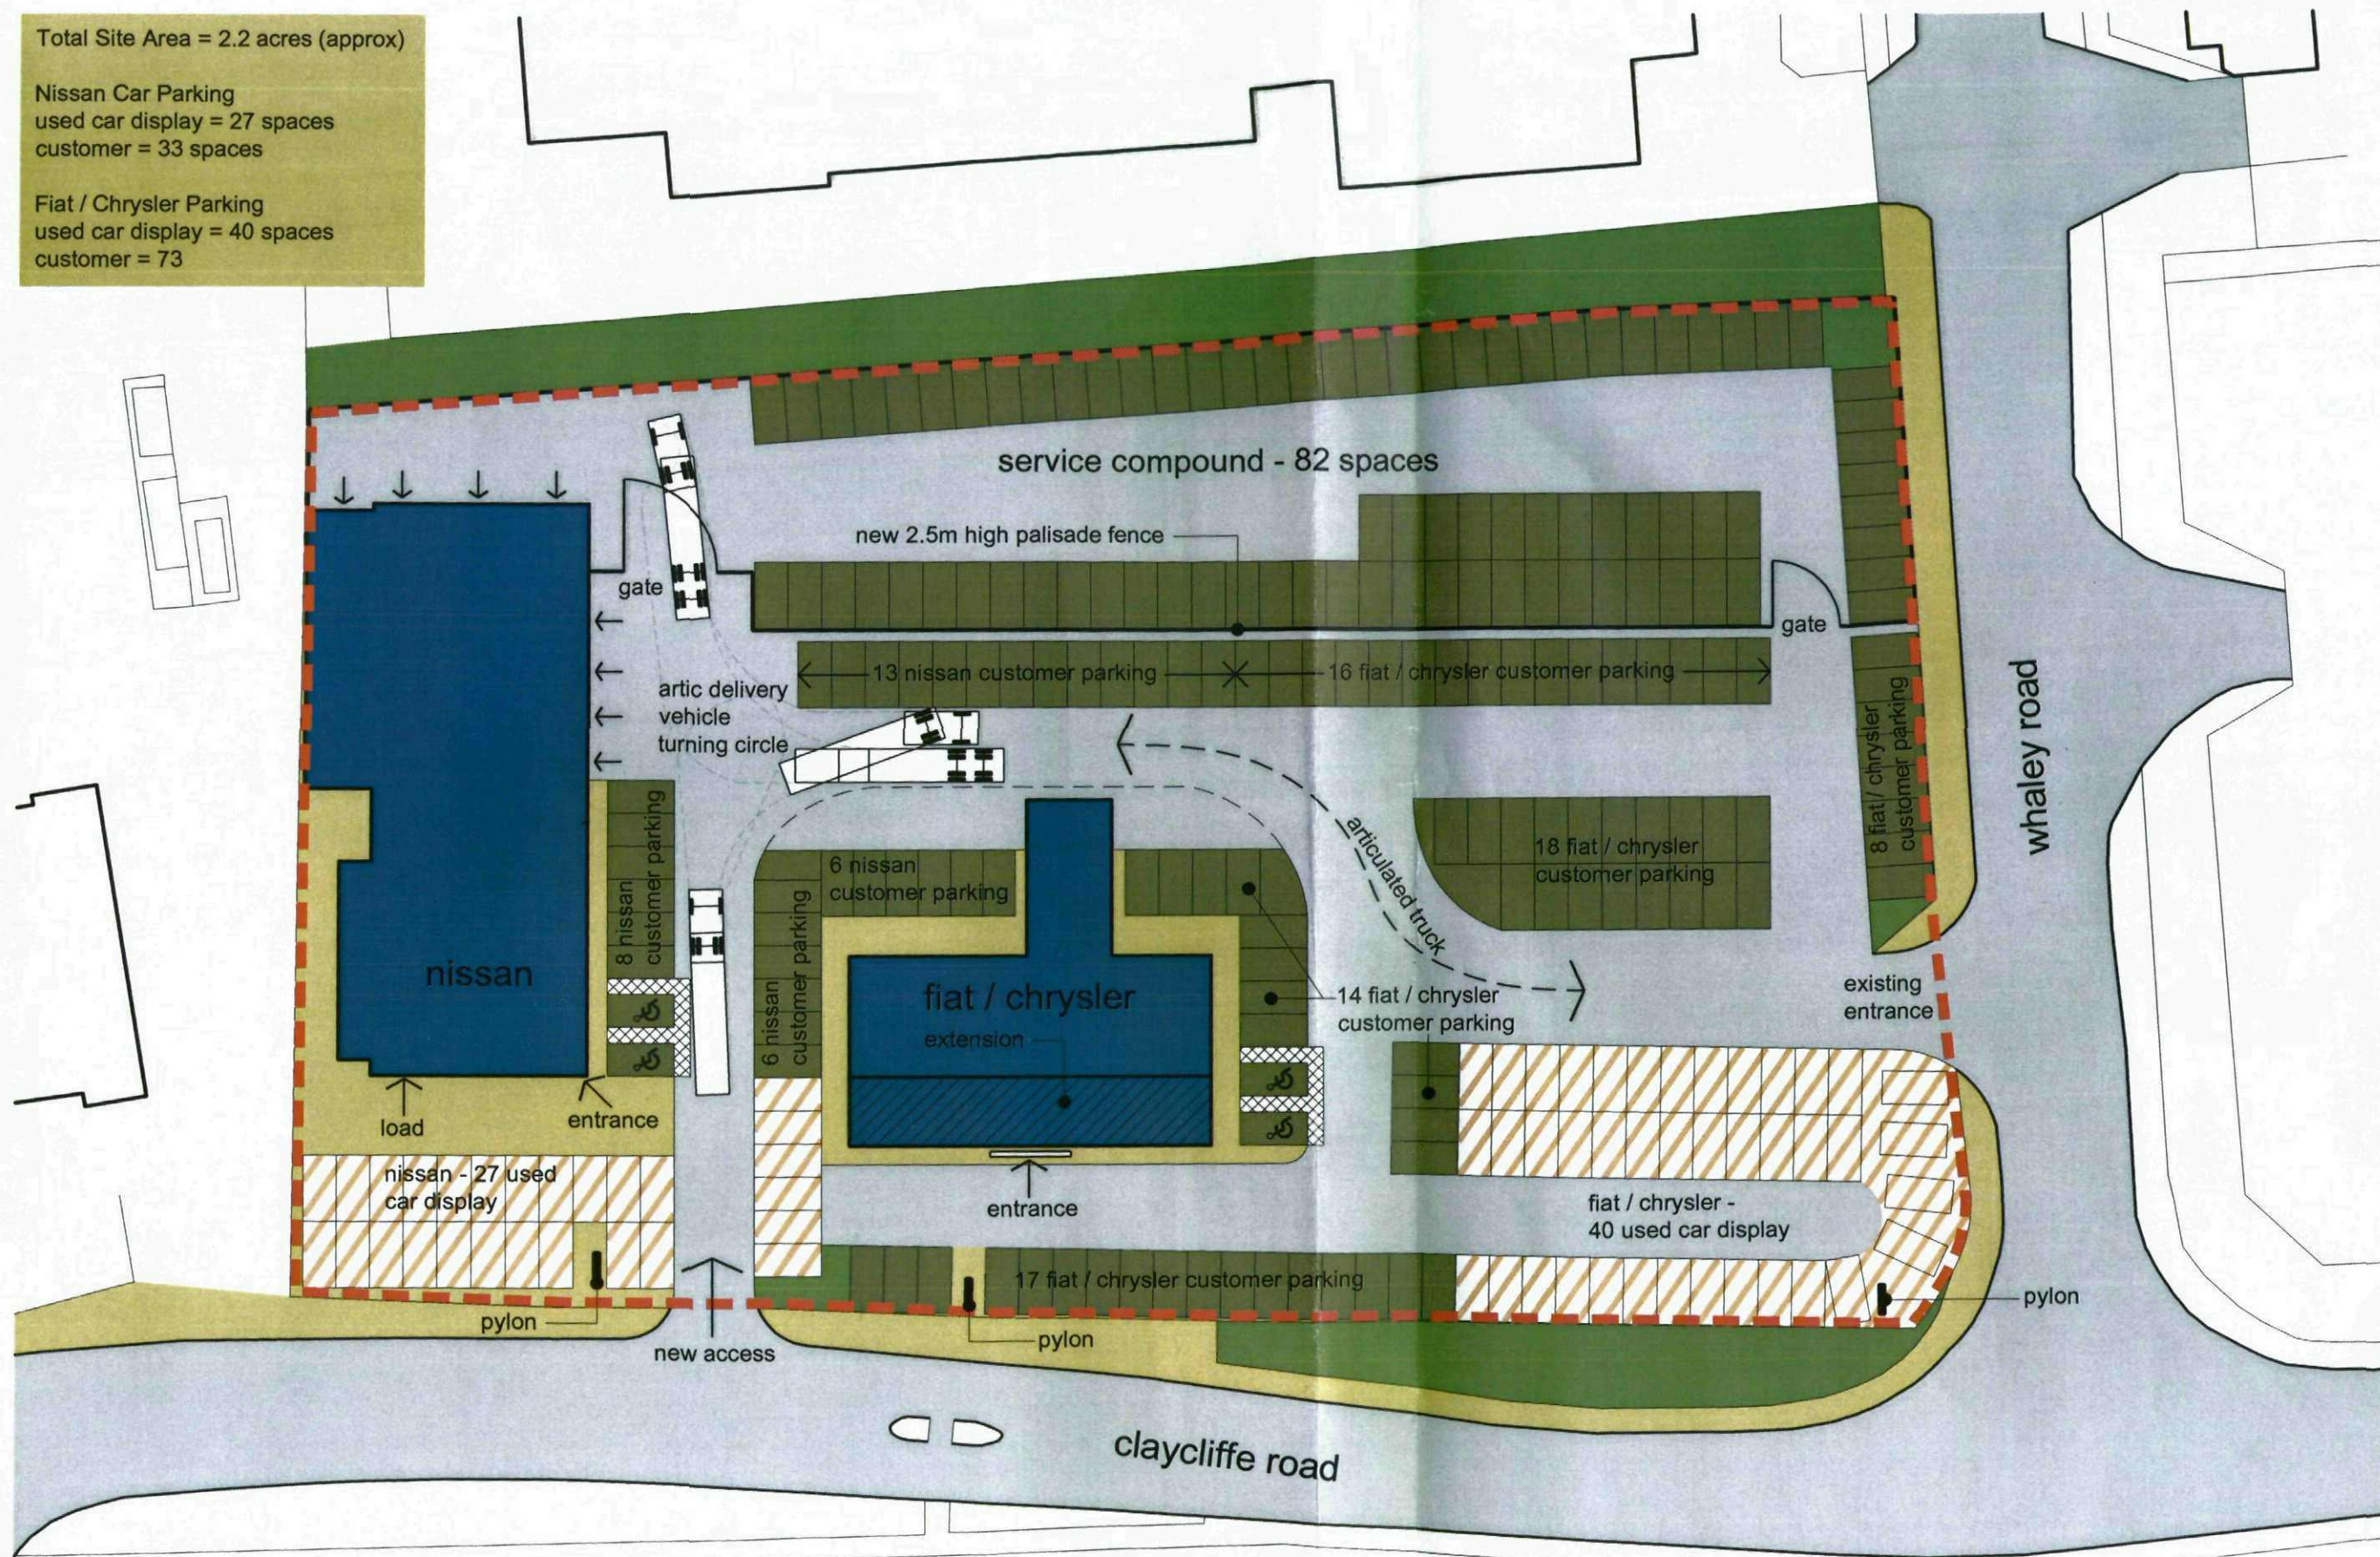

Pentagon