


FLOORS	SUPPLY AND LAY NEW RUBIMATKEX INFINITY 500 X 500mm CARPET TILES TO FULL AREA OF ROOM. COLOUR TO BE AGREED.			
	SUPPLY AND LAY NEW RUBIMATKEX GAMBERSTER 500 X 500mm CARPET TILES TO FULL AREA OF ROOM. COLOUR TO BE AGREED.			
	SUPPLY Y AND LAY POLY OR HOMOGENEOUS XL SHEET VINYL TO THE ENTRANCE AREAS SHOWN ON THE DRAWINGS. INCLUDE FOR SEAM WELDING TO EXISTING AND FOR VINYL TO CARPET TRIMS AT DOORWAYS.	Ensure neat weld joint between and existing vinyl.		
SKIRTINGS	SUPPLY AND FIX NEW 19 X 119mm HARDWOOD BULLNOSED STYLE SKIRTINGS TO MATCH FOUNDATION UNIT TO FULL PERIMETER OF ROOM. NOTE: SEE PLAN ADJACENT FOR EXTENT OF NEW SKIRTINGS TO CORRIDOR AREA.			
	APPLY STABILISING PRIMER TO NEWLY PLASTERED WALLS AND DECORATE TO FULL HEIGHT AND PERIMETER WITH 2NO. COATS PAINTED FINISH. COLOURS TO BE AGREED.			
WALLS	WASH DOWN EXISTING WALLS AND RE-DECORATE TO FULL HEIGHT AND PERIMETER WITH 2NO. COATS PAINTED FINISH. COLOURS TO BE AGREED.	decorate area of corridor shaded pink.		
CEILING	SUPPLY AND INSTALL NEW BRITISH GYPSUM 12.5MM SQUARE EDGED WALLBOARD TO NEW CEILINGS WITH SKIM FINISH. APPLY STABILISING PRIMER TO NEWLY PLASTERED CEILINGS AND DECORATE TO FULL AREA WITH 2NO COATS EMULSION.			
	RUB DOWN, PREPARE AND RE-DECORATE ALL EXISTING SOTTWOOD JOINERY WITH 2NO. COATS GLOSS PAINTED FINISH. COLOURS TO BE AGREED.			
DECORATIONS	KNOT STOP, PRIME AND DECORATE ALL NEW SOTTWOOD JOINERY WITH 2NO. UNDERCOATS AND 1NO. COAT GLOSS PAINTED FINISH. COLOURS TO BE AGREED. NOTE: FULLY PRIME ALL COMPONENTS BEFORE FRING.			
	PREPARE AND DECORATE ALL NEW HARDWOOD JOINERY WITH 2NO. SEALER COAT AND 2NO. COATS CLEAR SATIN VARNISH.			

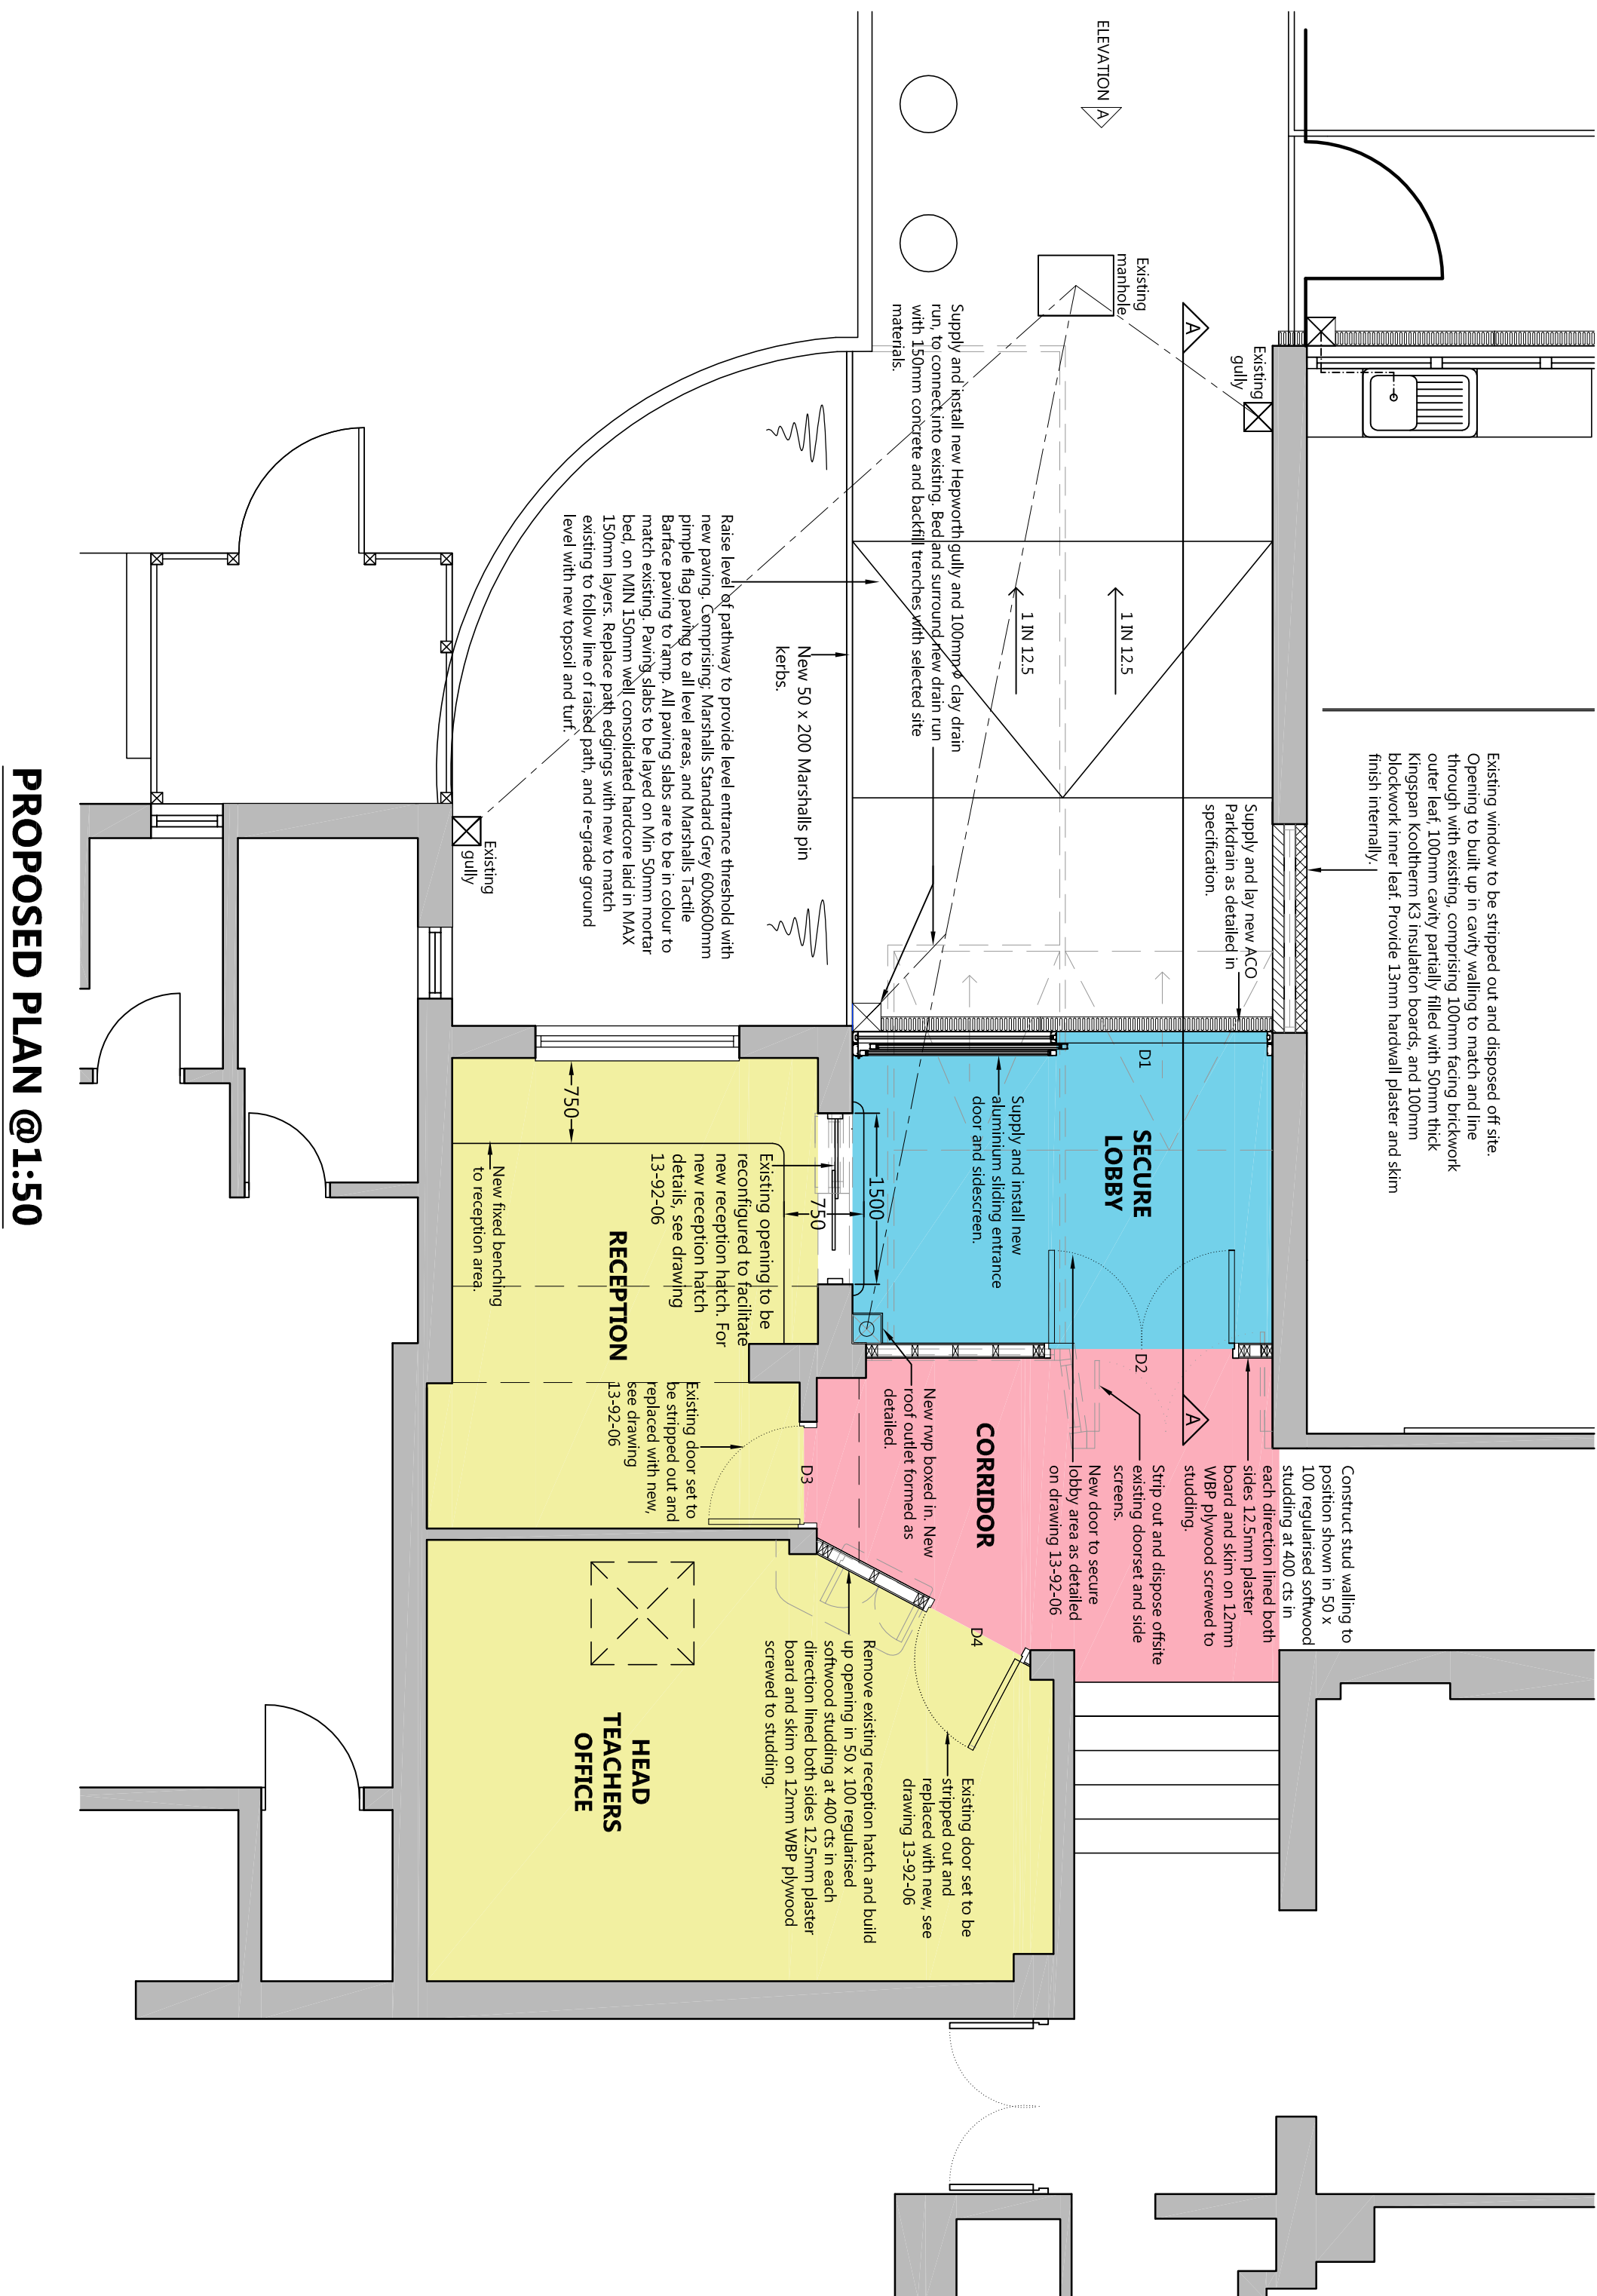

Scale		Date
1:50		MAY 2014
Drawn By:	Checked By:	
BLS	AH	
Drawing No:	Sheet Size:	
13/092/03	A1	