





FRONT ELEVATION
1 : 100

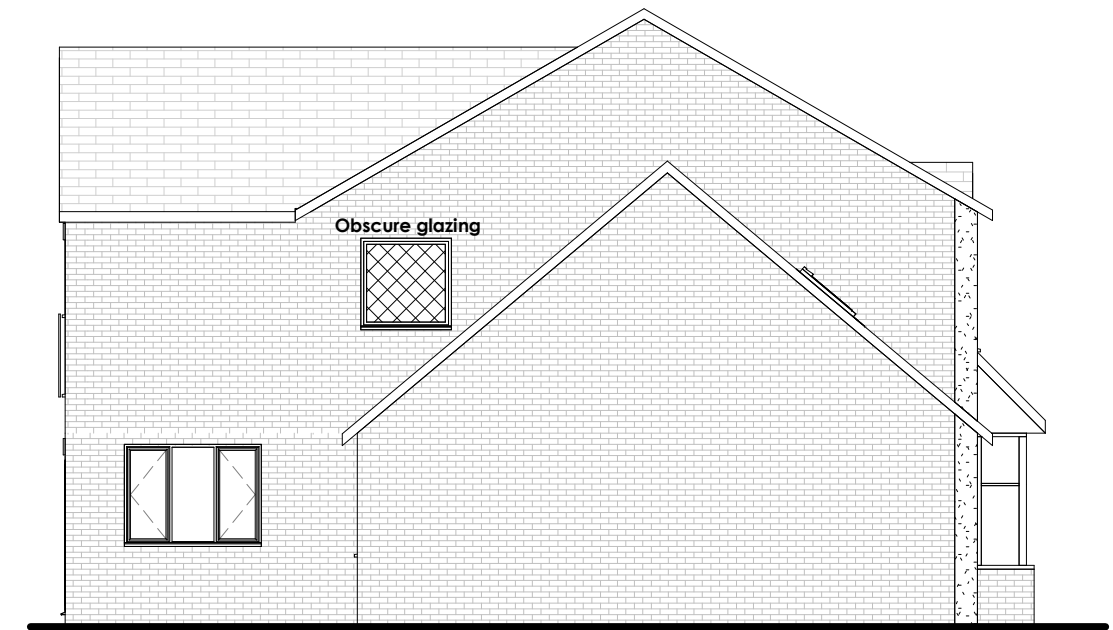

RIGHT ELEVATION
1 : 100



REAR ELEVATION
1 : 100

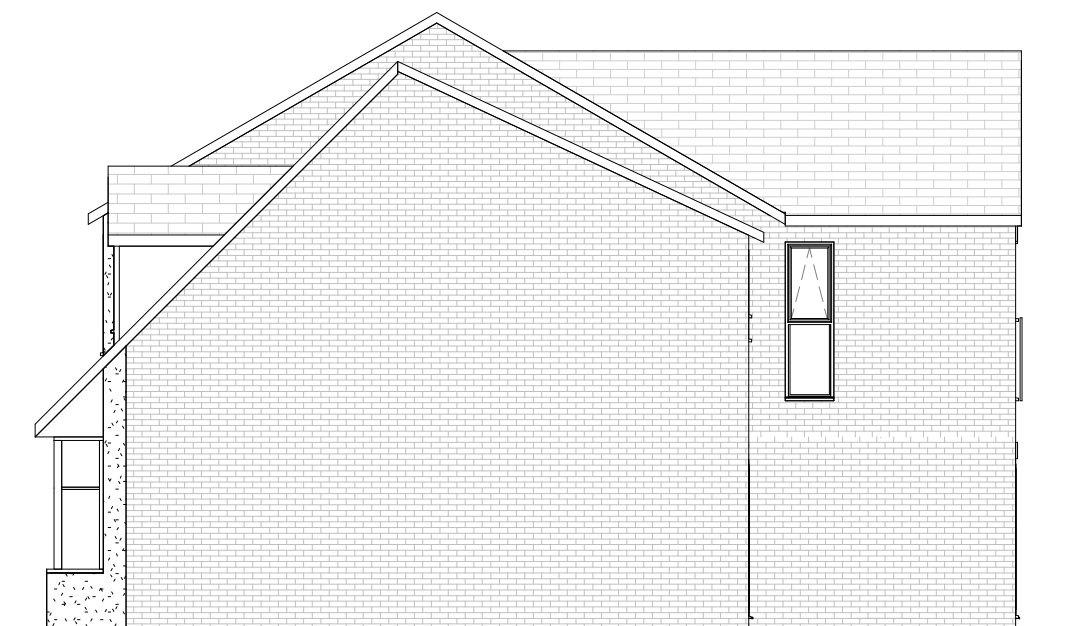

LEFT ELEVATION
1 : 100