


1) This drawing and the design and details depicted thereon are the copyright of Peter Dimberline Chartered Architect.
 2) All dimensions on this drawing are to be checked by the Contractor and any discrepancies are to be reported to the Architect.
 3) Do not scale critical dimensions off this drawing.
 4) Contractor to ensure that all Health & Safety requirements (CDM Regulations) in relation to this project will be complied with.


PROPOSED DETAILS




elevation to George Yard

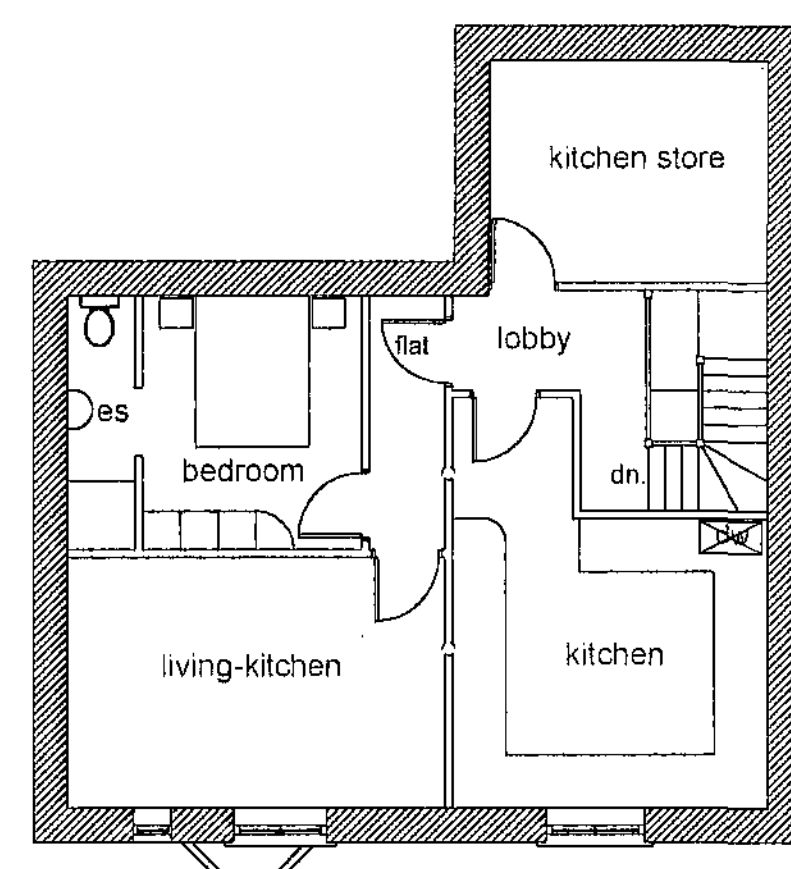

second floor plan

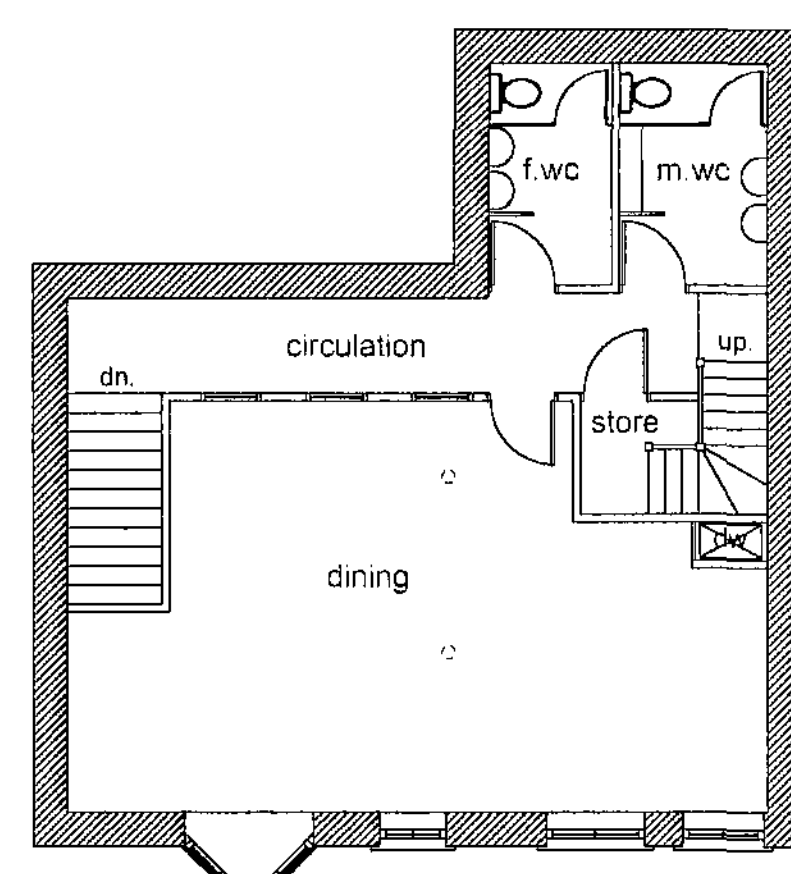

first floor plan

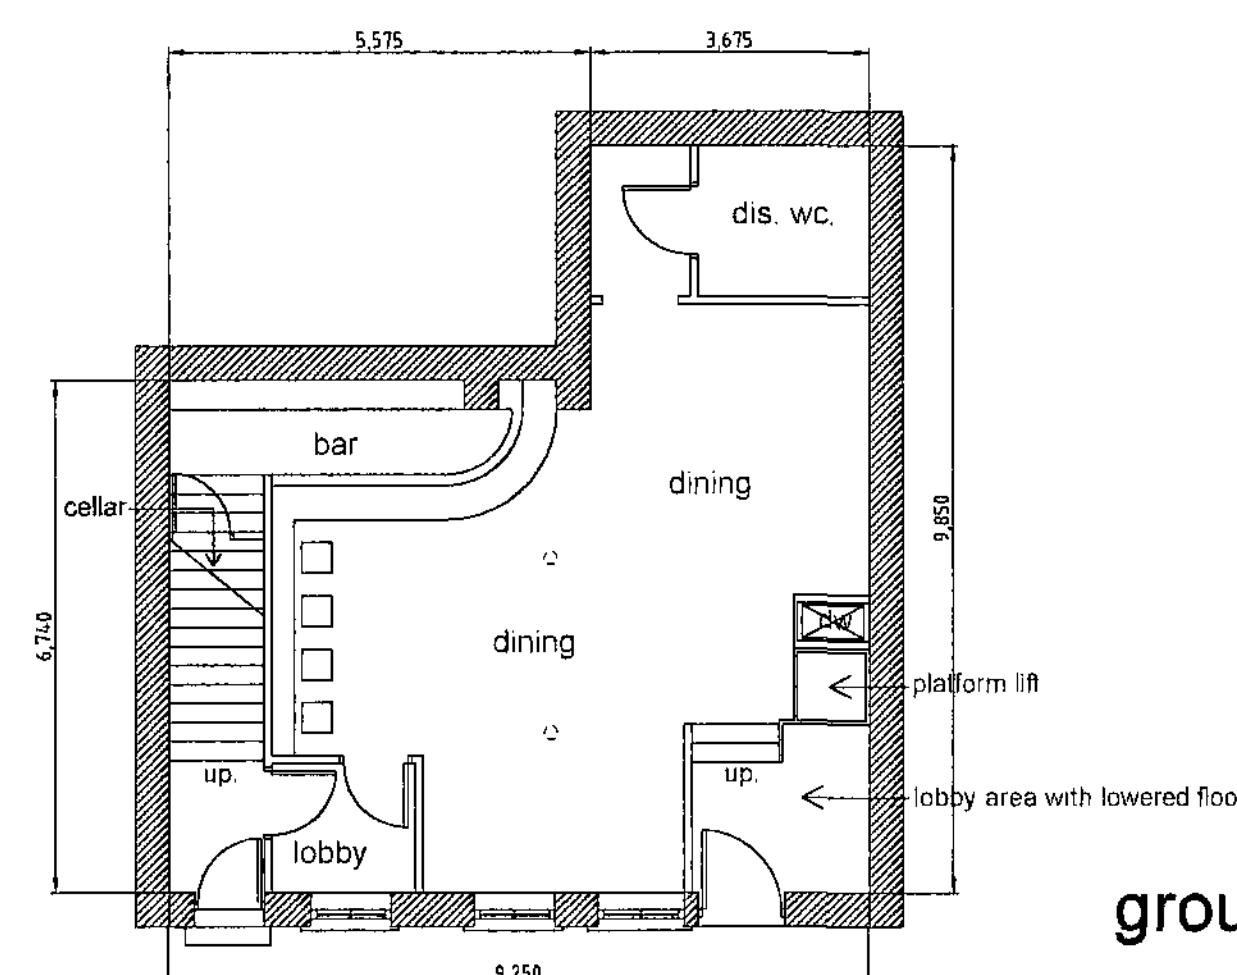


ground floor plan


EXISTING DETAILS




elevation to George Yard

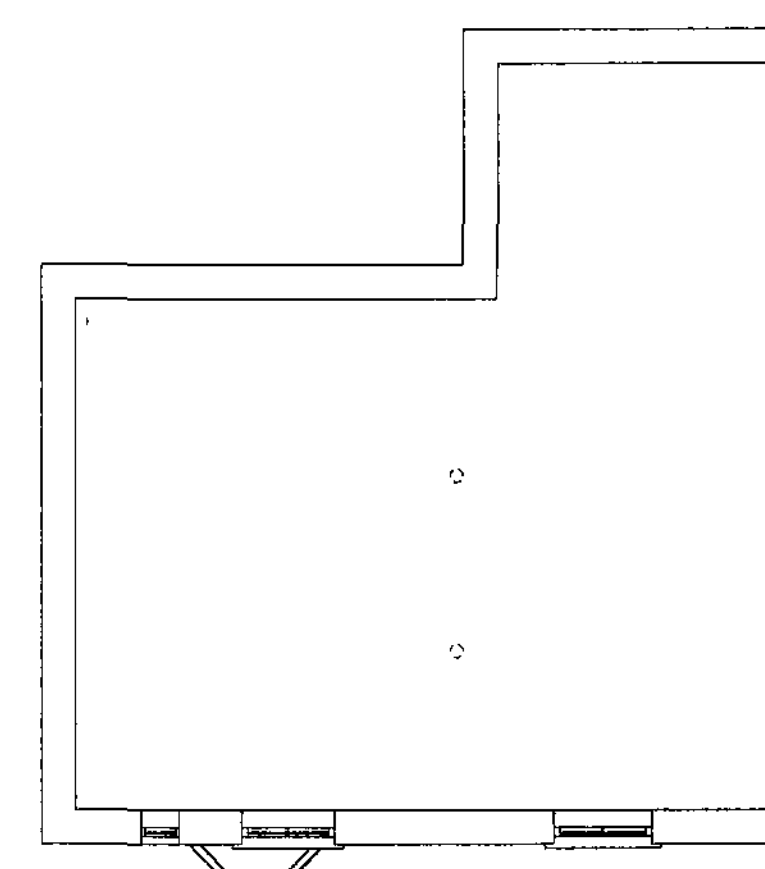

second floor plan

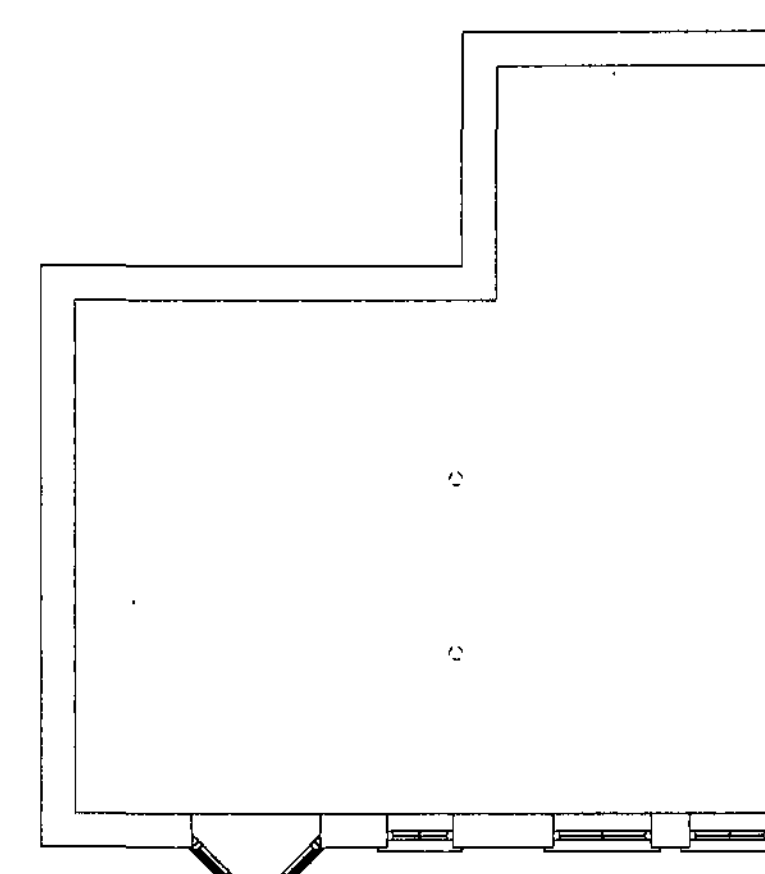

first floor plan

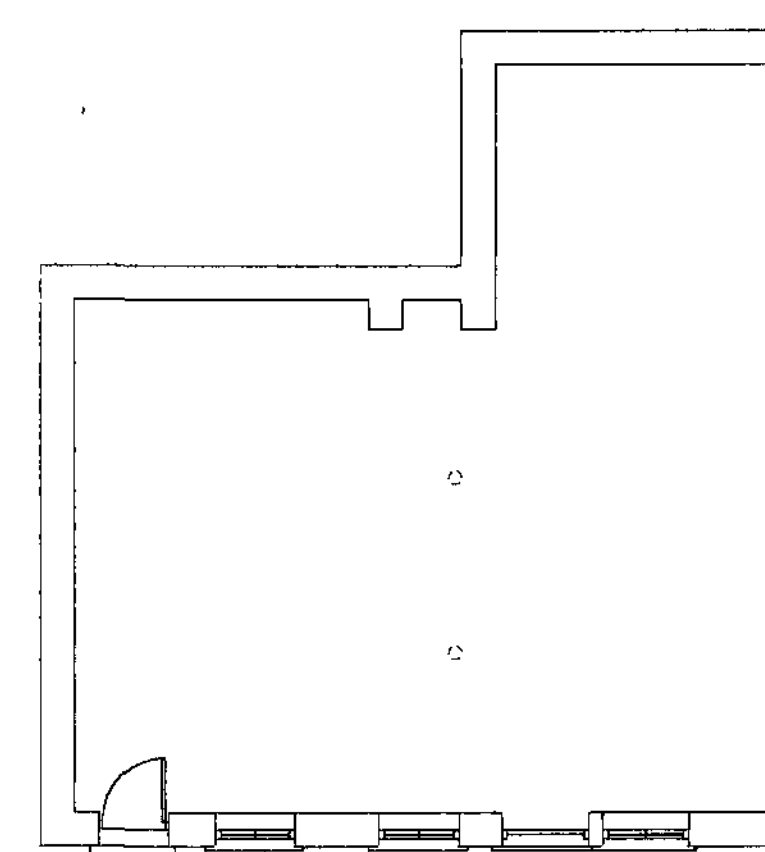

ground floor plan

REVISIONS

PETER DIMBERLINE Dip Arch, RIBA
CHARTERED ARCHITECT

2 TIPSEY COURT, STAINCROSS
 BARNSELEY, S75 6FZ

tel/fax (01226) 390947
 email: pdimberline@tiscali.co.uk

CLIENT D Gulbrandsen	
PROJECT Proposed Cafe-Bar	
LOCATION The Davies Building. 4 George Yard, Barnsley. S70 2HG	
DRAWING Existing and proposed details	
SCALES 1:100	DATE May 10
DRWG No. 2009/006/01	DRAWN BY PD
REV	