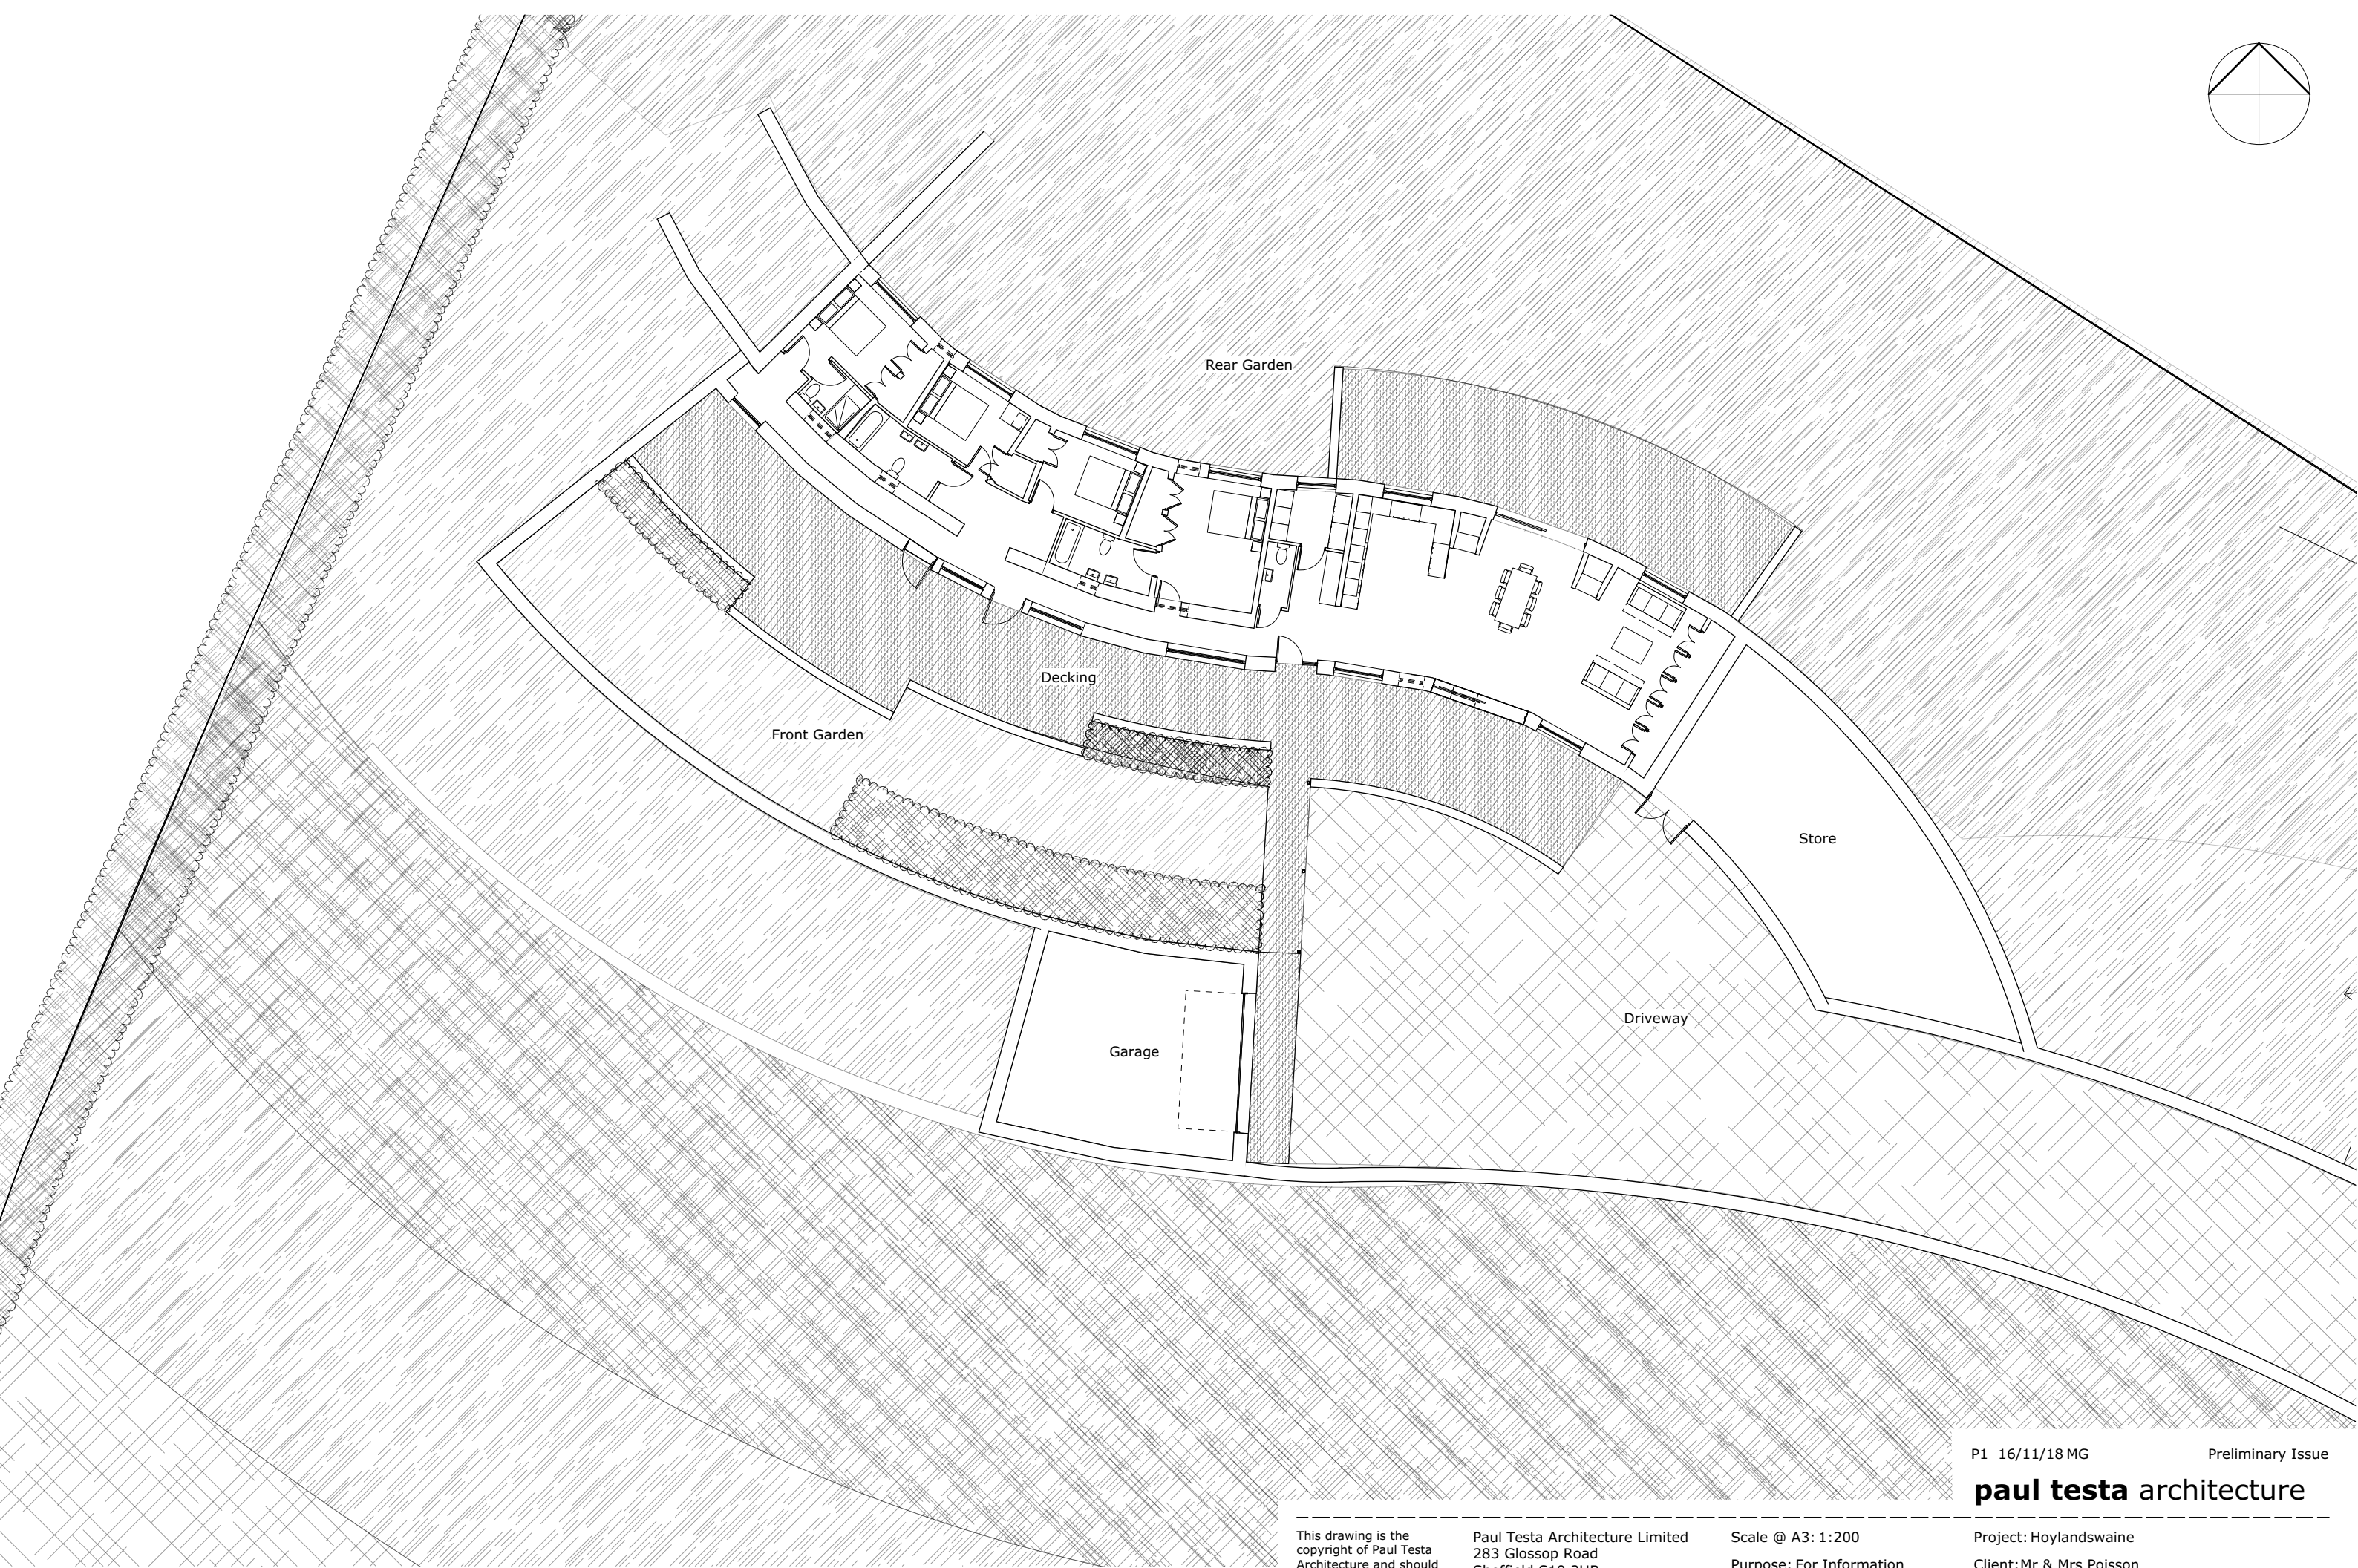
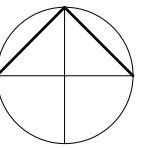


This drawing is the copyright of Paul Testa Architecture and should not be reproduced in whole or in part without their written permission.

Paul Testa Architecture Limited
283 Glossop Road
Sheffield S10 2HB
0114 442 0123
info@paultestaarchitecture.co.uk
www.paultestaarchitecture.co.uk

Scale @ A3: 1:200
Purpose: For Information
Status: S2
Drawn: MG
Revision: P1
Checked: PT

P1 16/11/18 MG Preliminary Issue

paul testa architecture

Project: Hoylandswaine
Client: Mr & Mrs Poisson
Drawing Title: Proposed 1:200 Site/Block Plan
Drawing no: PT135-PTA-00-ZZ-DR-A-00104

PT135-PTA-00-ZZ-M3-A-00101.vwx