


Appendix 6

Indicative Flood Plain Map

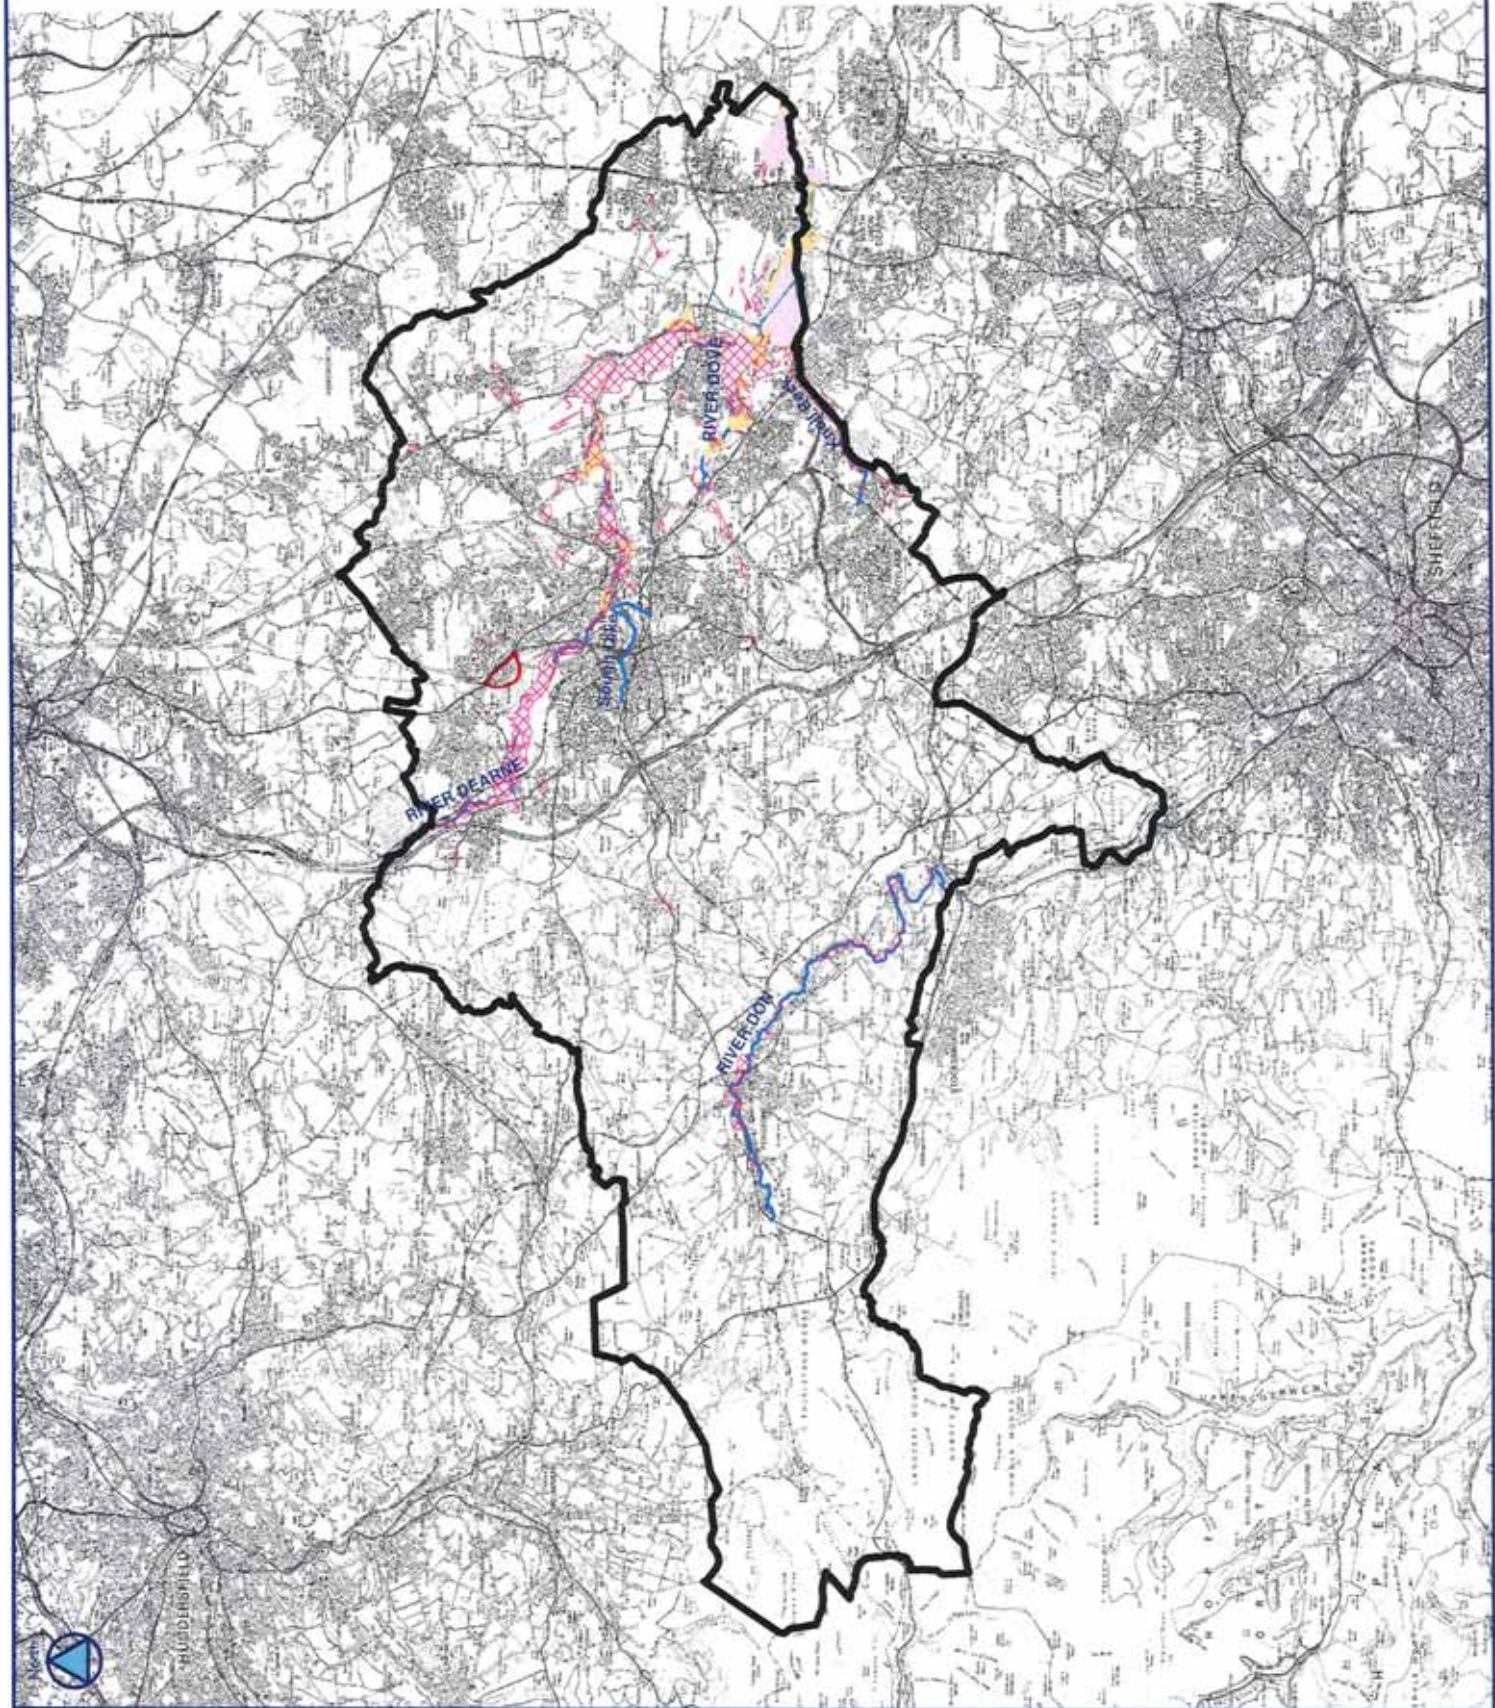

1:126,172

LEGEND

-  Barnsley MBC Boundary
-  Main River

Historical Flood Extents

-  June 2007
-  Autumn 2000
-  January 1982
-  March 1947

This map is reproduced from Ordnance Survey material with the permission of Ordnance Survey on behalf of the Controller of Her Majesty's Stationary Office. © Crown copyright. Unauthorised reproduction infringes Crown copyright and may lead to prosecution or civil proceedings. 100019782 (2007)



MAP 2

HISTORICAL FLOOD EVENTS



Note:

This map shows the potential scale of flood inundation for a range of severe overtopping flood events and different standards of flood defence. They do not include the impact of a breach or failure of these defences.

Typical range of defence standards for the River Don and Deane is to protect up to a 1 in 30year (3%) return period.

s2 = 1 in 2year Standard of Defence
q100 = 1 in 100year or 1% probability flood event

Climate Change scenario represents 20% increase of flood flow.

This map should be considered in support of the Environment Agency Flood Zone Maps to aid the Sequential and Exception Tests.

It should not be considered in isolation without reference to the other SFRA Flood Risk Maps.


Please see the Section 6 of the SFRA for further details.

This map is reproduced from Ordnance Survey material with the permission of Ordnance Survey on behalf of the Controller of Her Majesty's Stationery Office. Crown copyright. Unauthorised reproduction infringes Crown copyright and may lead to prosecution or civil proceedings. 100022264 (2009)




MAP H - 1

s2q100 + Climate Change

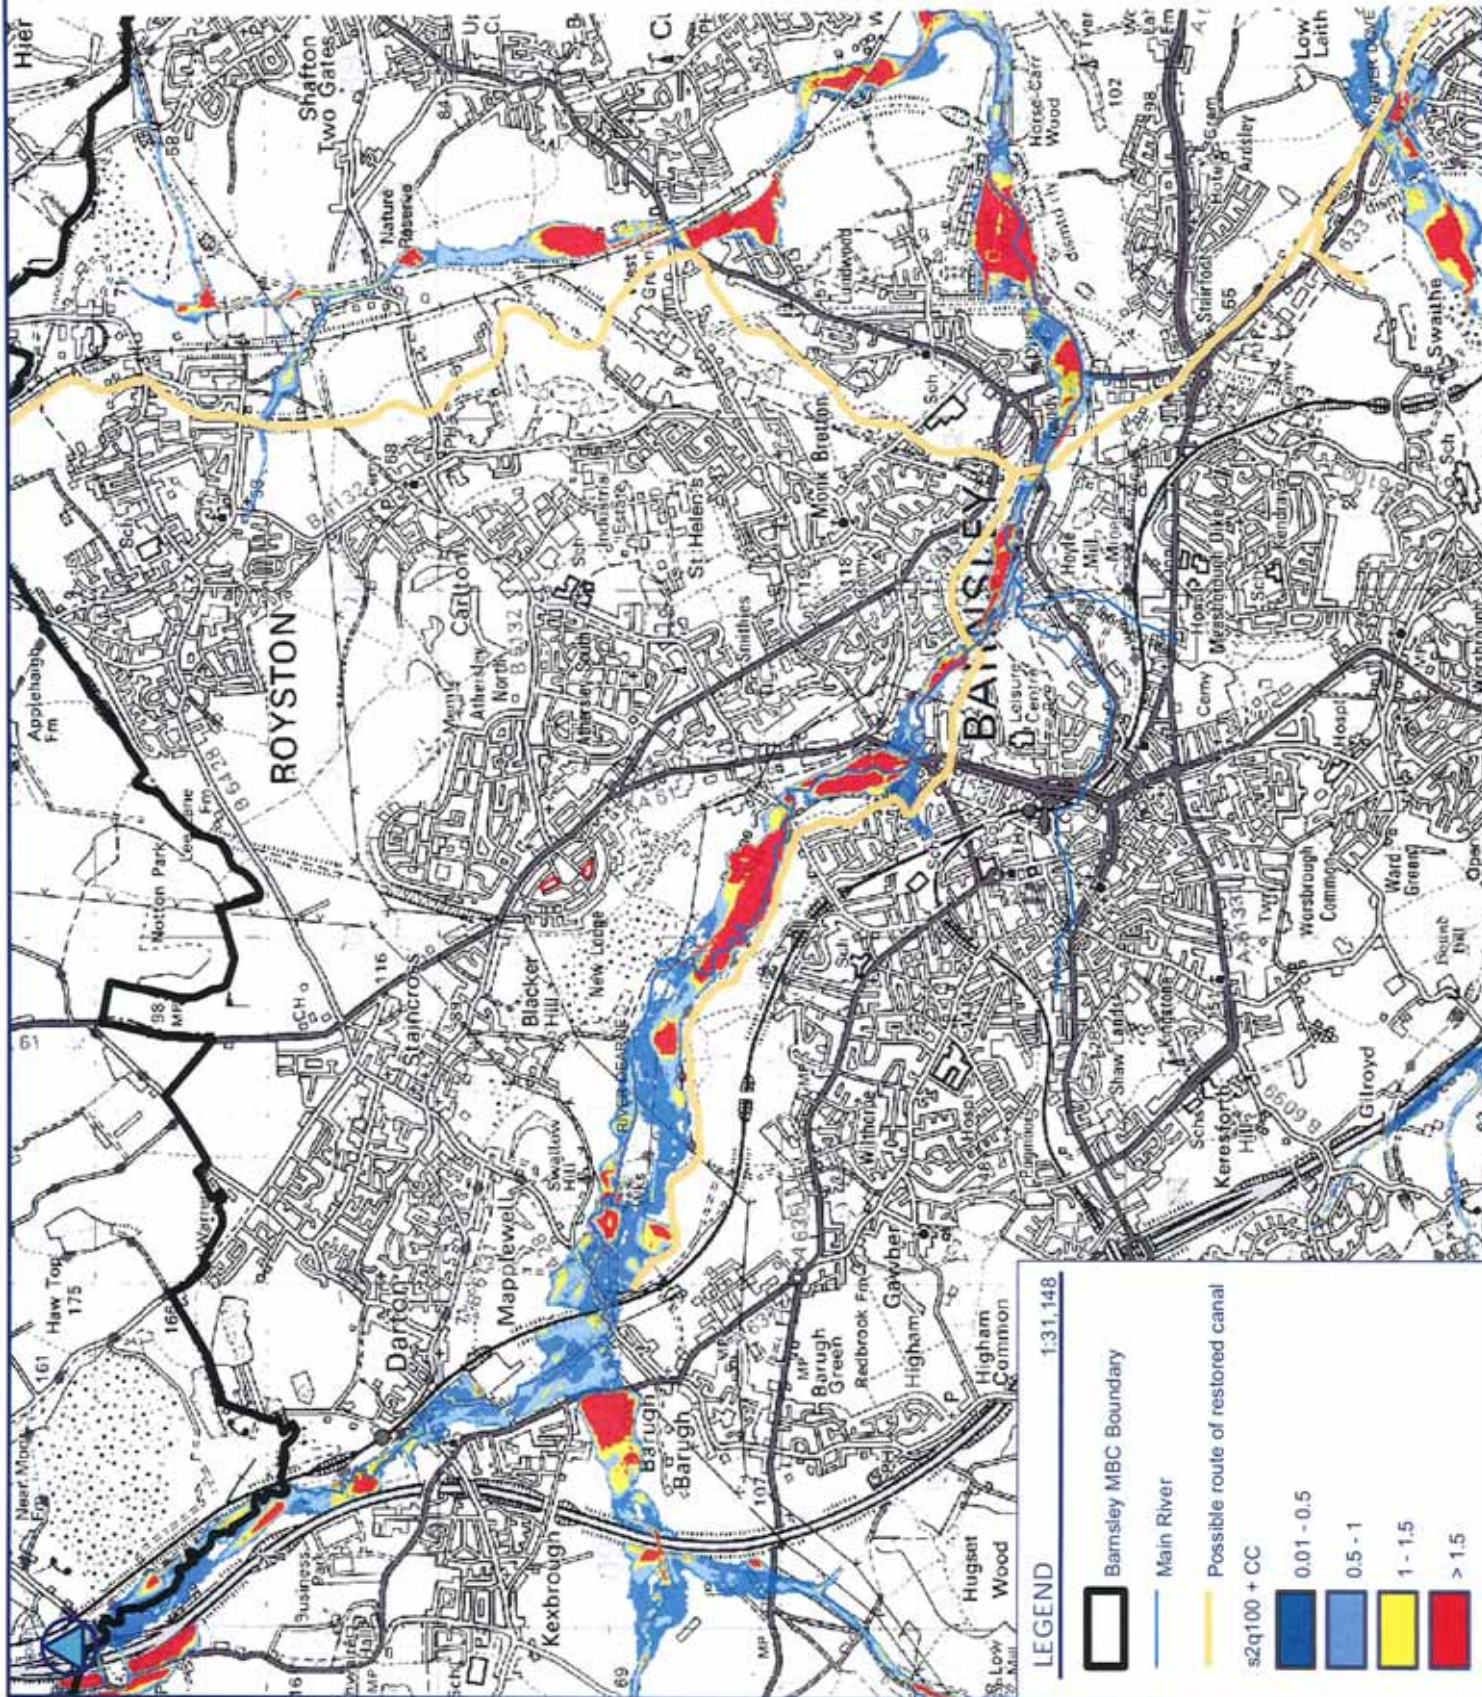


Appendix 7

Existing Catchment Plan

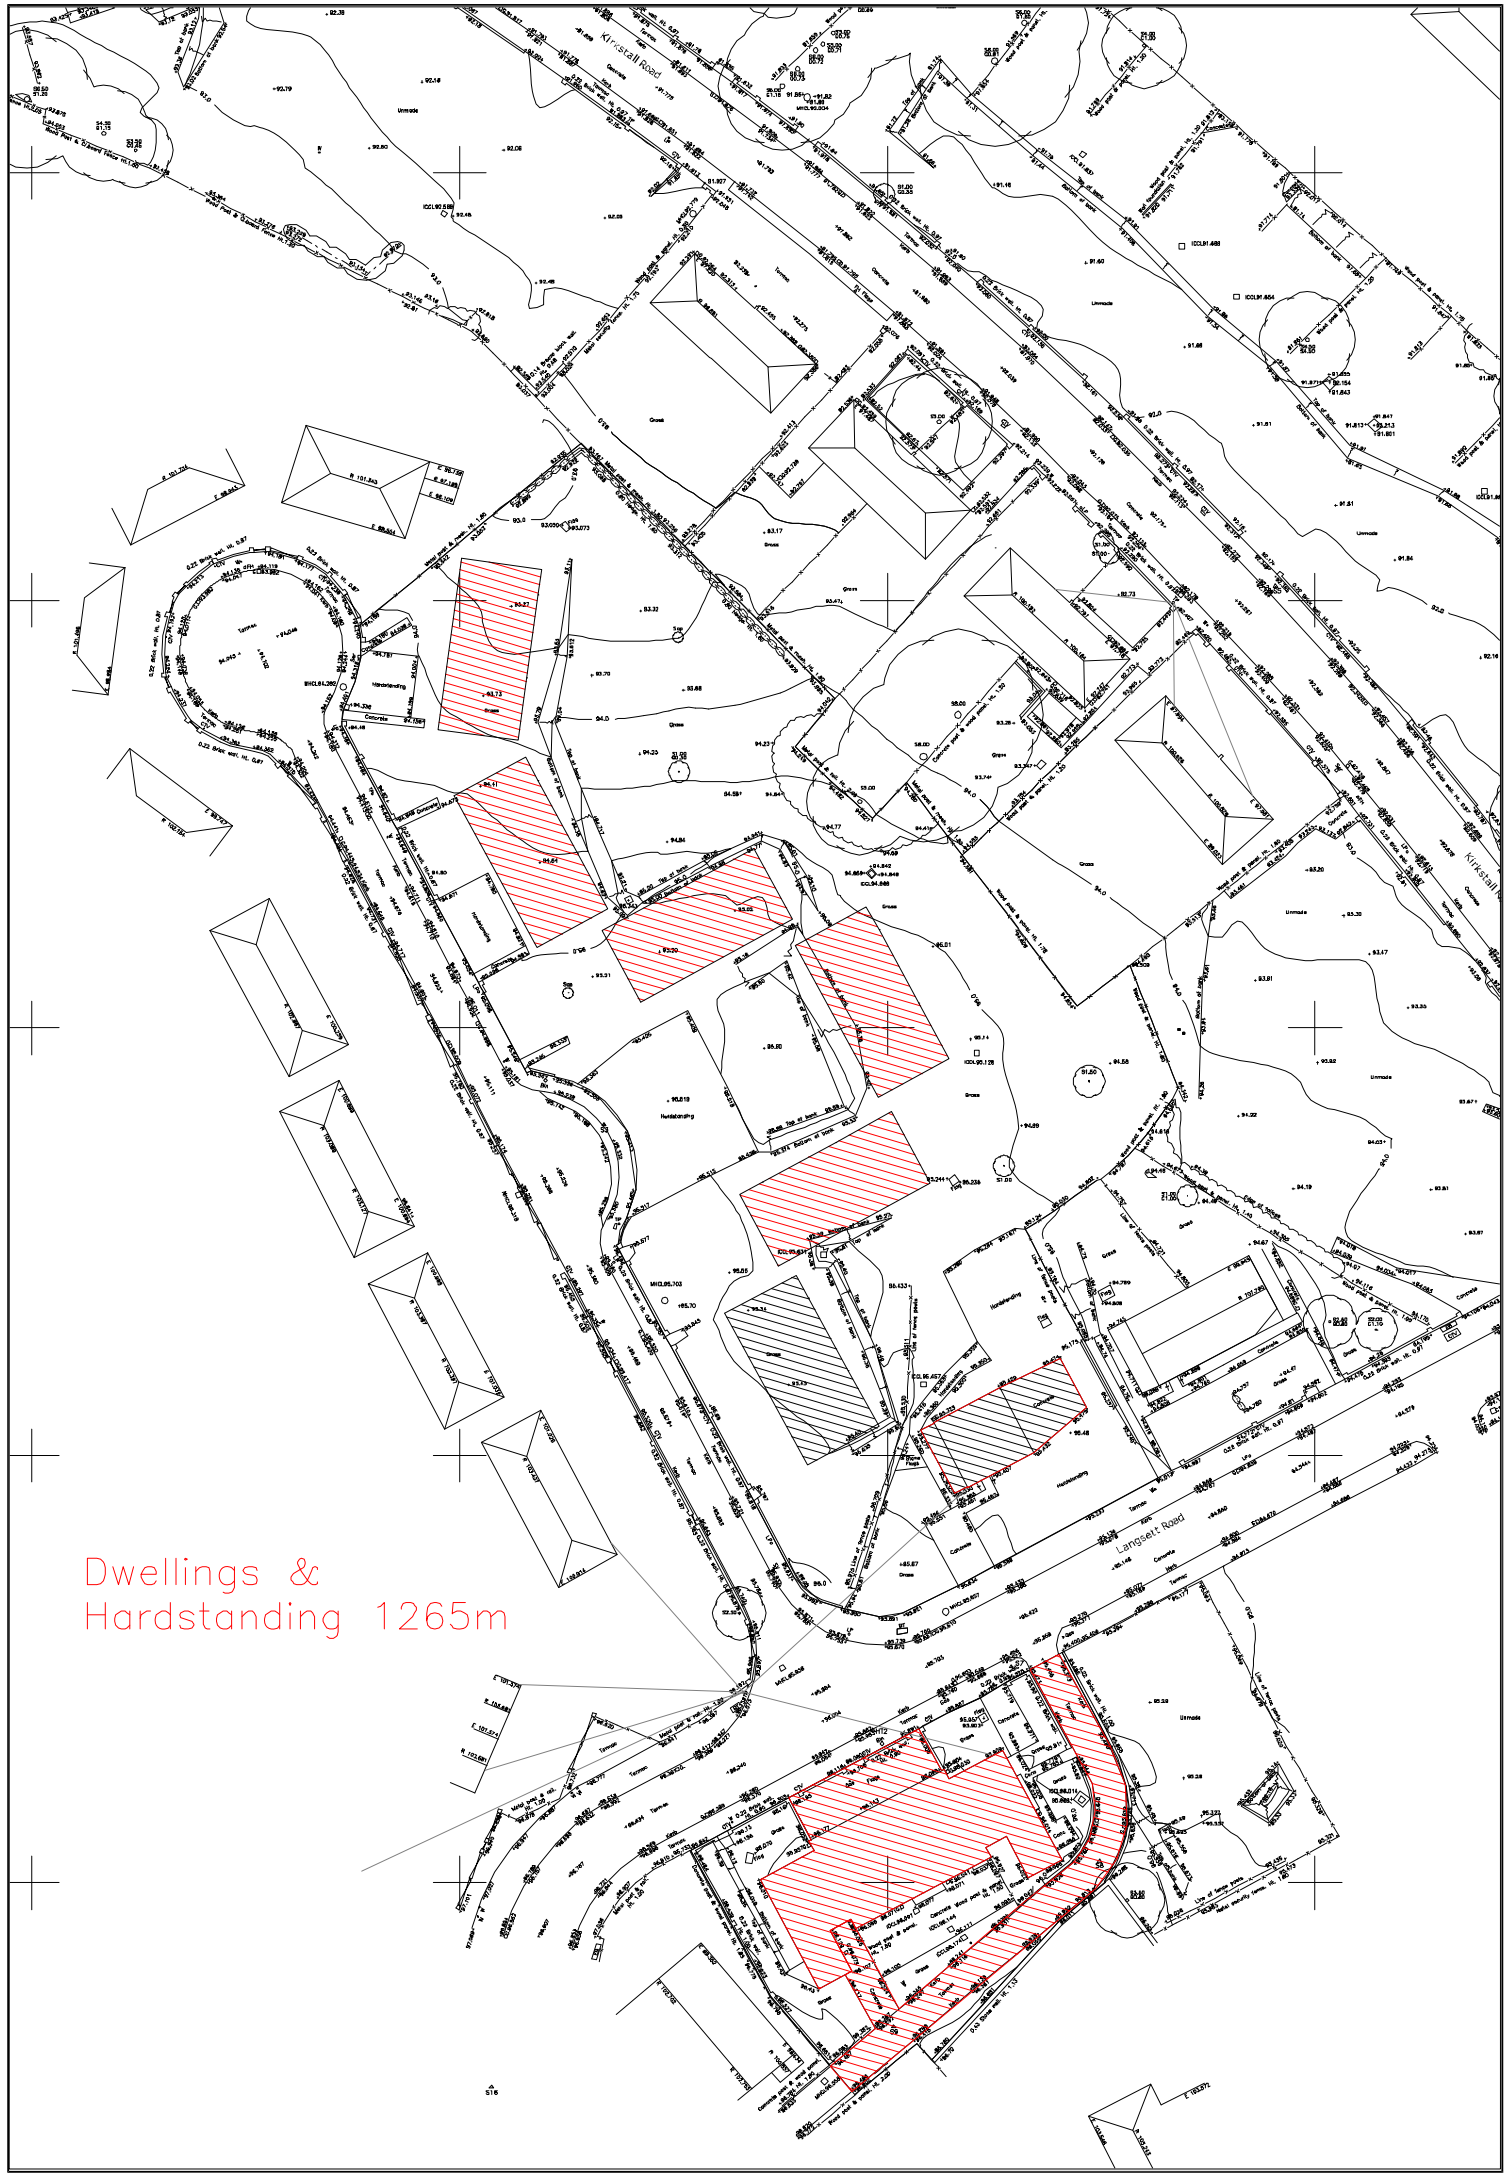

Dwellings &
Hardstanding 1265m

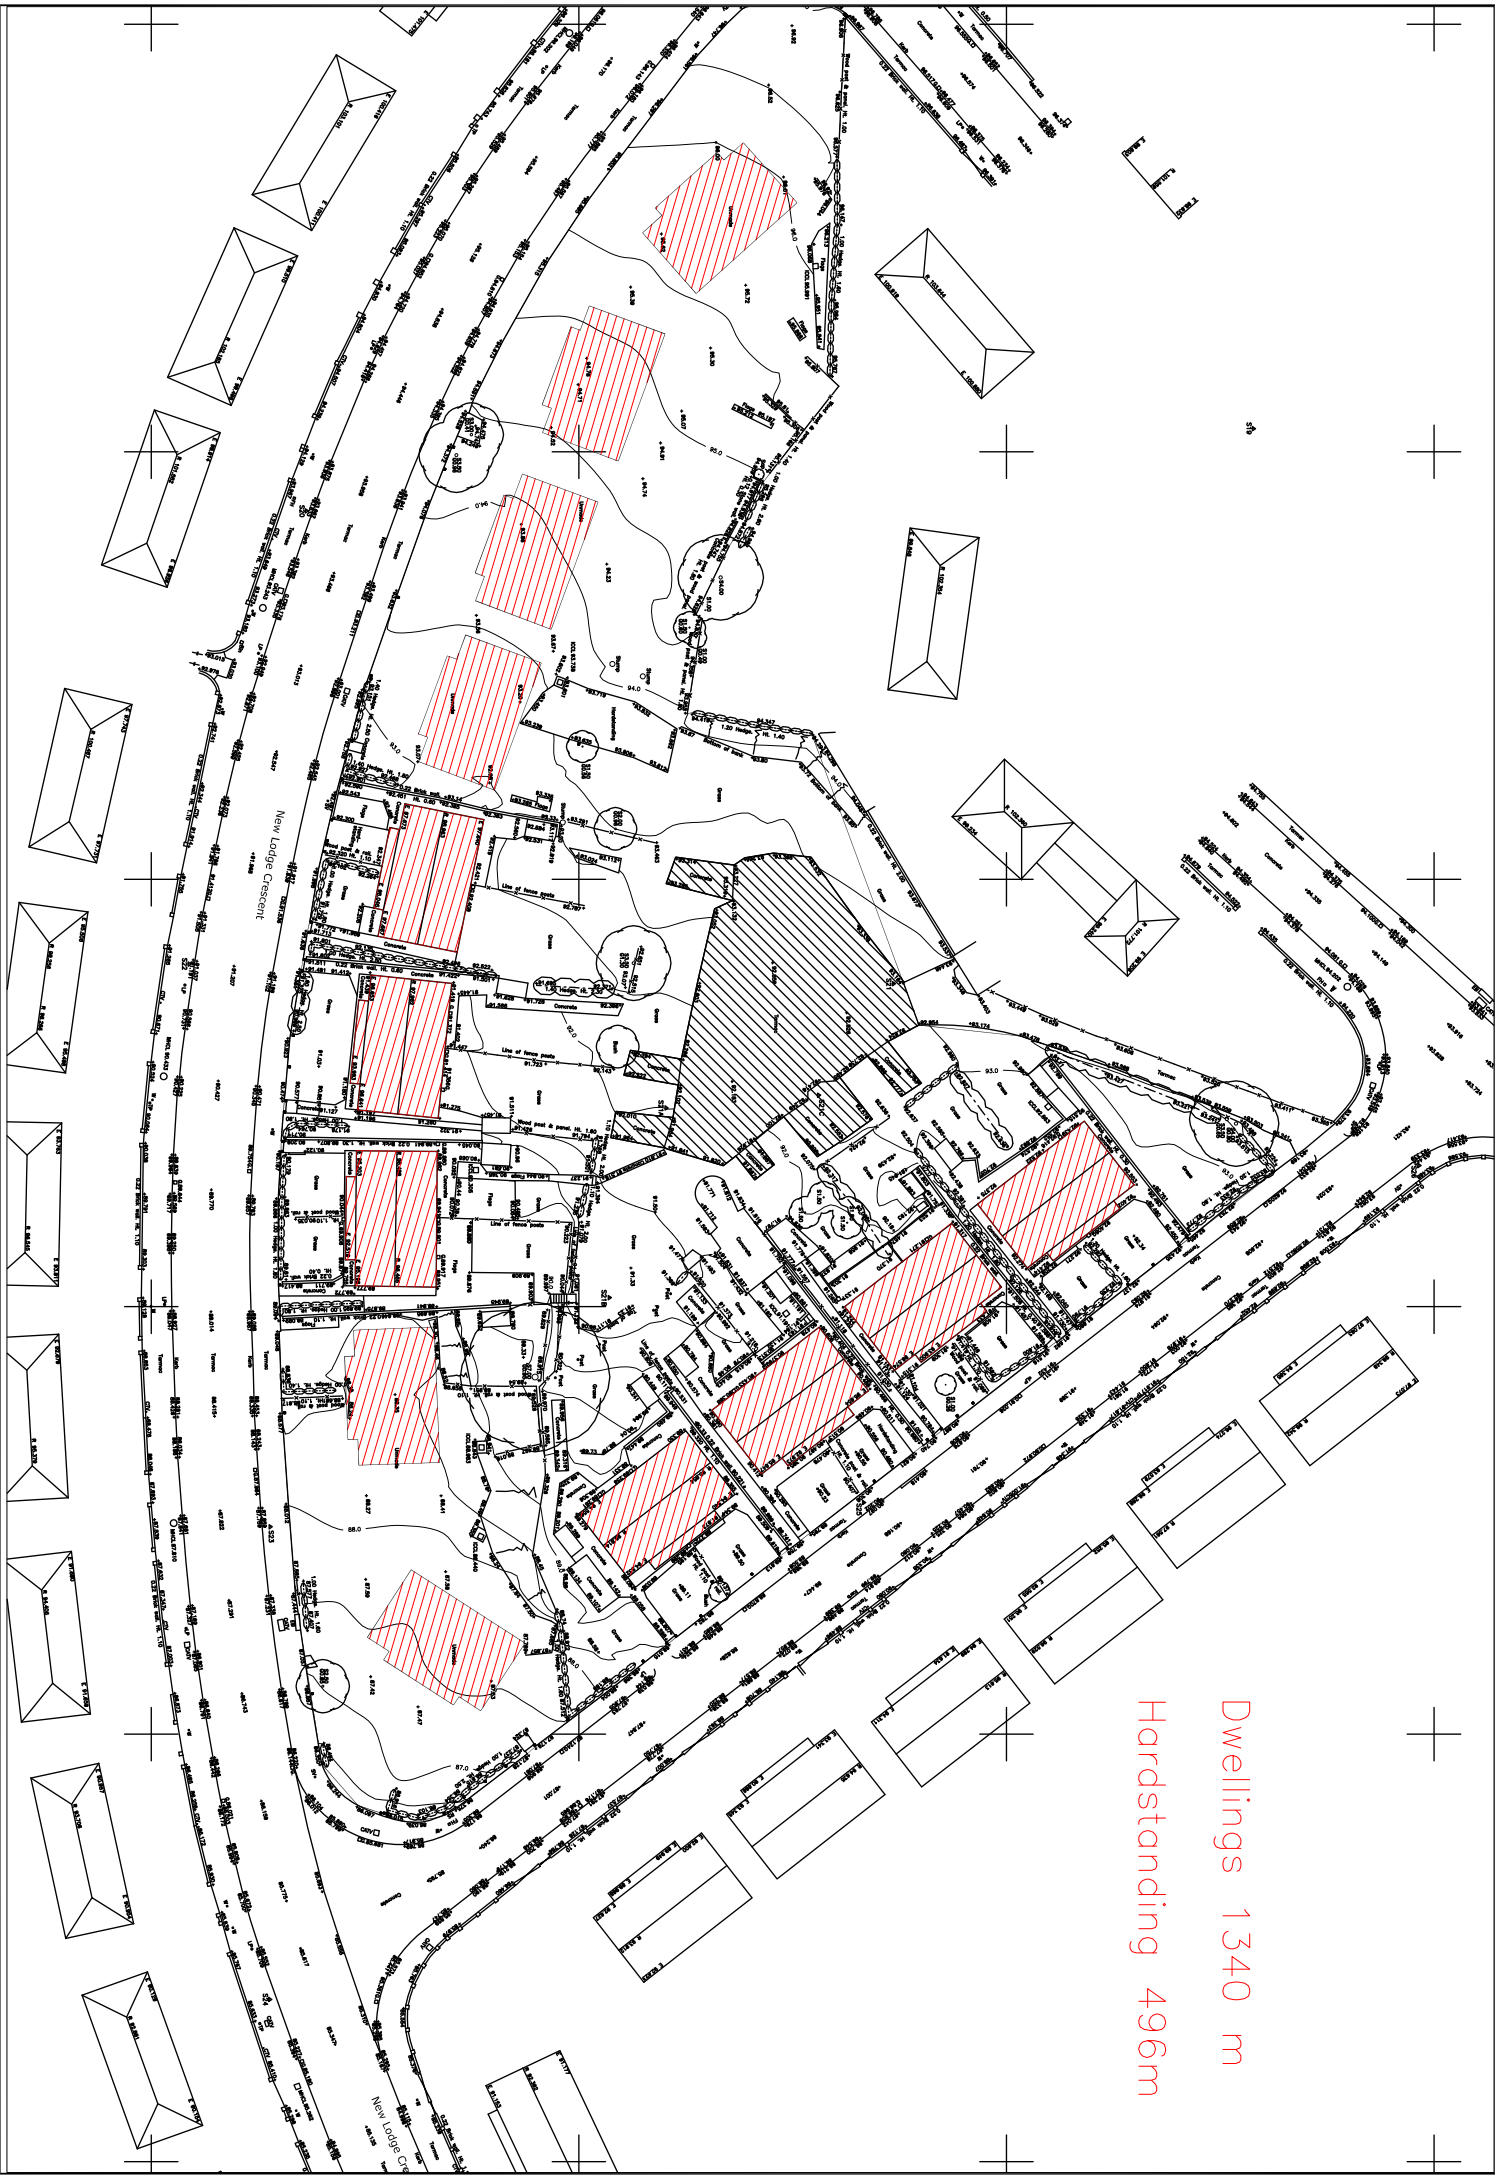

Dwellings 1340 m
Hardstanding 496m