




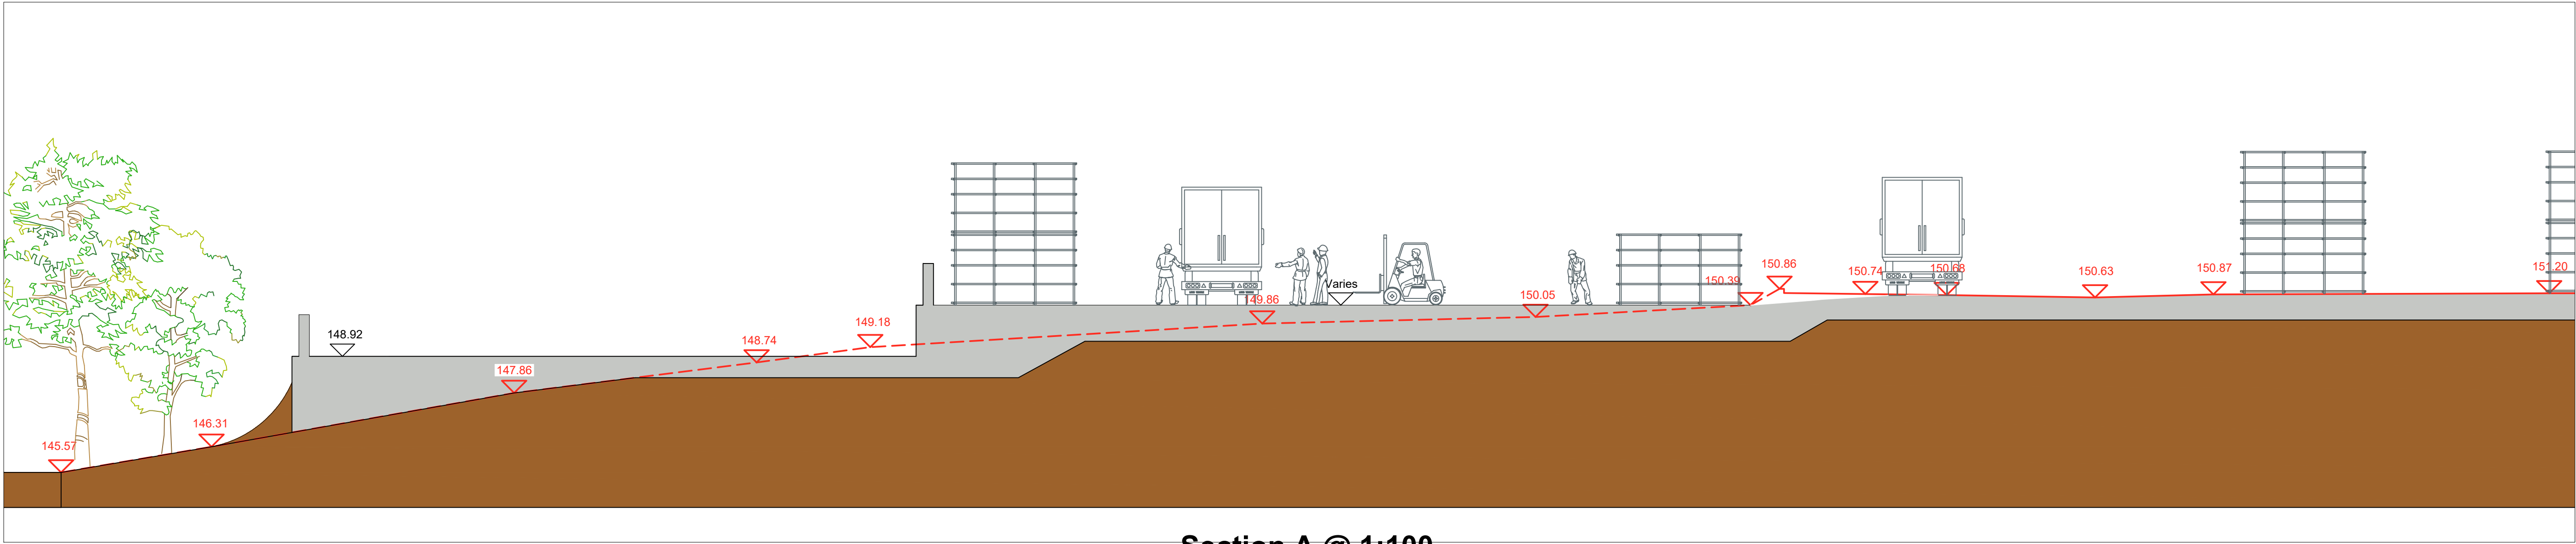


Section A @ 1:100

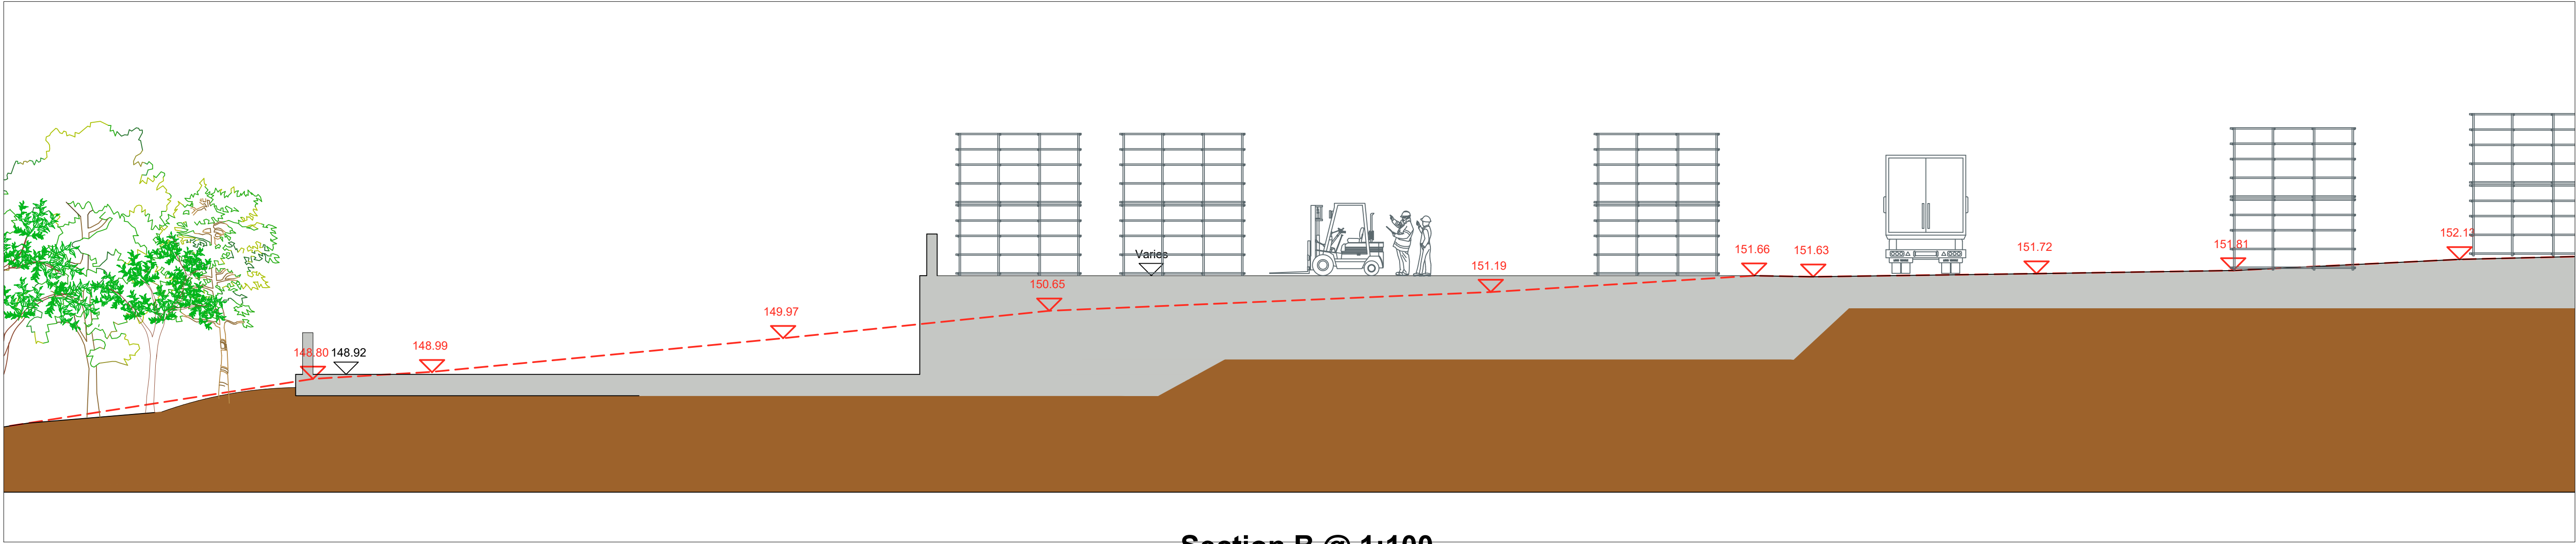

Section B @ 1:100

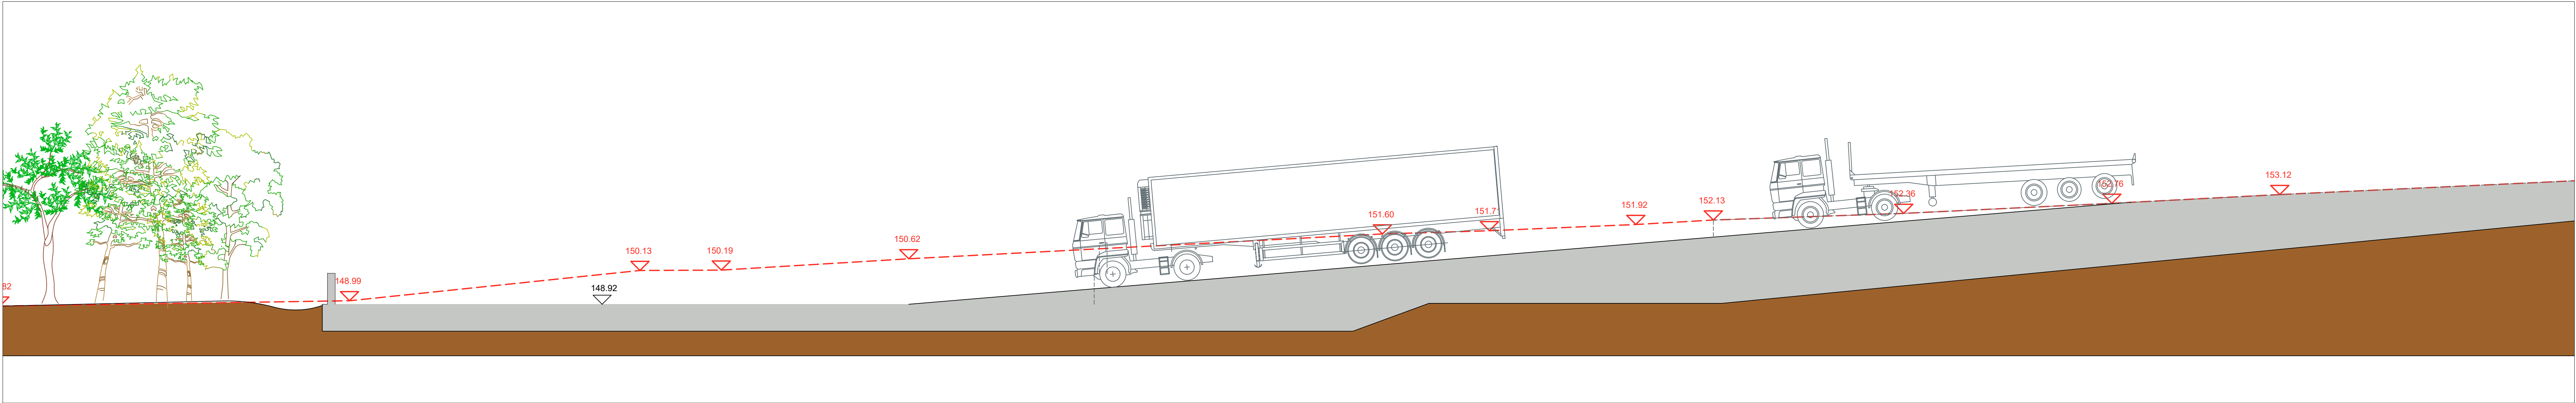

Section C Along Gradient Ramp 1:12 @ 1:100

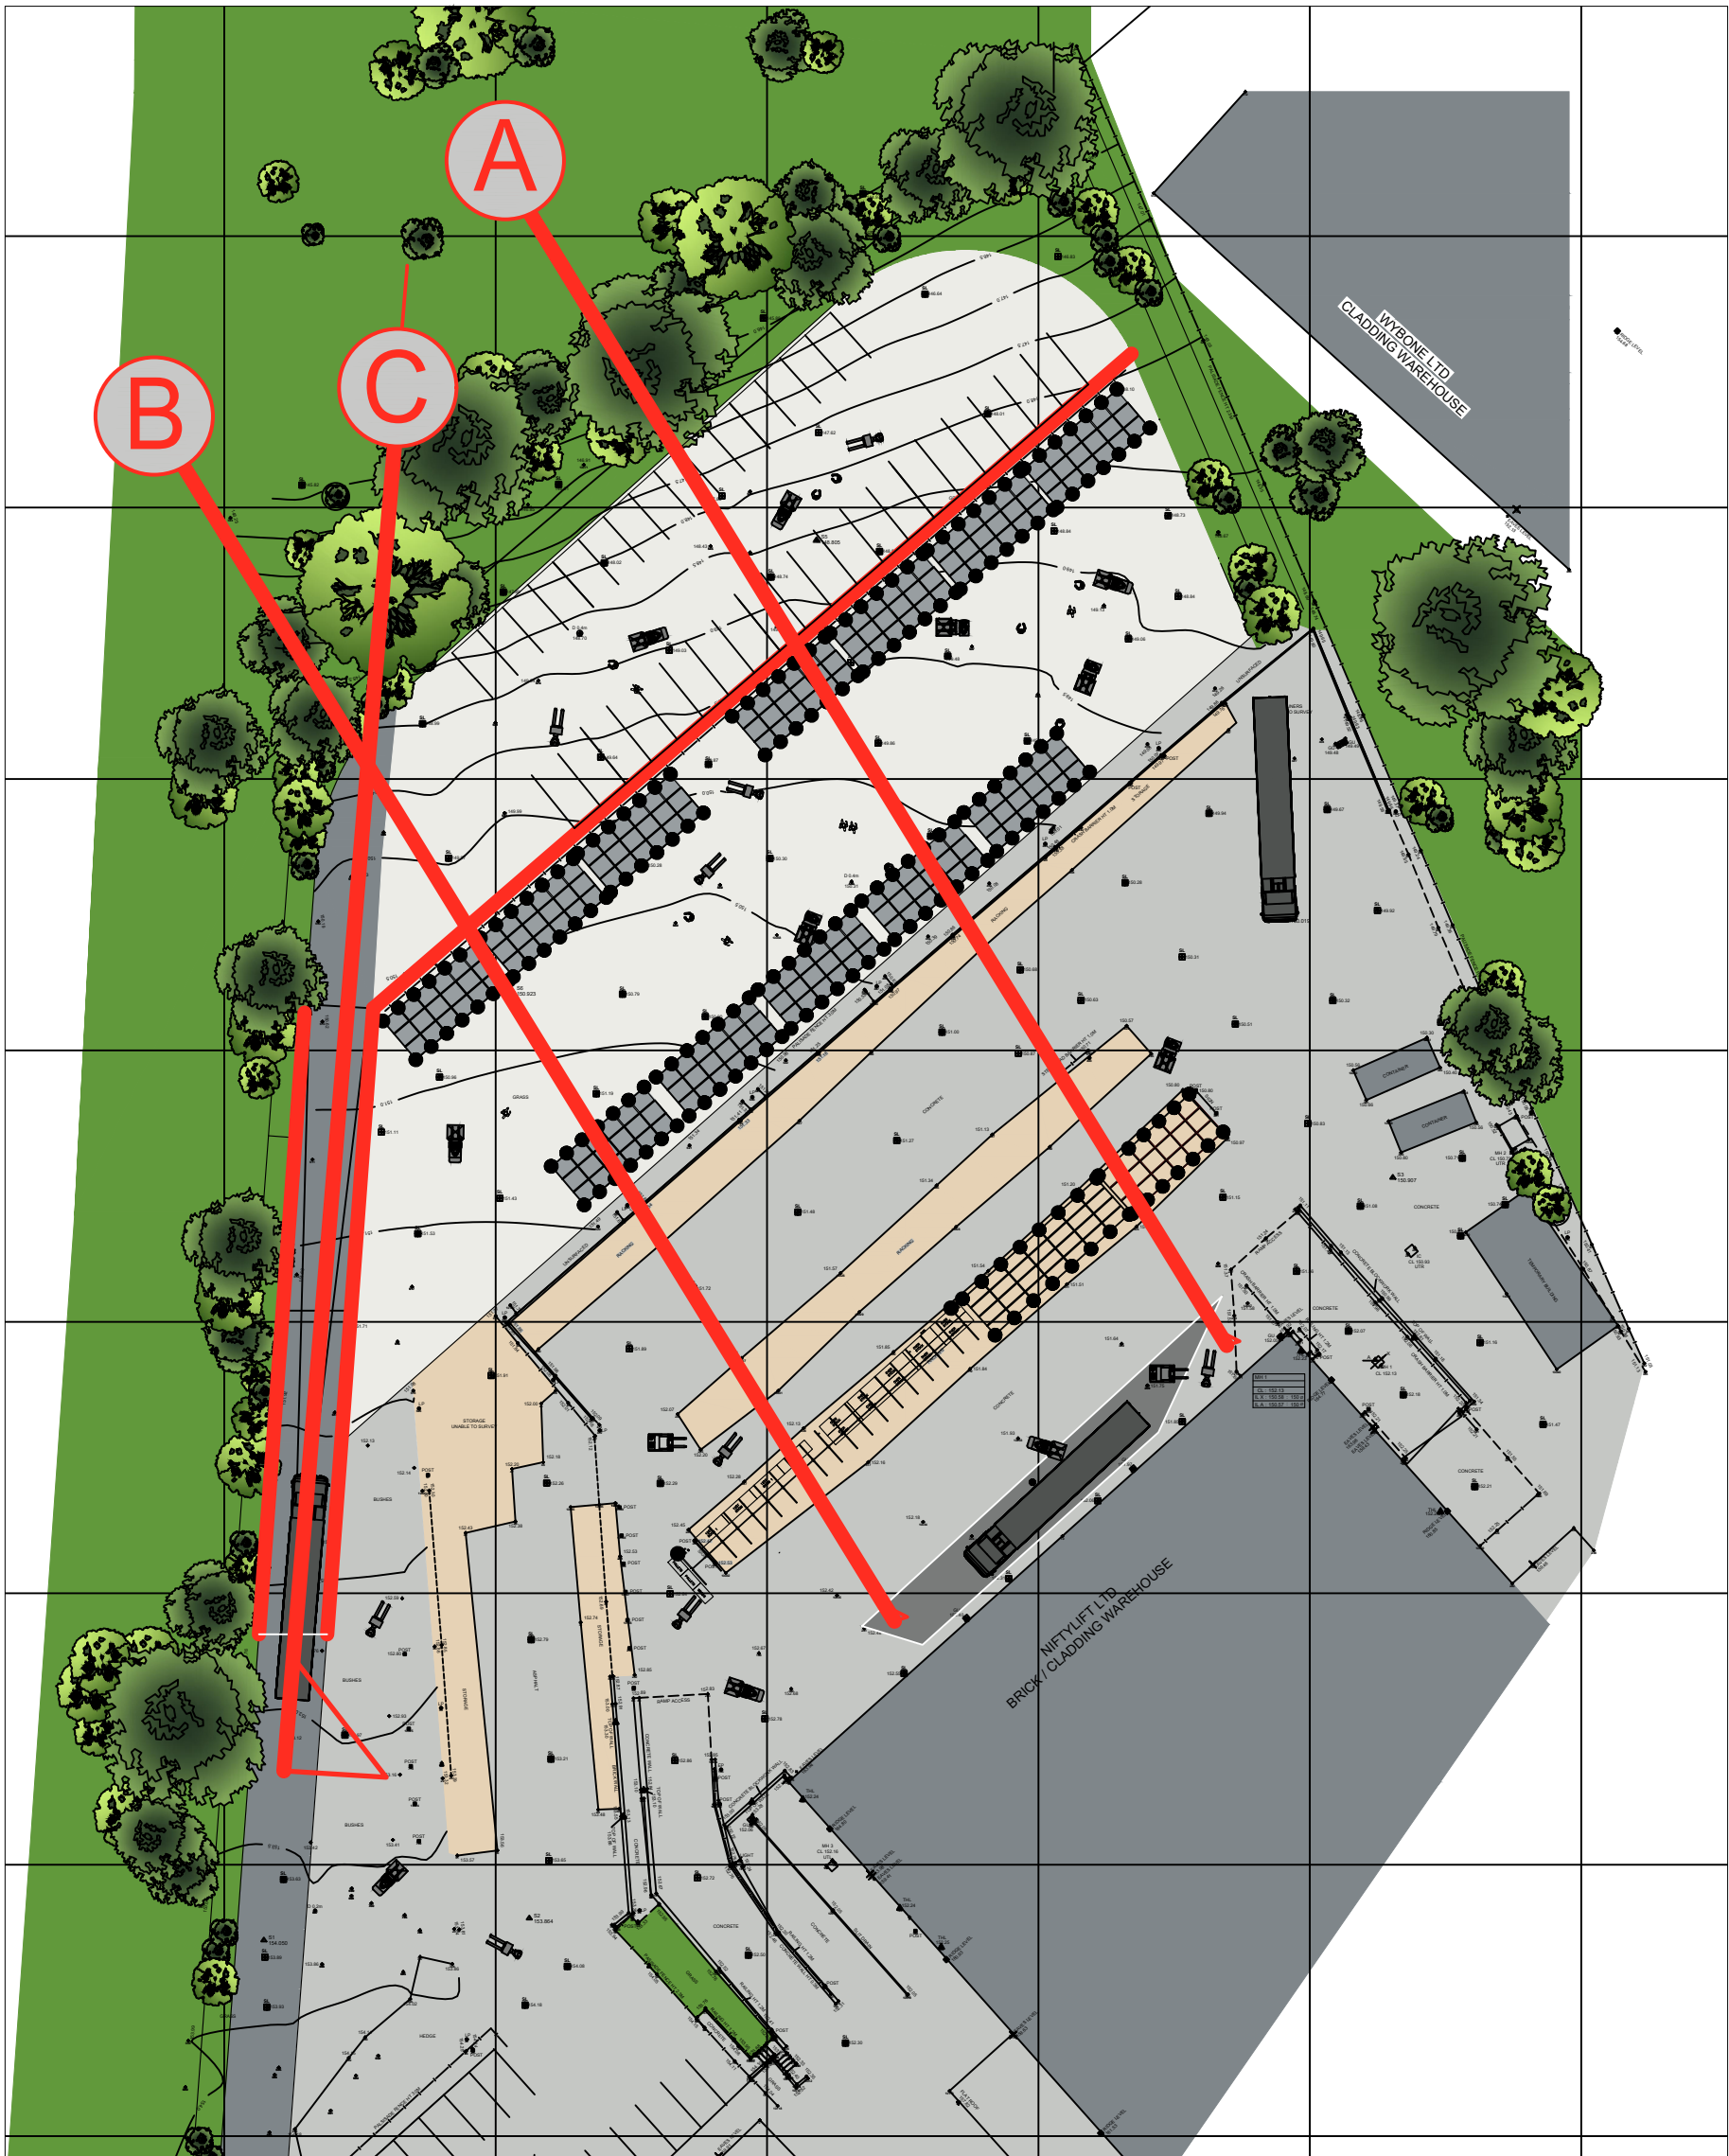

Not to Scale Plan View showing Section Lines

- Existing Topography of land
- ? Existing Level of Land
- ? Proposed Level of Yard

Ref	Date	Revision	Initial
Project / Client:			
PROPOSED YARD DESIGN FOR NIFTY LIFT LTD, BARNSELY.			
Drawing Title:			
YARD SECTIONS			
jha LIMITED		John Hill Associates Ltd, 6 Shaw Wood Way, Shaw Wood Business Park, Doncaster, DN2 5TB 01302 264555 enquiries@jha.co.uk www.jha.co.uk	
Scale: 1:100		Date: DECEMBER 2020	
Drawn By: JOH		Checked By: JAON	
Drawing No: 2020/112/03			Sheet Size: A0