




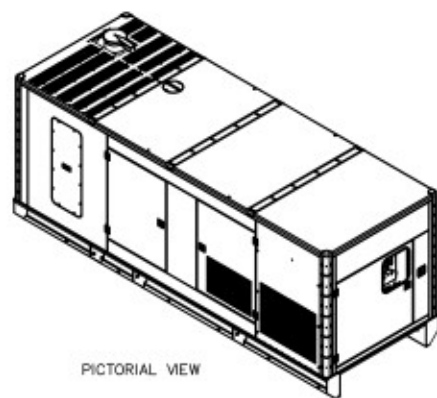

PICTORIAL VIEW

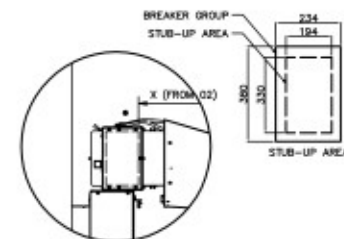

BREAKER STUB-UP LOCATION

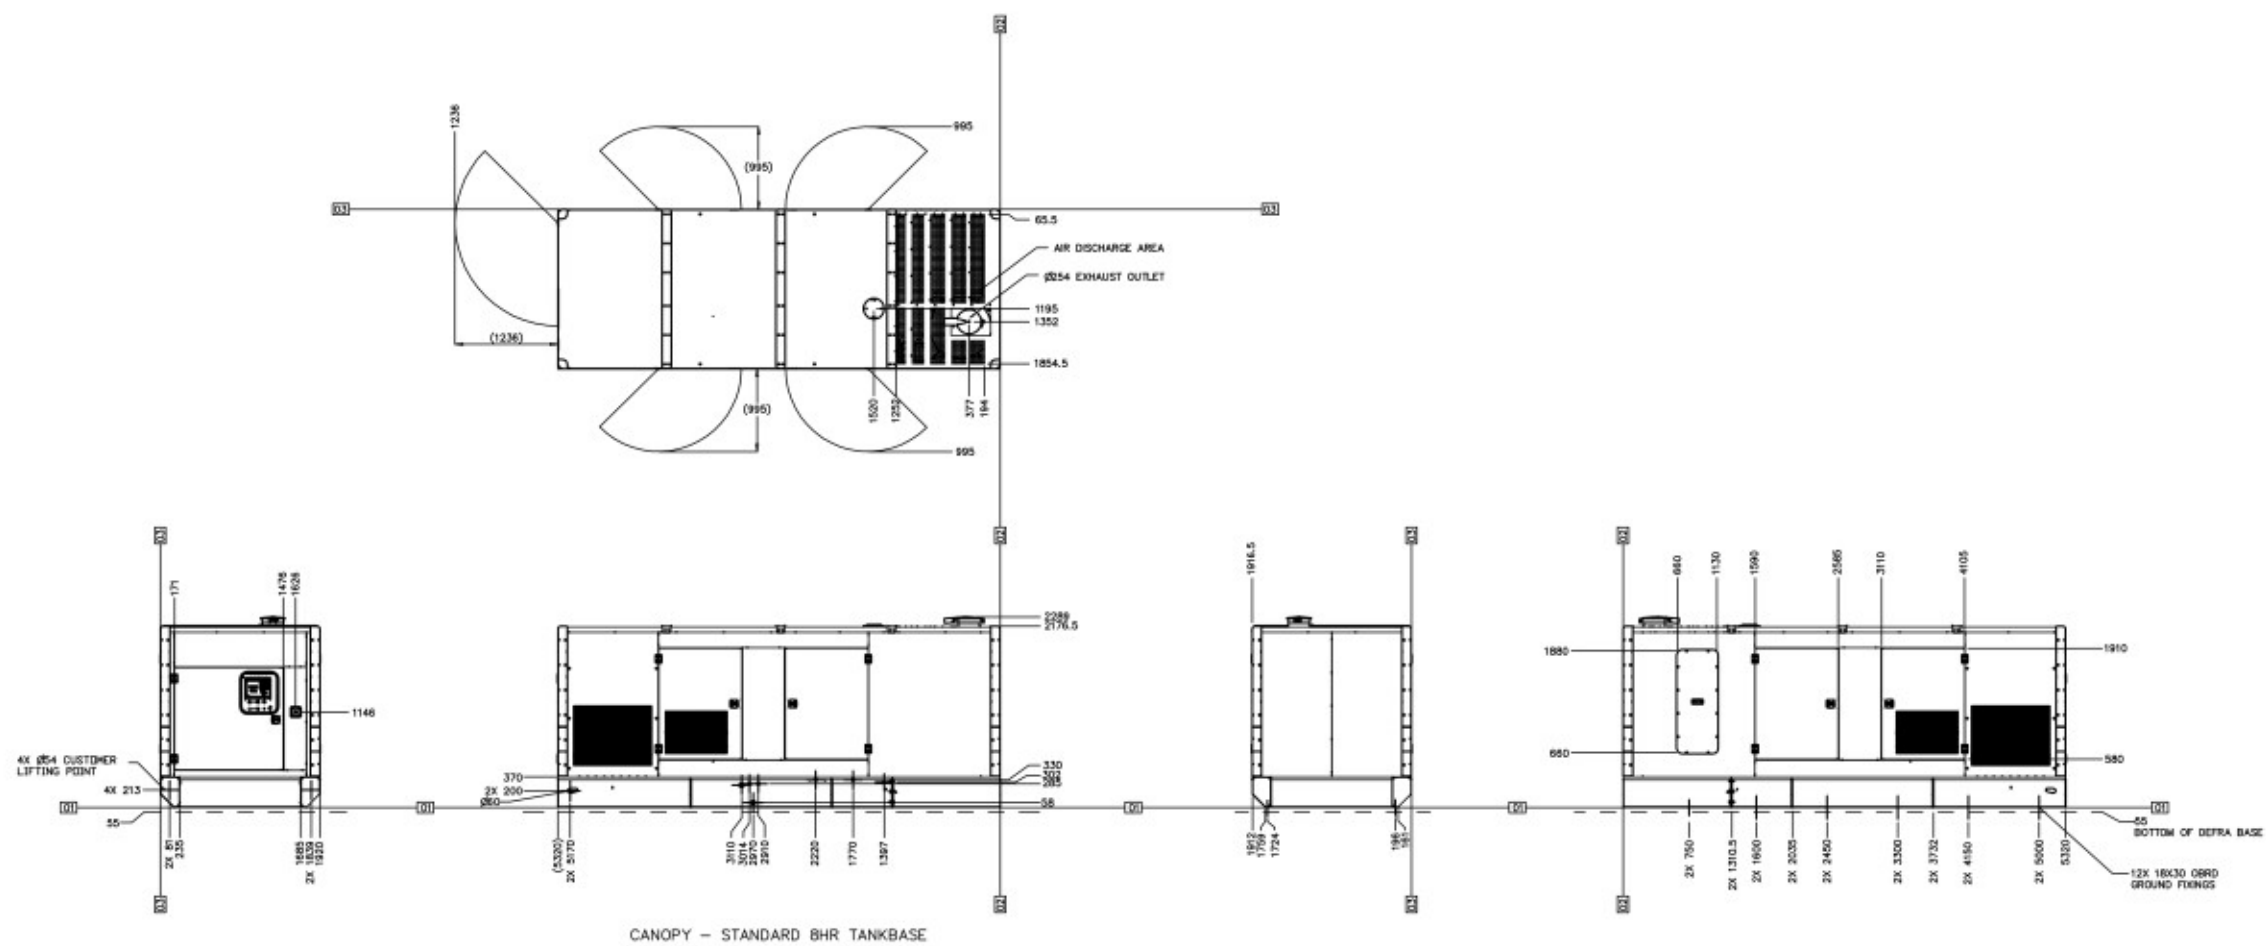

A horizontal line segment representing a beam of length $2m$. The left end is marked with a vertical tick and labeled 0 . The right end is marked with a vertical tick and labeled $2m$.

