


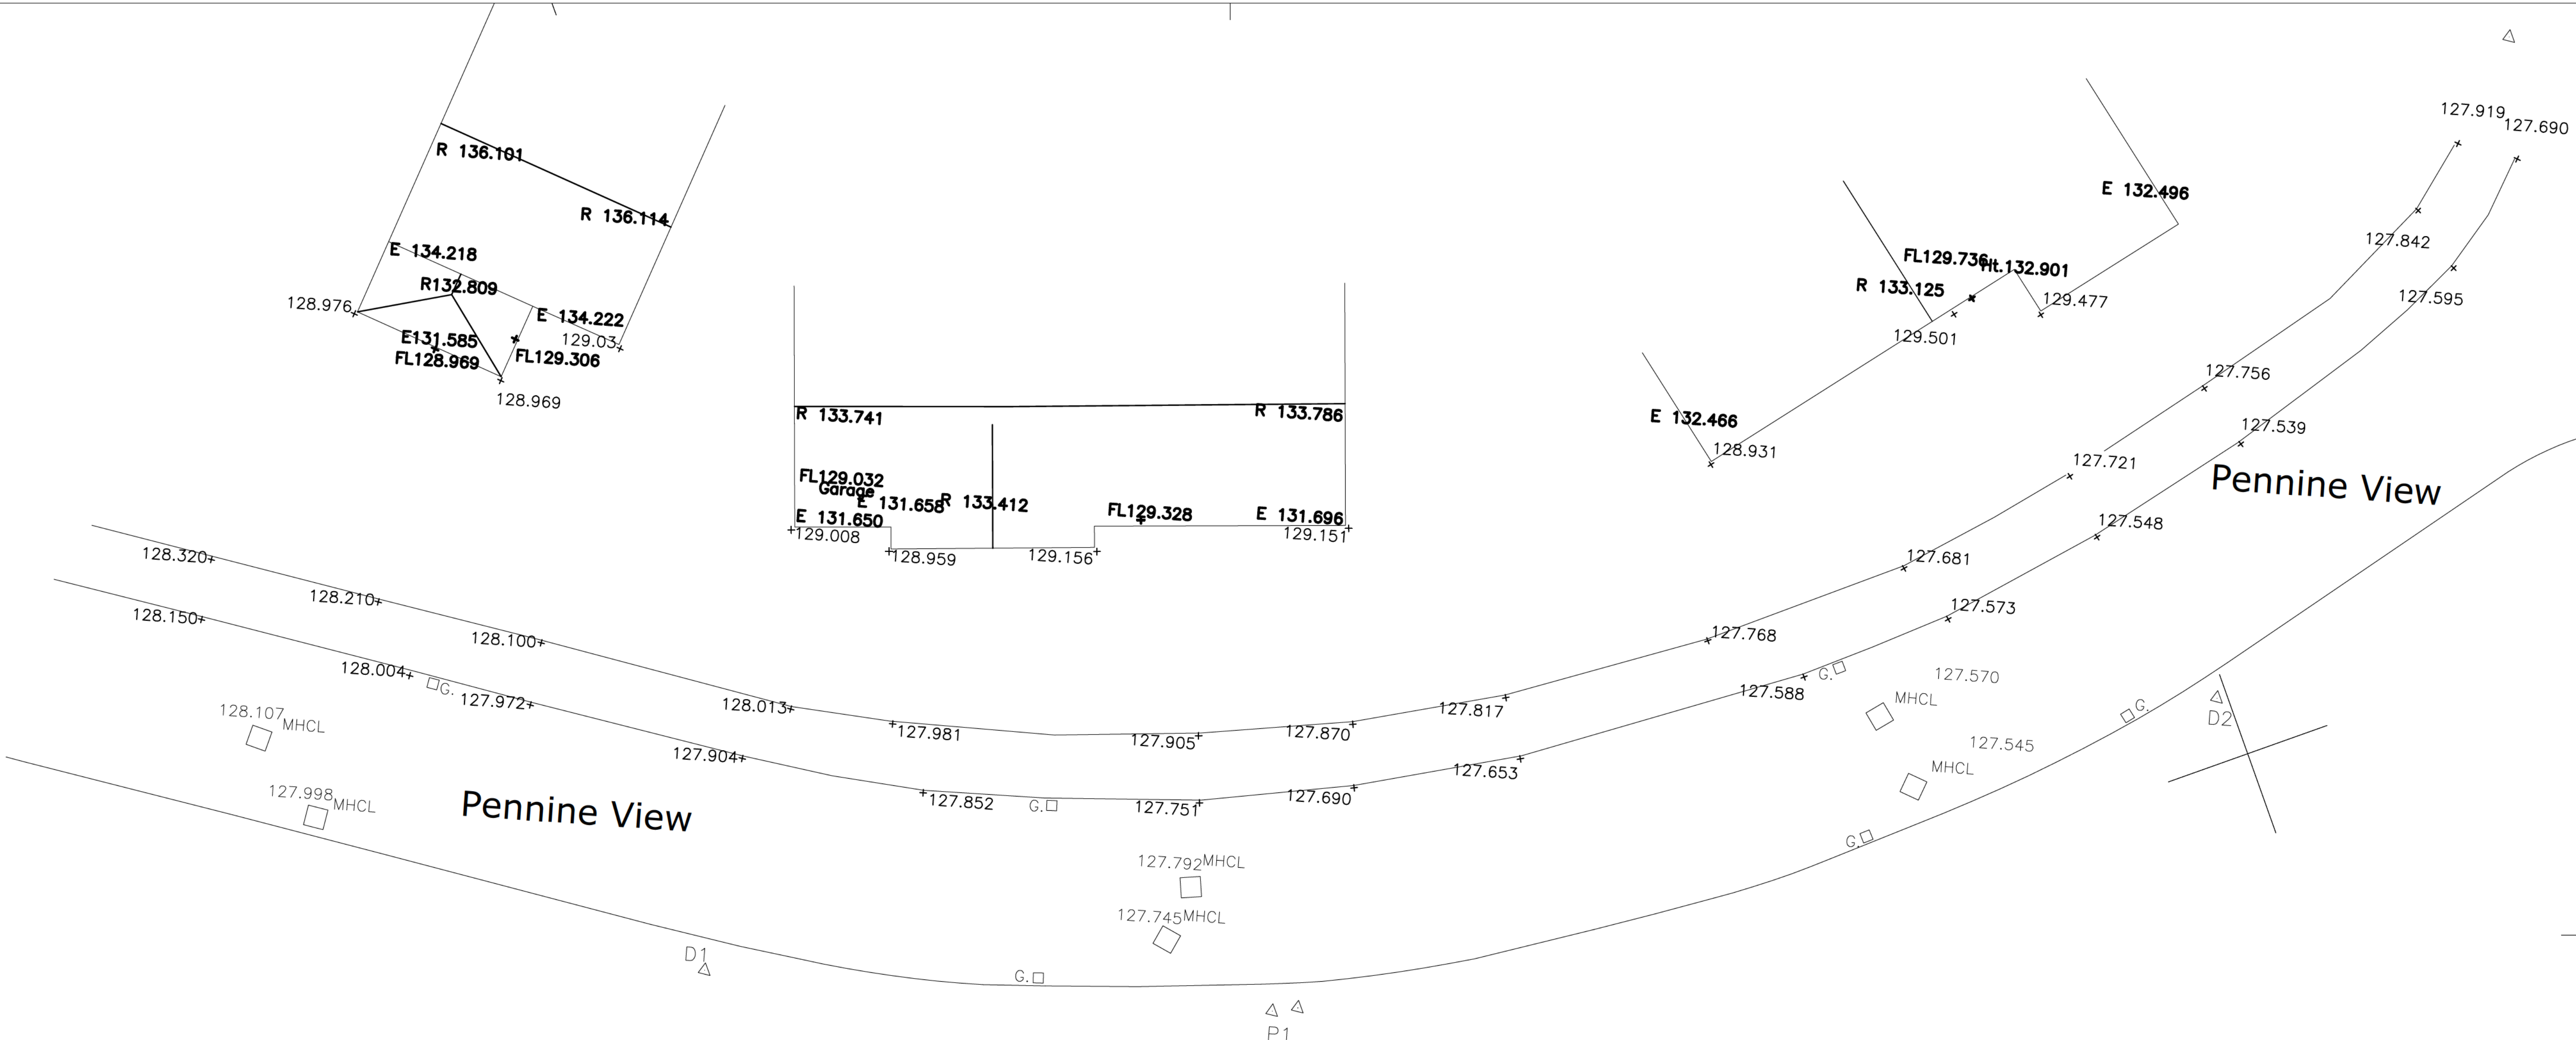

PROPOSED STREET SCENE
SCALE 1:50

 White Agus Architectural Services			OFFICE ONE, DRILL HALL, 11 EASTGATE, BARNLEY, S70 2EU			Phone: 01226 208482 Email: info@whiteagus.co.uk Web: www.whiteagus.co.uk		
Project. PROPOSED ALTERATIONS AT 4 PENNINE VIEW, DARTON BARNLEY, S75 5AT					Client.			
Drawing Title. STREET SCENE					Date. APRIL 2024		Scale. 1:50 & 1:100 @ A1	
					Ref. 23-175		Dwg. No. 03	
					Rev.			
Date			Suffix			Description		
Date			Suffix			Description		