




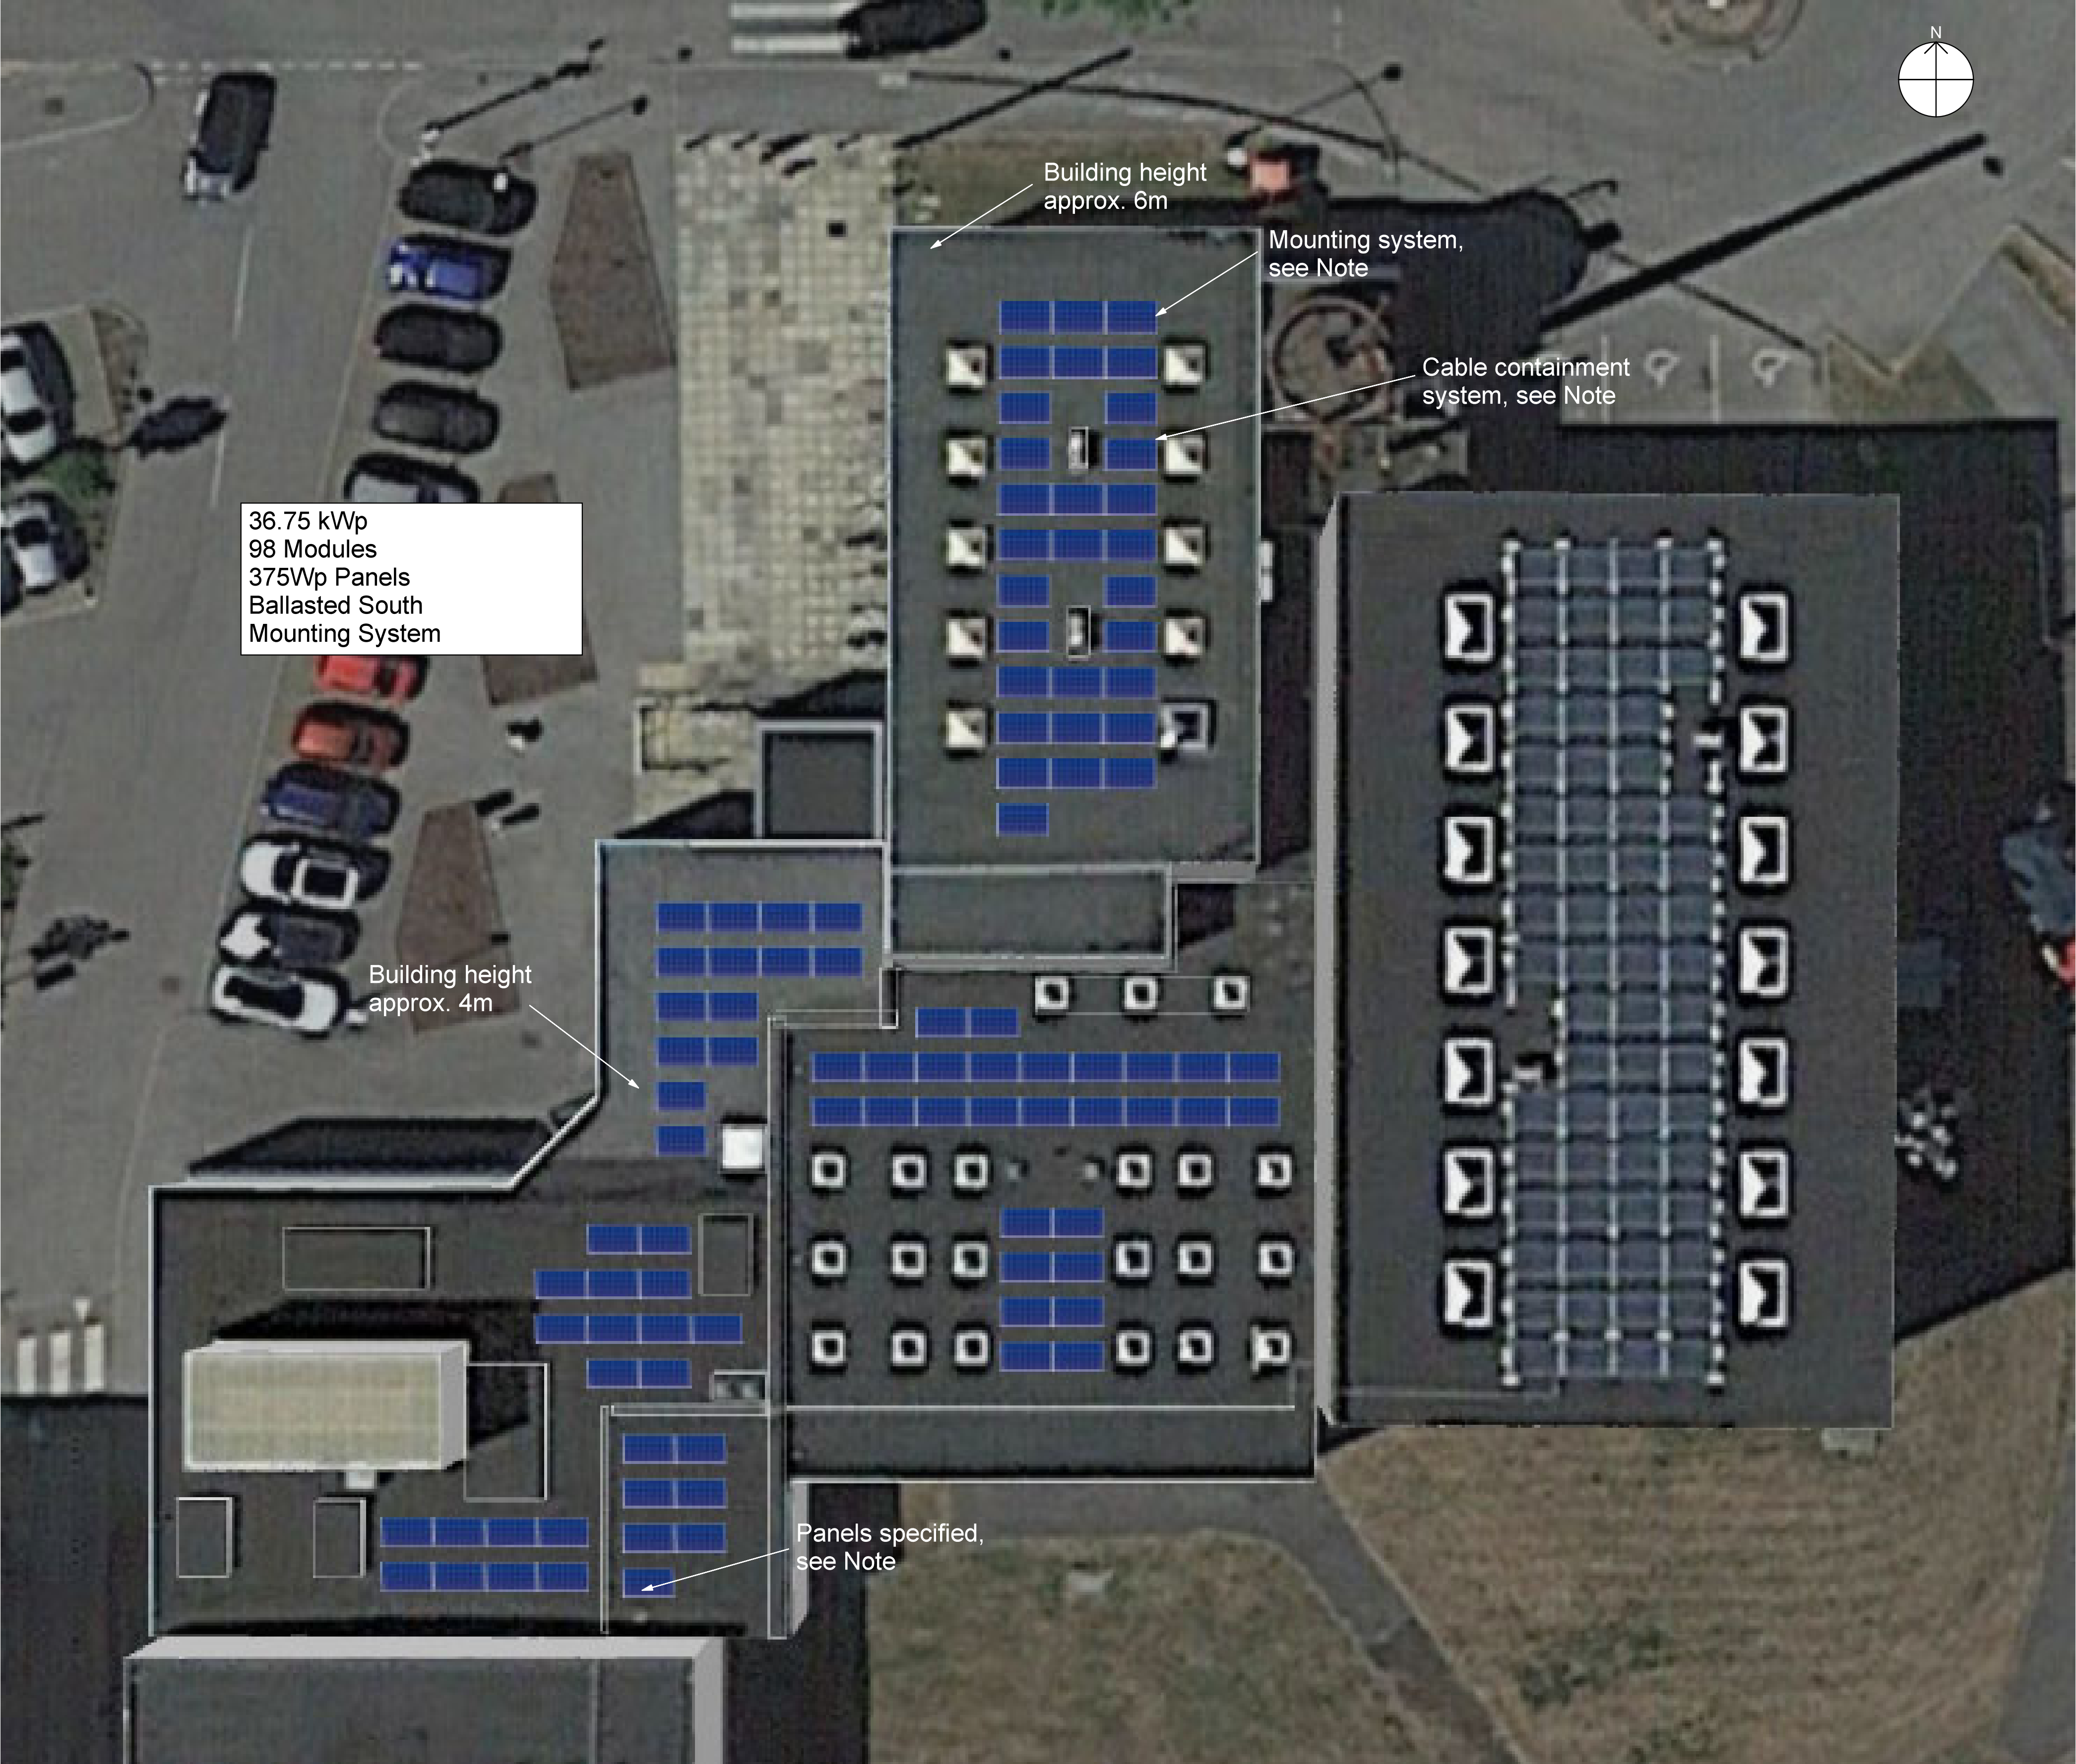


36.75 kWp
98 Modules
375Wp Panels
Ballasted South
Mounting System

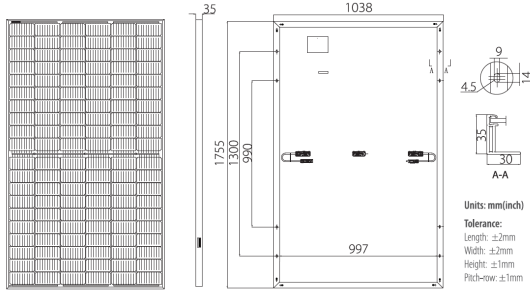

Note :
LR4-60HPH-375M Solar PV
Panels specified

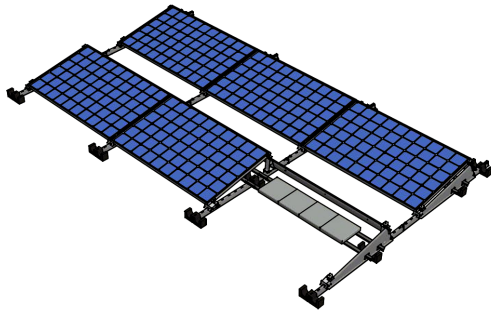

Note :
Van der Valk Pro+ L10 South
Ballasted Mounting System to
install panels onto flat roofs

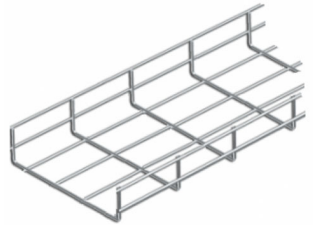

Note :
Cables to be ran on 150mm size
cable basket tray fixed to the roof
using the same fixing method as
for the mounting system

Notes

Client

Site Map

Version	Date	Drawn	Description
1.0	20/04/21	DH	Initial version

