


PROPOSED SIDE ELEVATION

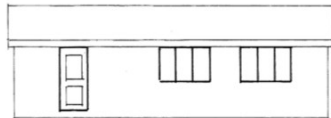

PROPOSED SIDE ELEVATION


ELEVATIONS SCALE 1:100



PROPOSED FRONT ELEVATION



PROPOSED REAR ELEVATION

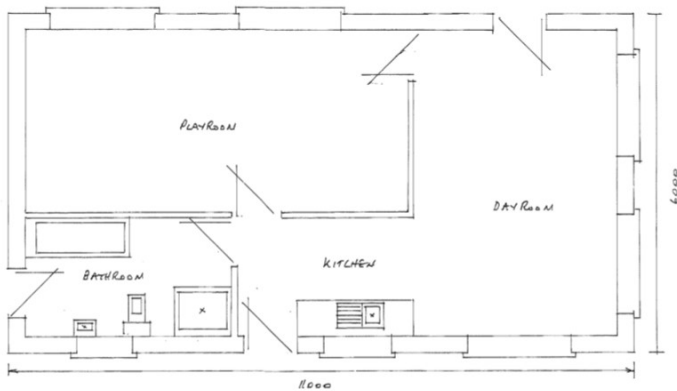

PROPOSED PLAN SCALE 1:50

114 P2 SW & 2 SW PARKING AREAS