




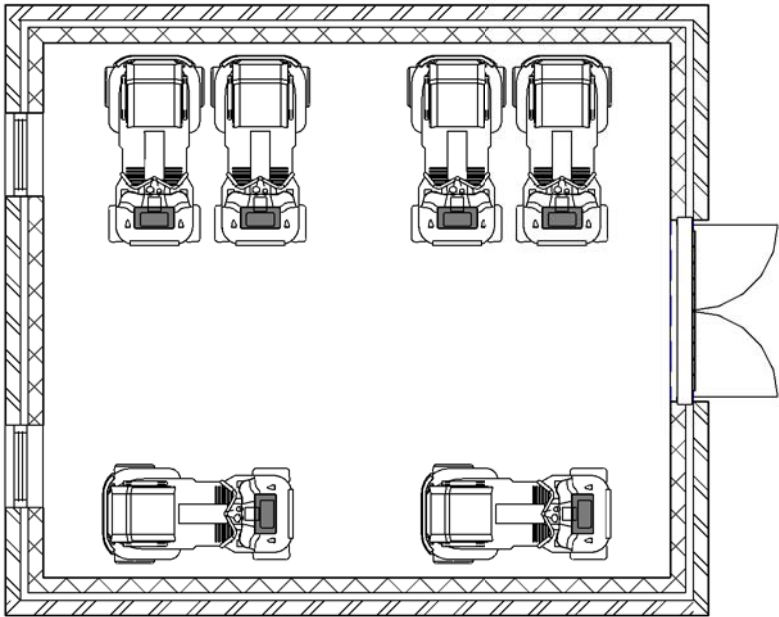


External Scooter Store - GA Plan
1 : 50

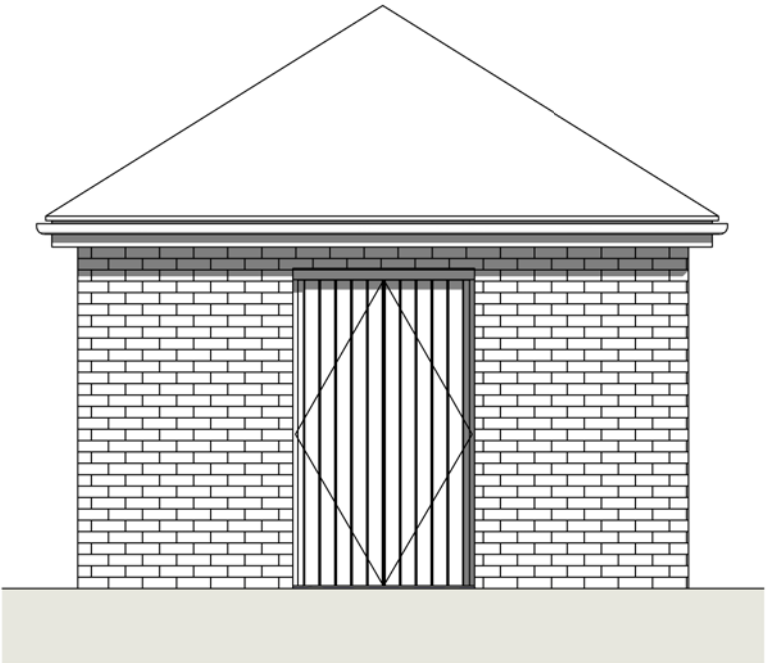

External Scooter Store - GA Front Elevation
1 : 50

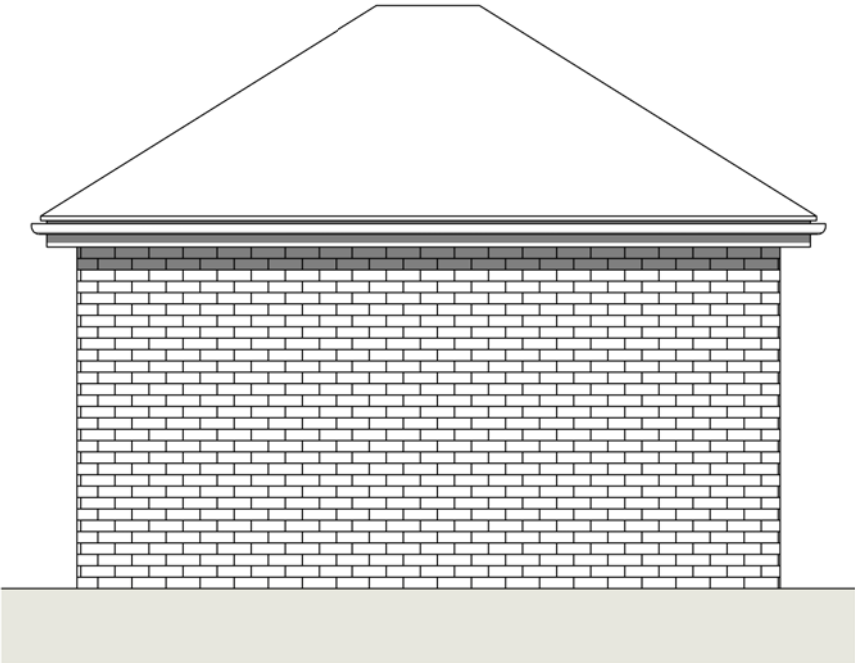

External Scooter Store - GA Typical Side Elevation
1 : 50

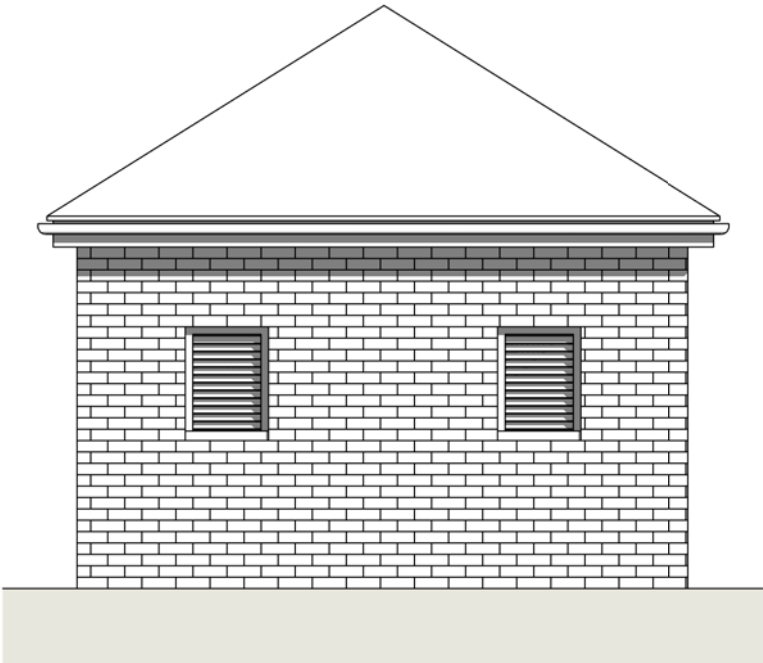

External Scooter Store - GA Rear Elevation
1 : 50



1:50
M&S Berneslai Close, Barnsley
External Scooter Store - GA Plans & Elevations

- notes
- DO NOT SCALE FROM THIS DRAWING - USE FIGURED DIMENSIONS ONLY.
 - TO BE READ IN CONJUNCTION WITH ALL OTHER CONSULTANTS / SPECIALISTS DRAWINGS. REPORT ANY DISCREPANCIES BEFORE AFFECTED WORK COMMENCES.
 - ALL SETTING OUT DIMENSIONS TO BE CHECKED ON SITE BY CONTRACTOR BEFORE WORK COMMENCES.

revisions

© McCarthy & Stone Retirement Lifestyles Limited
All rights reserved. The reproduction of all or any part of this drawing/document and/or construction of any building or part of a building or structure to which this drawing/document relates without the written permission of the copyright owner is prohibited

McCarthy & Stone
Later Life. Greater Life

client
Retirement Living Housing
M&S Berneslai Close, Barnsley

project
External Scooter Store - GA Plans & Elevations

drawing title
External Scooter Store - GA Plans & Elevations

job number
017146

drawing number
NE-2473-3-AC-016

revision
Pink File

drawing status
Pink File

scale
1 : 50 @ A3

date
02/09/18

drawn by
GNA

checked by
ADC

seven architecture

seven architecture offices at :
61 Oxford Street, MANCHESTER, M1 6EQ
t: 0161 236 5655
Clarendon House, Victoria Avenue, HARROGATE, North Yorks, HG1 1DY
t: 01423 709 807
24 Greville Street, LONDON, EC1N 8SS
t: 0203 036 0691
Galeri 6, Doc Victoria, CAERNARFON, Gwynedd, LL55 1SQ
t: 01286 685 253
www.sevenarchitecture.co.uk