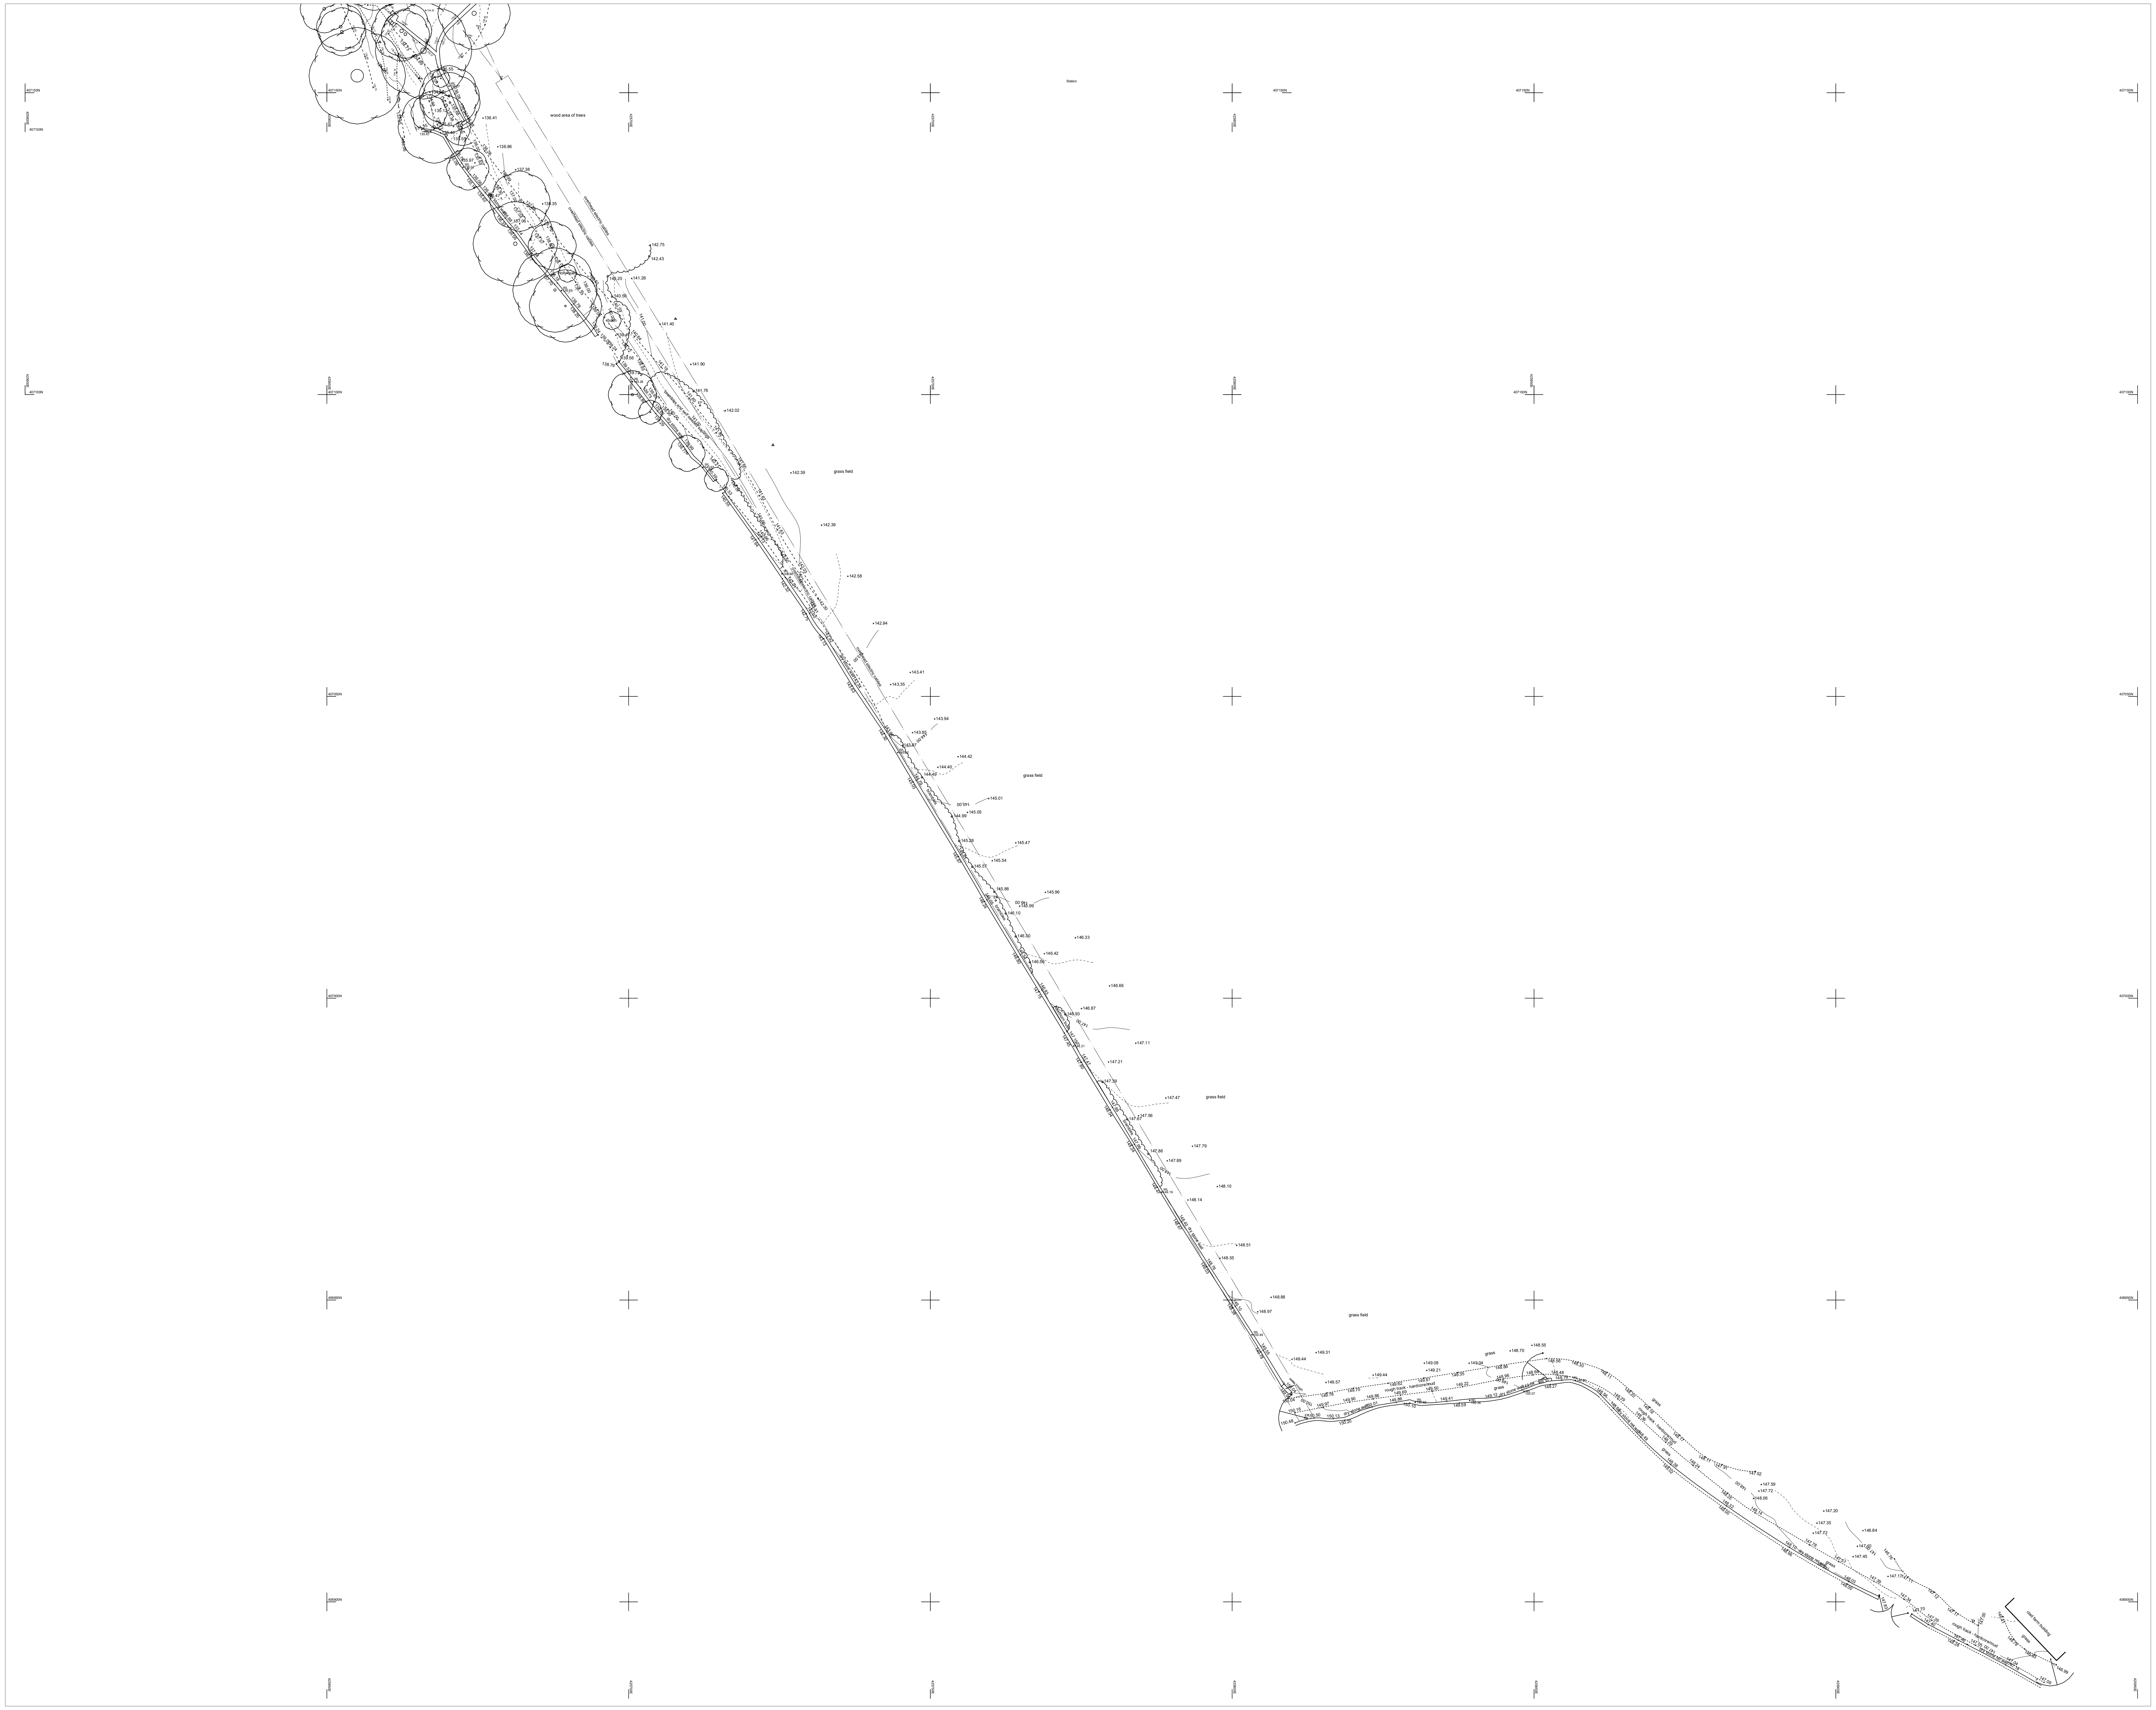


ABBREVIATIONS

AR ASSUMED ROUTE
AV AIR VALVE
B BOLLARD
BH BOREHOILE
BT BRITISH TELECOM CHAMBER
CATV CABLE TV
CP CABLE PIT
CL COVER LEVEL
CR CABLE RISER
CS TREE CROWN SPREAD
DP DOWN PIPE
EL EAVES LEVEL
EP ELECTRICITY POLE
ER EARTH ROD
FH FIRE HYDRANT
FL FLOOR LEVEL or FENCE LEVEL
FR FLAT ROOF LEVEL
G GULLY
GPR TRACED BY G.P.R.
GV GAS VALVE
IC INSPECTION CHAMBER
IL INVERT LEVEL
JB JUNCTION BOX
KW KERB WIER
LB LITTER BIN or LETTER BOX
LP LAMP POST
MH MANHOLE
MI MISCELLANEOUS
NL NOT LOCATED
NT NO TRACE
OSA OUTSIDE SURVEY AREA
P POST / POLE
RL RIDGE LEVEL
RE RODDING EYE
RS ROAD SIGN
RWP RAINWATER PIPE
S STAY
SC STOP COCK
SD TREE STEM DIAMETER
SP SIGN POST
ST STOP TAP
SV STOP VALVE
SVP SOIL VENT PIPE
TC TRAFFIC CONTROL
TCB TELEPHONE CALL BOX
TFR TAKEN FROM RECORDS
TH THRESHOLD LEVEL
TL TRAFFIC LIGHTS
TP TELEGRAPH POLE
UTGA UNABLE TO GAIN ACCESS
UTL UNABLE TO LOCATE
UTR UNABLE TO RAISE
UTS UNABLE TO SURVEY
UTT UNABLE TO TRACE
WL WATER LEVEL or WALL LEVEL
VP VENT PIPE
WM WATER METER
WO WASH OUT VALVE
WP WATER PIPE

WALLS / FENCES

bk/wl	BRICK WALL	pr/fe-POST & RAIL FENCE
bl/wl	BLOCK WALL	bw/fe-BARBED WIRE FENCE
st/wl	STONE WALL	cb/fe-CLOSE BOARDED FENCE
co/wl	CONCRETE WALL	ta/fe-TIMBER PALISADE FENCE
ds/wl	DRY STONE WALL	pm/fe-POST & MESH FENCE
gb/wl	GABBION BASKETS	pw/fe-POST & WIRE FENCE
wall	GENERIC WALL	tp/fe-TIMBER PANEL FENCE
		cp/fe-CONCRETE PANEL FENCE
		mp/fe-METAL PALISADE FENCE
		mr/fe-METAL RAILING FENCE
		GENERAL FENCE

All services to be field verified.

This drawing and the information contained within has been issued in confidence and remains the Copyright of CT Surveys Ltd.

Disclosure of this information to Third Parties and unauthorised copying or replication of data is forbidden without gaining approval from CT Surveys Ltd.

CT SURVEYS IS A MEMBER OF:

THE SURVEY ASSOCIATION

constructionline

SURVEY NOTES:

The survey is fitted to OSGB36 National Grid and Level Datum using RTK GPS, with OSGM15 Model Transformation and has been drawn at a scale factor of 1.000

Due to the scale factor any setting out or design works should strictly use the control co-ordinates as shown on the drawing.

If manhole invert levels / basic drainage information is shown on this drawing, this will have been surveyed from observation only.
If any drainage becomes critical to design we advise that a full utility survey is carried out to verify any drainage information shown on this drawing.

SURVEY REVISIONS


PREVIOUS DWG NO:

REVISION NO:

DATE:

REVISION NOTES:

LAYOUT VIEWS

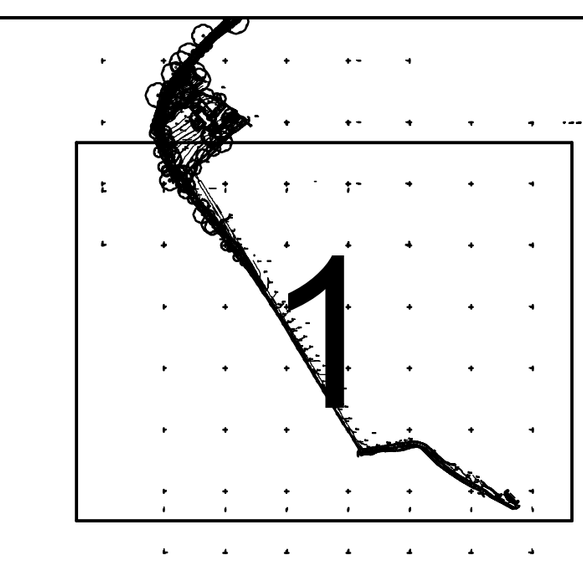

CT SURVEYS
TOPO · SCAN · UAV · BIM

UNIT 5
KILLINGBECK COURT
LEEDS
LS14 6FD

TEL : 0113 44 00 435
MOB : 07949 195764
EMAIL : MAIL@CT-SURVEYS.COM
WEBSITE : WWW.CT-SURVEYS.COM

© COPYRIGHT CT SURVEYS LTD. REPRODUCTION OF THIS INFORMATION IS PROHIBITED WITHOUT WRITTEN AUTHORITY FROM CT SURVEYS LTD.

CLIENT:
Michael Clynch

PROJECT TITLE:
Track Access off North Lane Cawthorne

DRAWING NUMBER:
5324CT/1

INDICATIVE

SCALE: 1:500 @ A1	SURVEY DATE: December 2021	
LEVEL DATUM: OSGB by GPS	GRID DATUM: OSGB by GPS	
BENCH MARK USED: -	BM VALUE: -	SHEET NUMBER: 1 of 1