



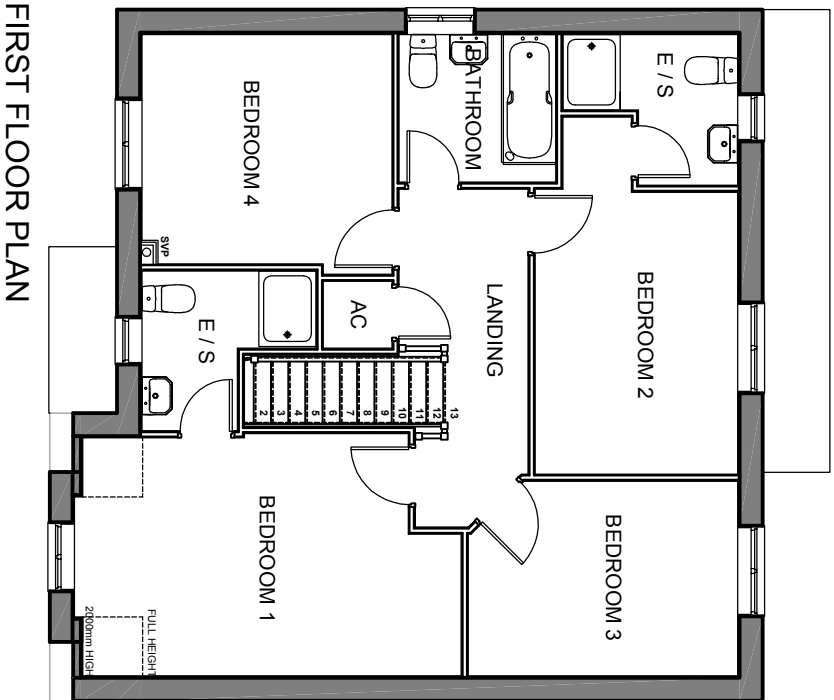

FIRST FLOOR PLAN

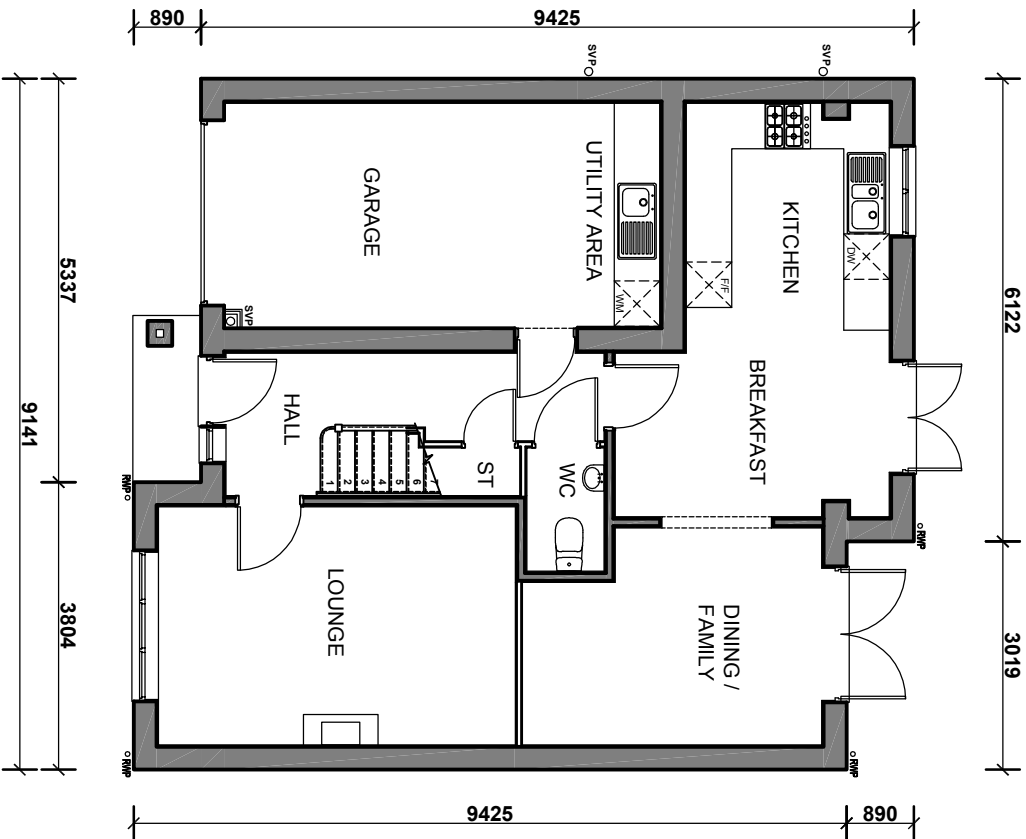

RIPPON HOMES
Leeming Lane South, Mansfield Woodhouse
Nottinghamshire, NG19 9AQ
Tel: 01623 659000 Fax: 01623 420807

PROJECT

LAND AT CLAYTON LANE,
THURNSCOE. S63 0BG

DRAWING

HOUSETYPE D
FLOOR PLANS

Scale :	1 : 100
Ref :	RH/THD1
Revision :	-
Date :	07.12.2015
Drawn By :	CDAL

Carlton Design
Architecture Ltd

Architectural Consultants
7 The Old Dairy Buildings, Winkburn, Nottinghamshire, NG22 8PQ.
Tel:- 01630 656353 Facsimile:- 01630 656123
E-MAIL: carlton.design@virgin.net