
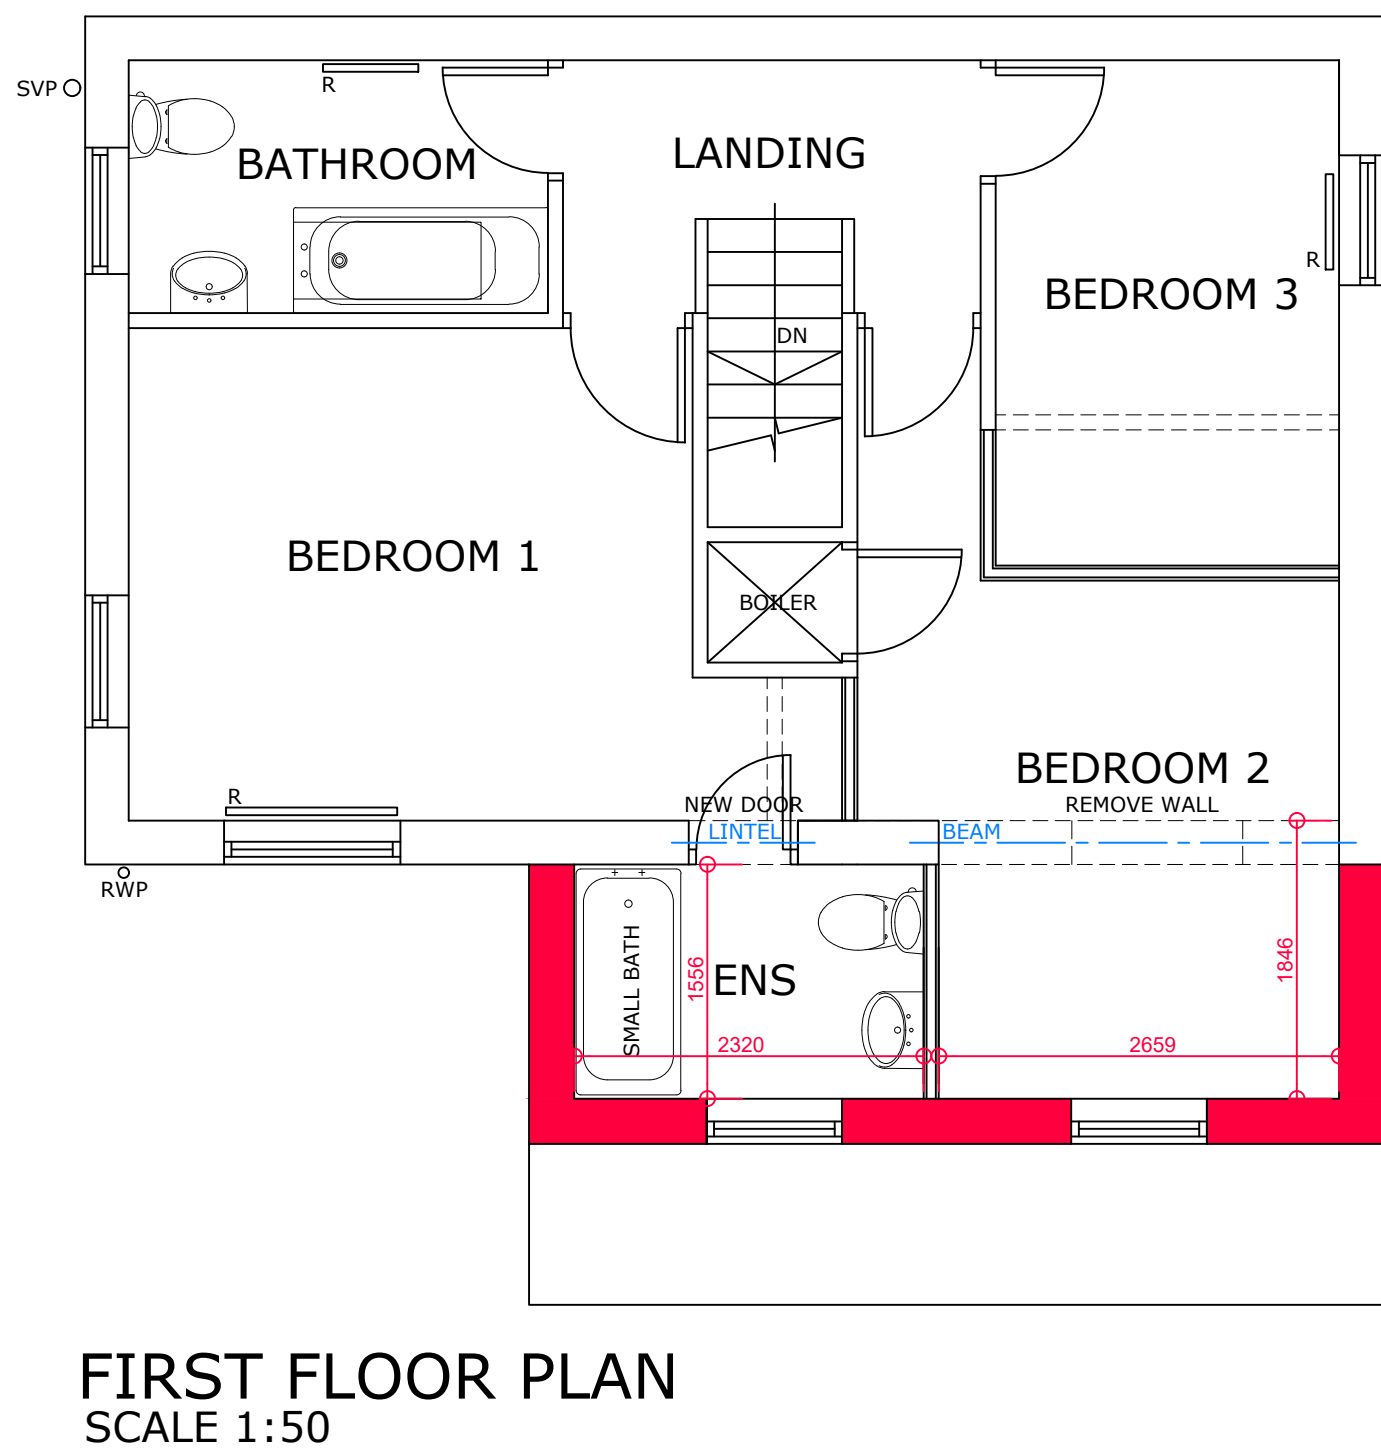
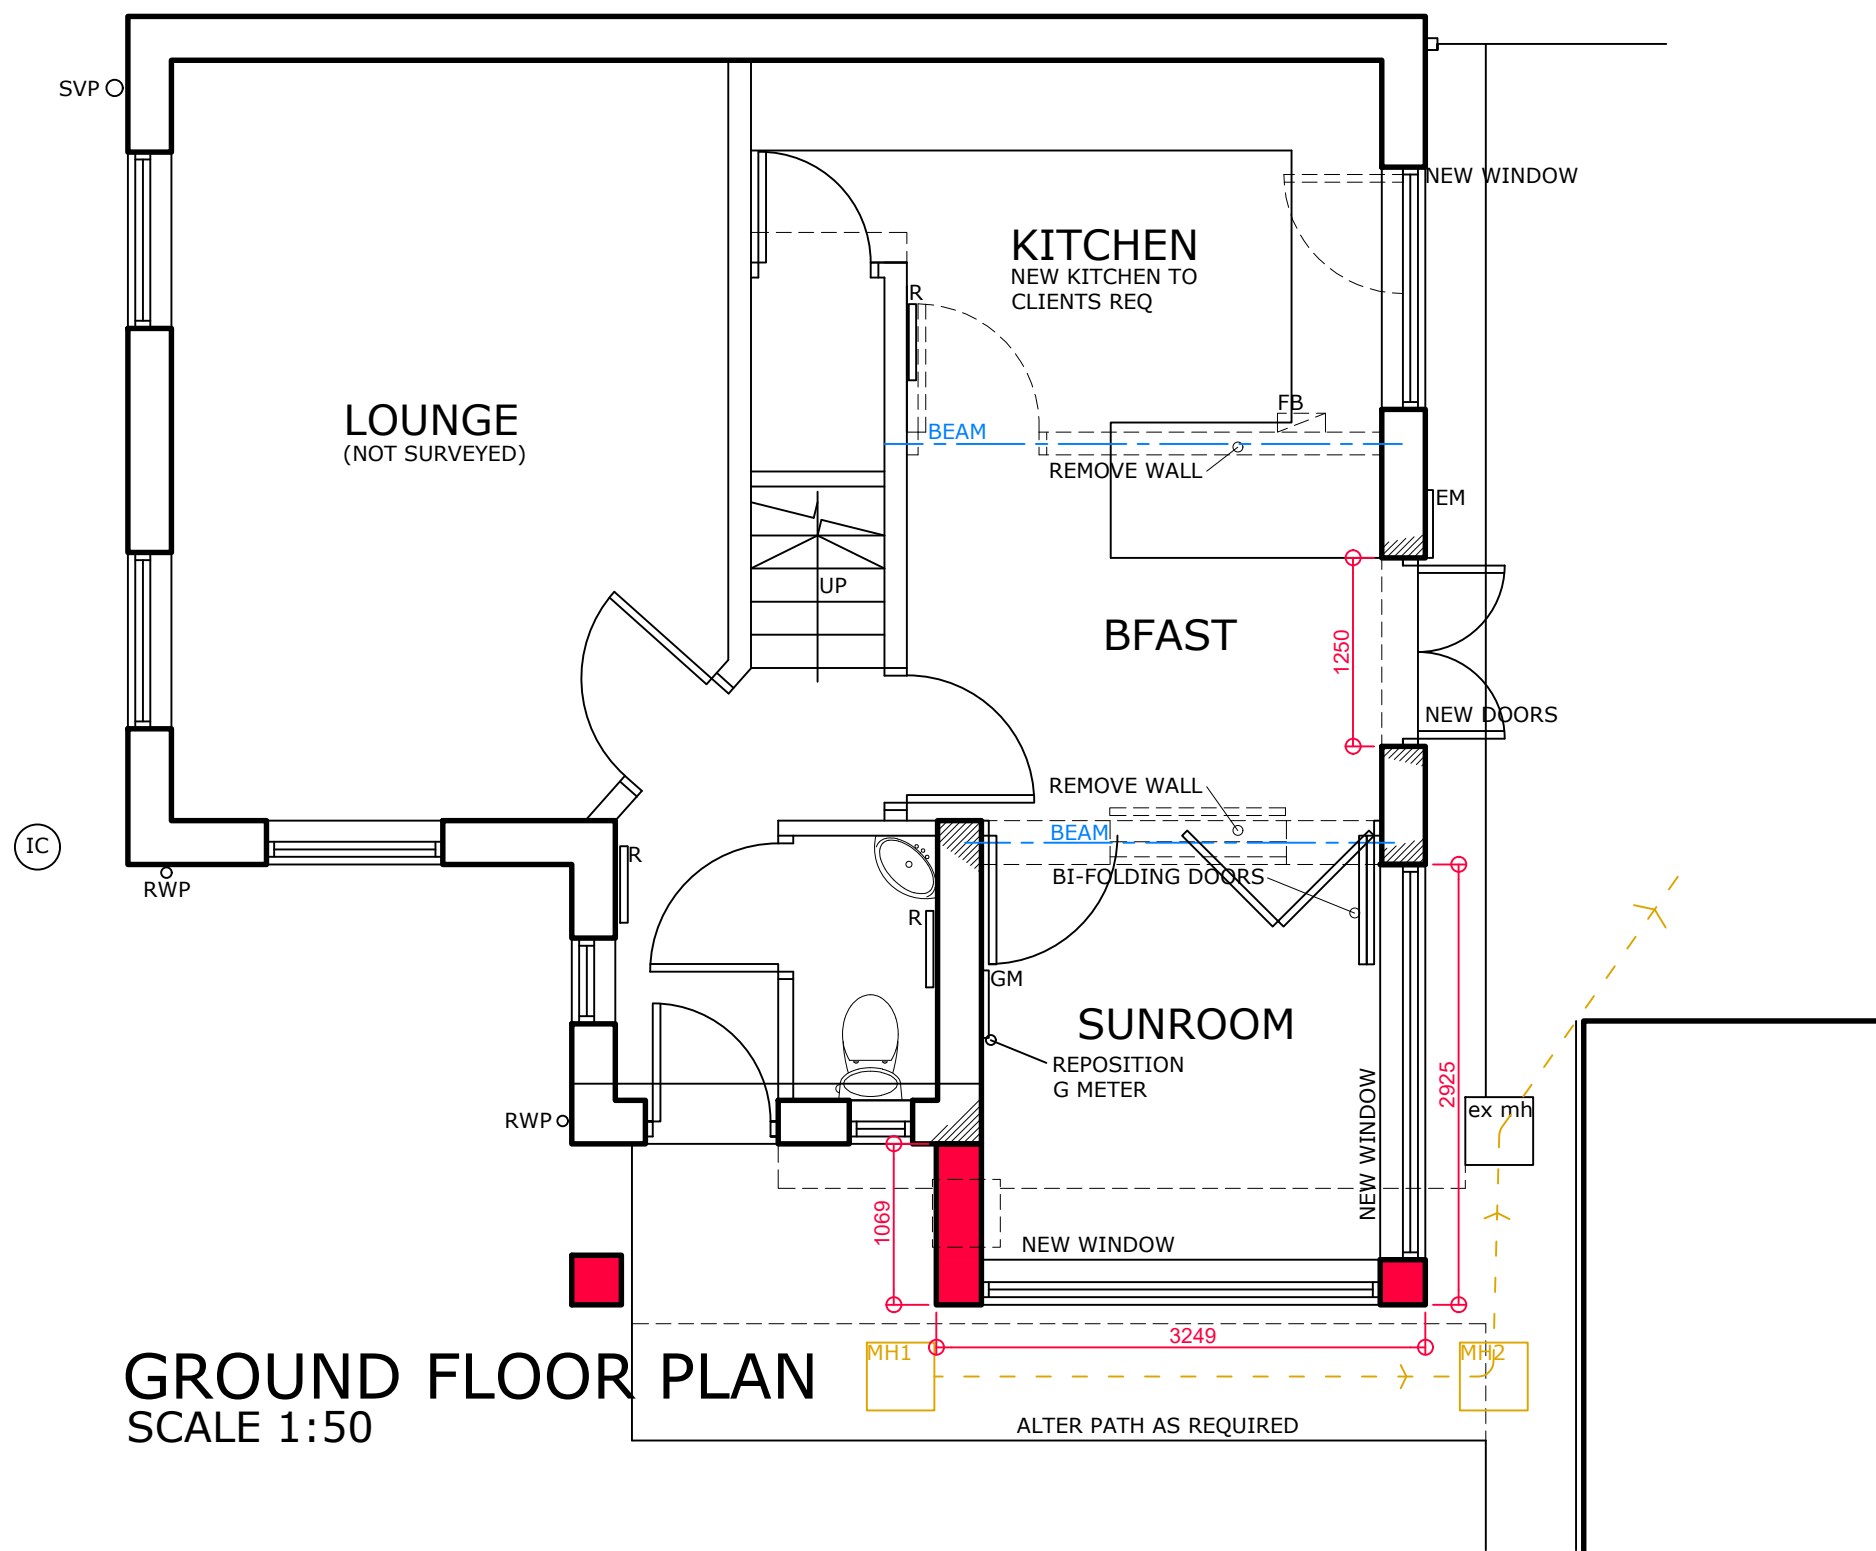


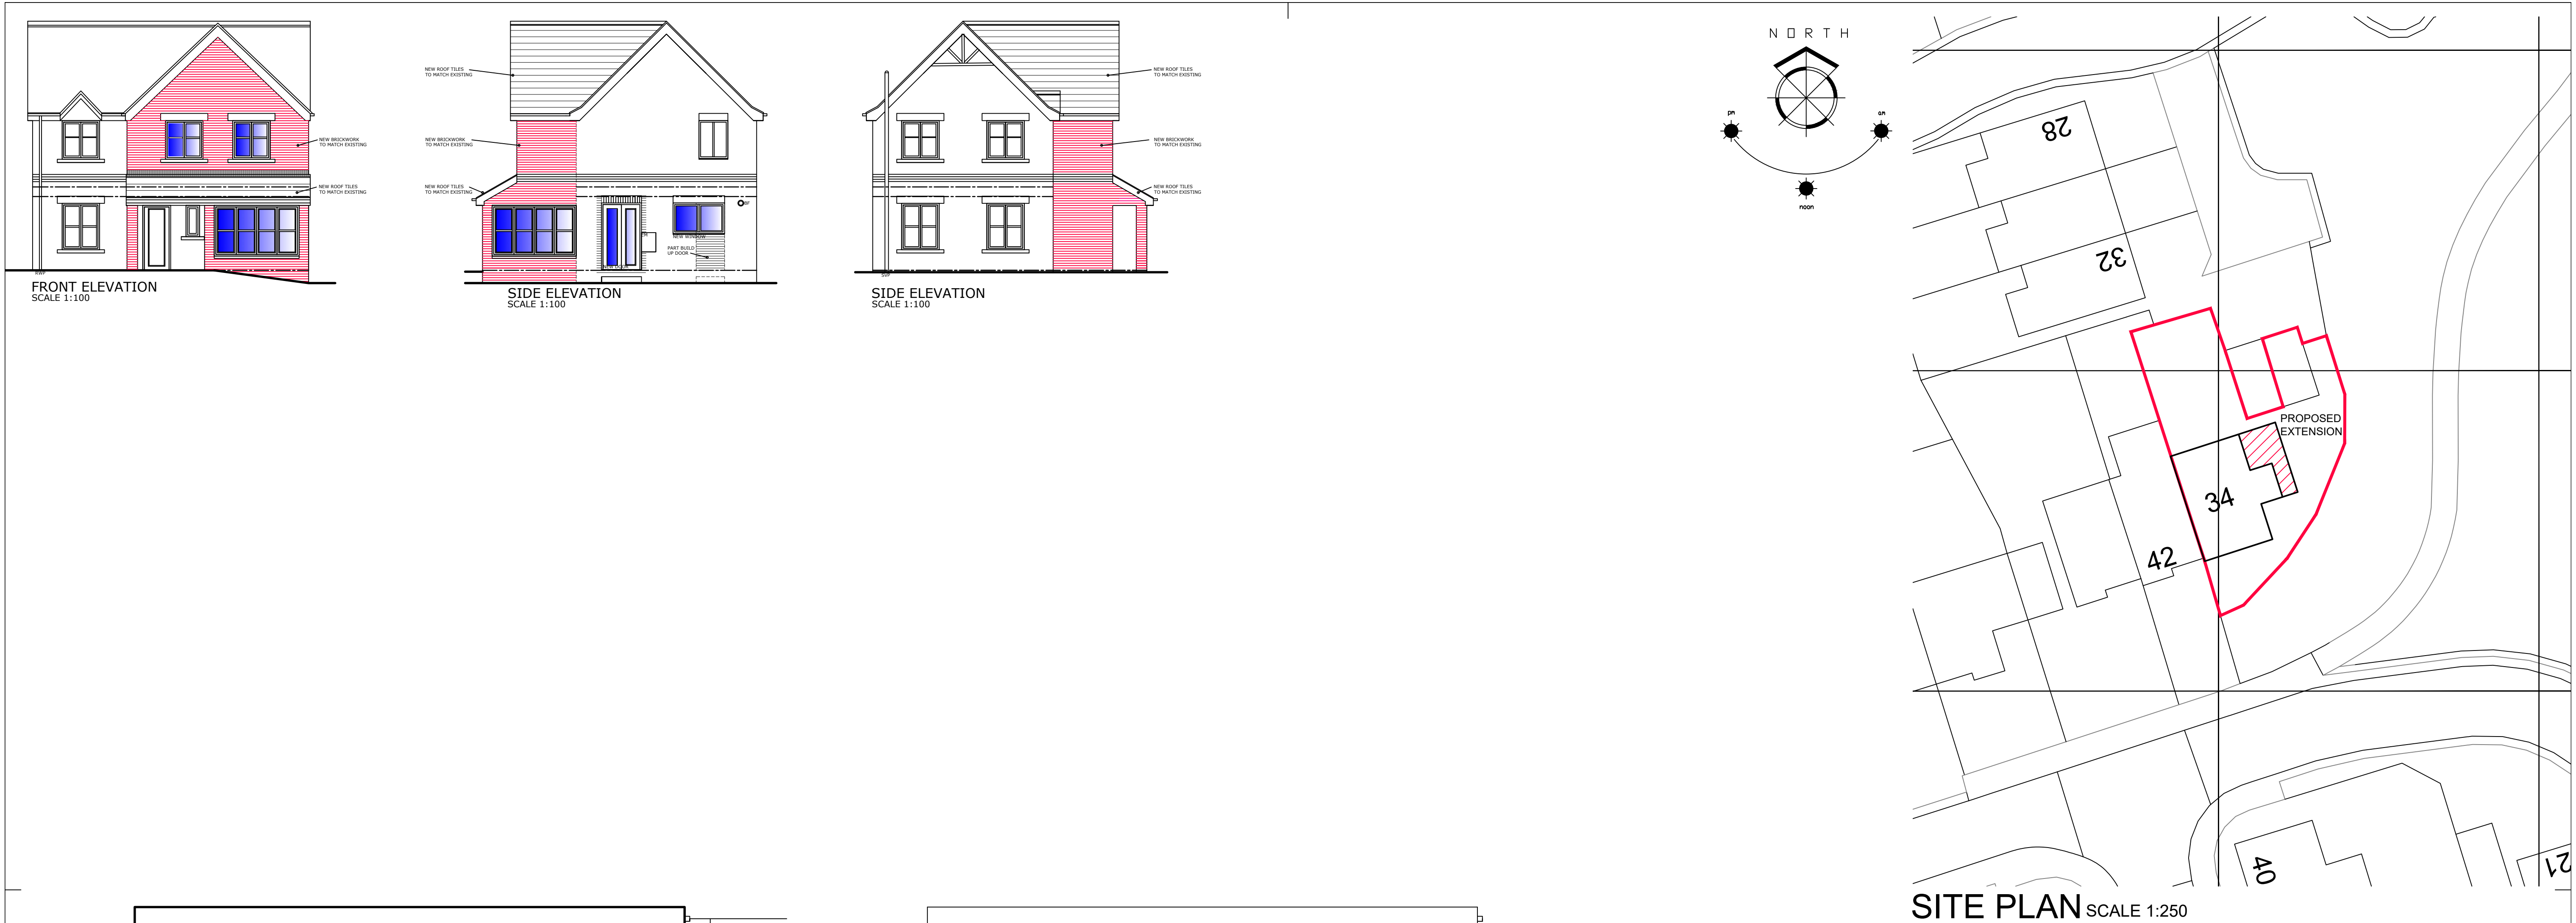

		1. THIS DRAWING AND THE COPYRIGHTS AND PATENTS THEREIN ARE THE PROPERTY OF NYP ARCHITECTURAL SERVICES LLP. REGISTERED IN ENGLAND AND WALES No. 4631338 AND MAY BE USED OR REPRODUCED ONLY UNDER CONTRACT. 2. CONTRACTORS AND SUB-CONTRACTORS MUST CHECK AND AGREE ALL DIMENSIONS BEFORE PREPARING SHOP DRAWINGS OR COMMENCING WORK ON SITE. 3. CONTRACTORS ARE RESPONSIBLE FOR INFORMING THE DESIGNER OF ANY DISCREPANCY DISCOVERED ON THIS DRAWING OR BETWEEN THIS DRAWING AND ANY OTHER RELATED DOCUMENT ISSUED UNDER THE STANDARD FORM OF CONTRACT IN RESPECT OF THE WORK. 4. WRITTEN DIMENSIONS ONLY ARE TO BE USED FROM THIS DRAWING. IF IN ANY DOUBT ASK FOR CLARIFICATION.	Notes.		<table><tr><th colspan="3">Revisions.</th></tr><tr><th>Date</th><th>Suffix</th><th>Description</th></tr><tr><td> </td><td> </td><td> </td></tr></table>	Revisions.			Date	Suffix	Description				<table><tr><th>Date</th><th>Suffix</th><th>Description</th></tr><tr><td> </td><td> </td><td> </td></tr></table>	Date	Suffix	Description				<table><tr><td colspan="3">NYP ARCHITECTURAL SERVICES The Grove, High Street, Dodworth, Barnsley, S75 3RG. Tel: 01226 200989. E-mail: scott@nypas.co.uk / stephen@nypas.co.uk</td></tr><tr><td>Project.</td><td colspan="2">EXTENSION WORKS 34 HALL BANK, BARNSELY, S75 1EX</td></tr><tr><td>Drawing Title.</td><td colspan="2">PROPOSAL DRAWING</td></tr><tr><td>Date.</td><td>Scale.</td><td> </td></tr><tr><td>FEB 2019</td><td>AS INDICATED</td><td> </td></tr><tr><td>Ref.</td><td>Dwg. No.</td><td>Rev.</td></tr><tr><td>05/70</td><td>02</td><td>C</td></tr></table>	NYP ARCHITECTURAL SERVICES The Grove, High Street, Dodworth, Barnsley, S75 3RG. Tel: 01226 200989. E-mail: scott@nypas.co.uk / stephen@nypas.co.uk			Project.	EXTENSION WORKS 34 HALL BANK, BARNSELY, S75 1EX		Drawing Title.	PROPOSAL DRAWING		Date.	Scale.		FEB 2019	AS INDICATED		Ref.	Dwg. No.	Rev.	05/70	02	C
Revisions.	
Date	Suffix	Description	
Date	Suffix	Description	
NYP ARCHITECTURAL SERVICES The Grove, High Street, Dodworth, Barnsley, S75 3RG. Tel: 01226 200989. E-mail: scott@nypas.co.uk / stephen@nypas.co.uk	
Project.	EXTENSION WORKS 34 HALL BANK, BARNSELY, S75 1EX	
Drawing Title.	PROPOSAL DRAWING	
Date.	Scale.	
FEB 2019	AS INDICATED	
Ref.	Dwg. No.	Rev.	
05/70	02	C	