

PLAN REFERRED TO

WORSBROUGH DEPOT, WORSBROUGH COMMON

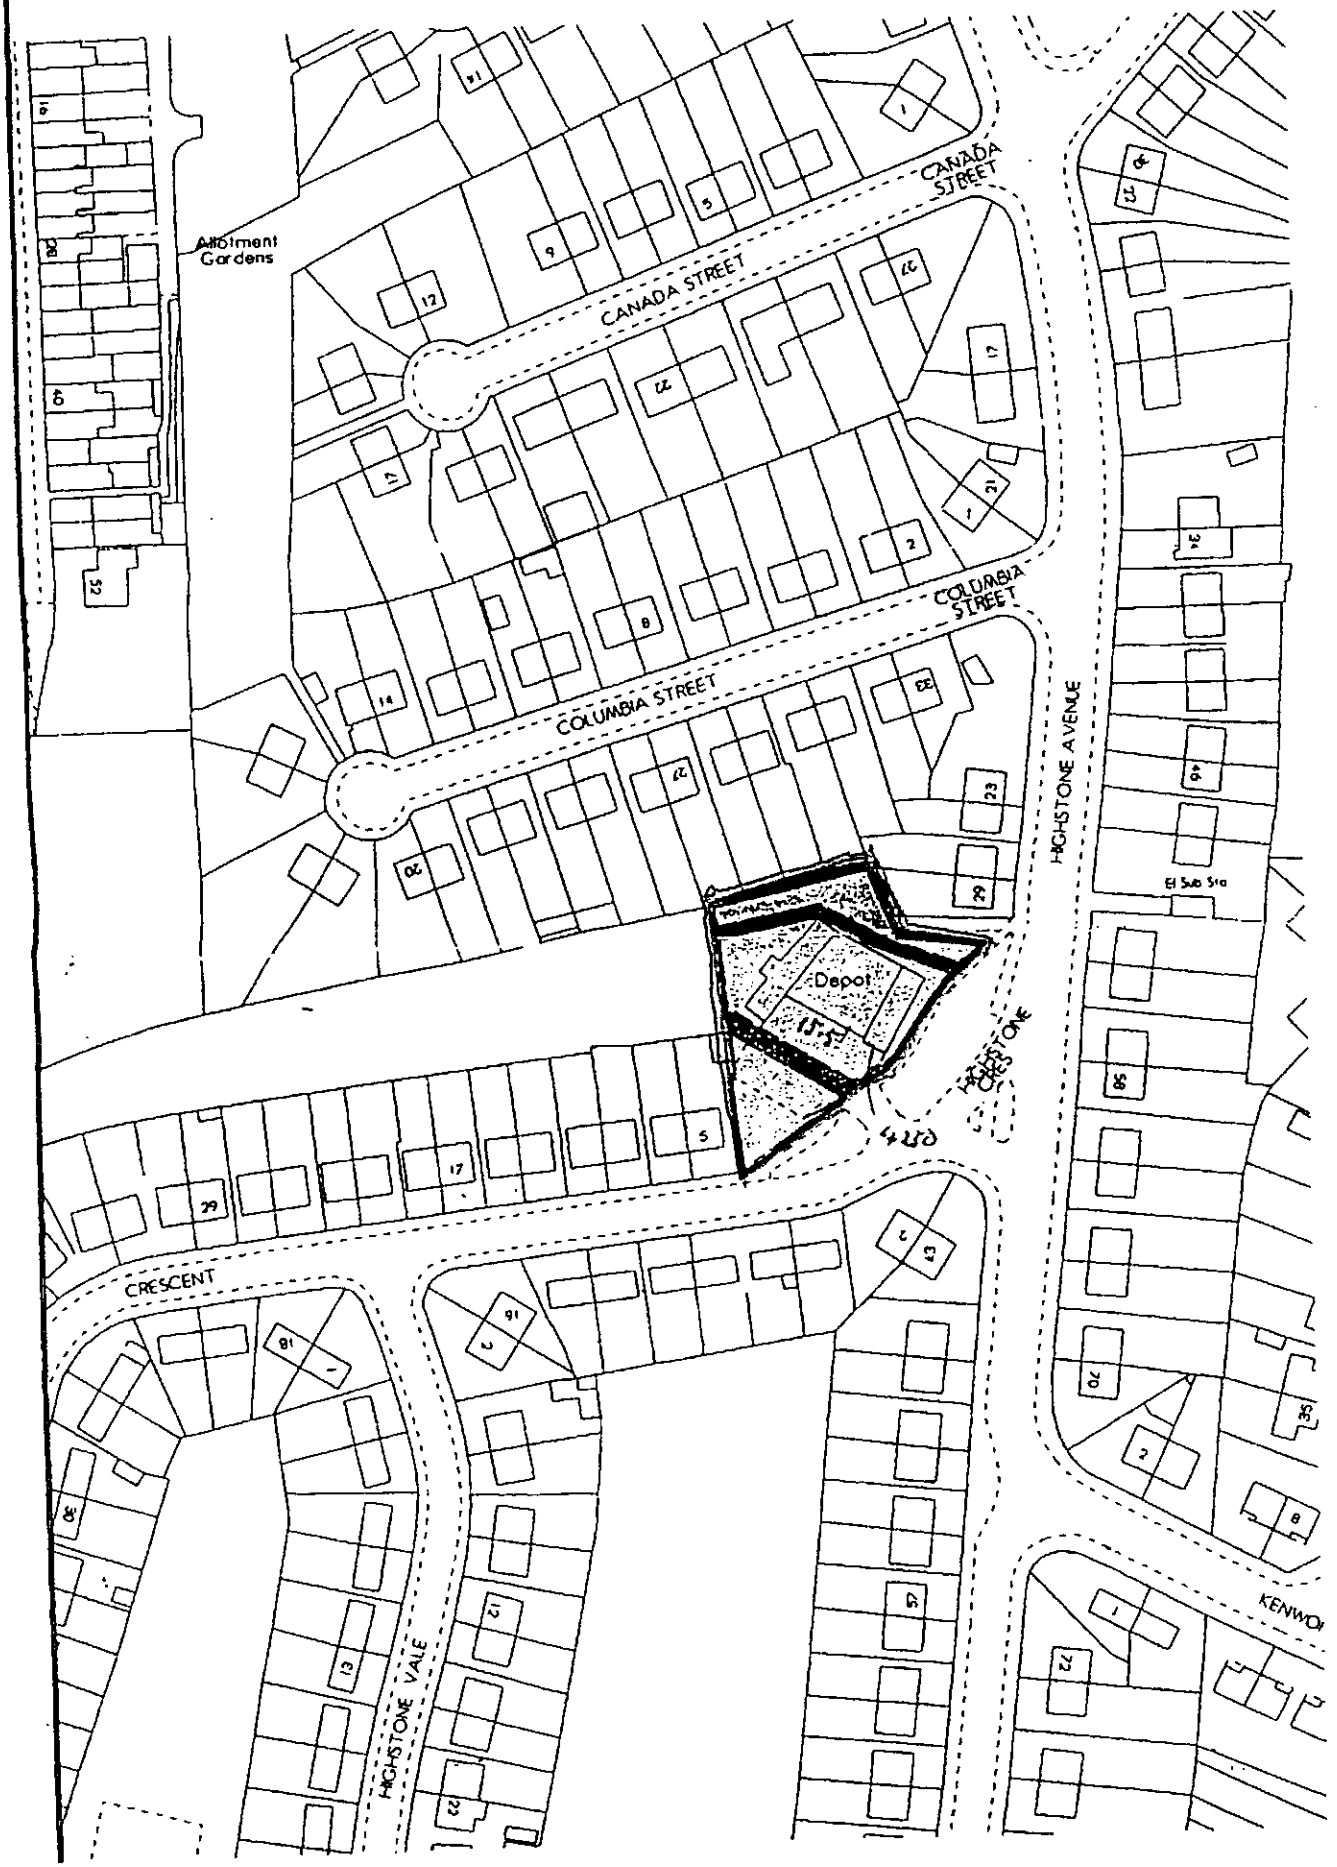

Ordnance Survey®

OS Sitemap™

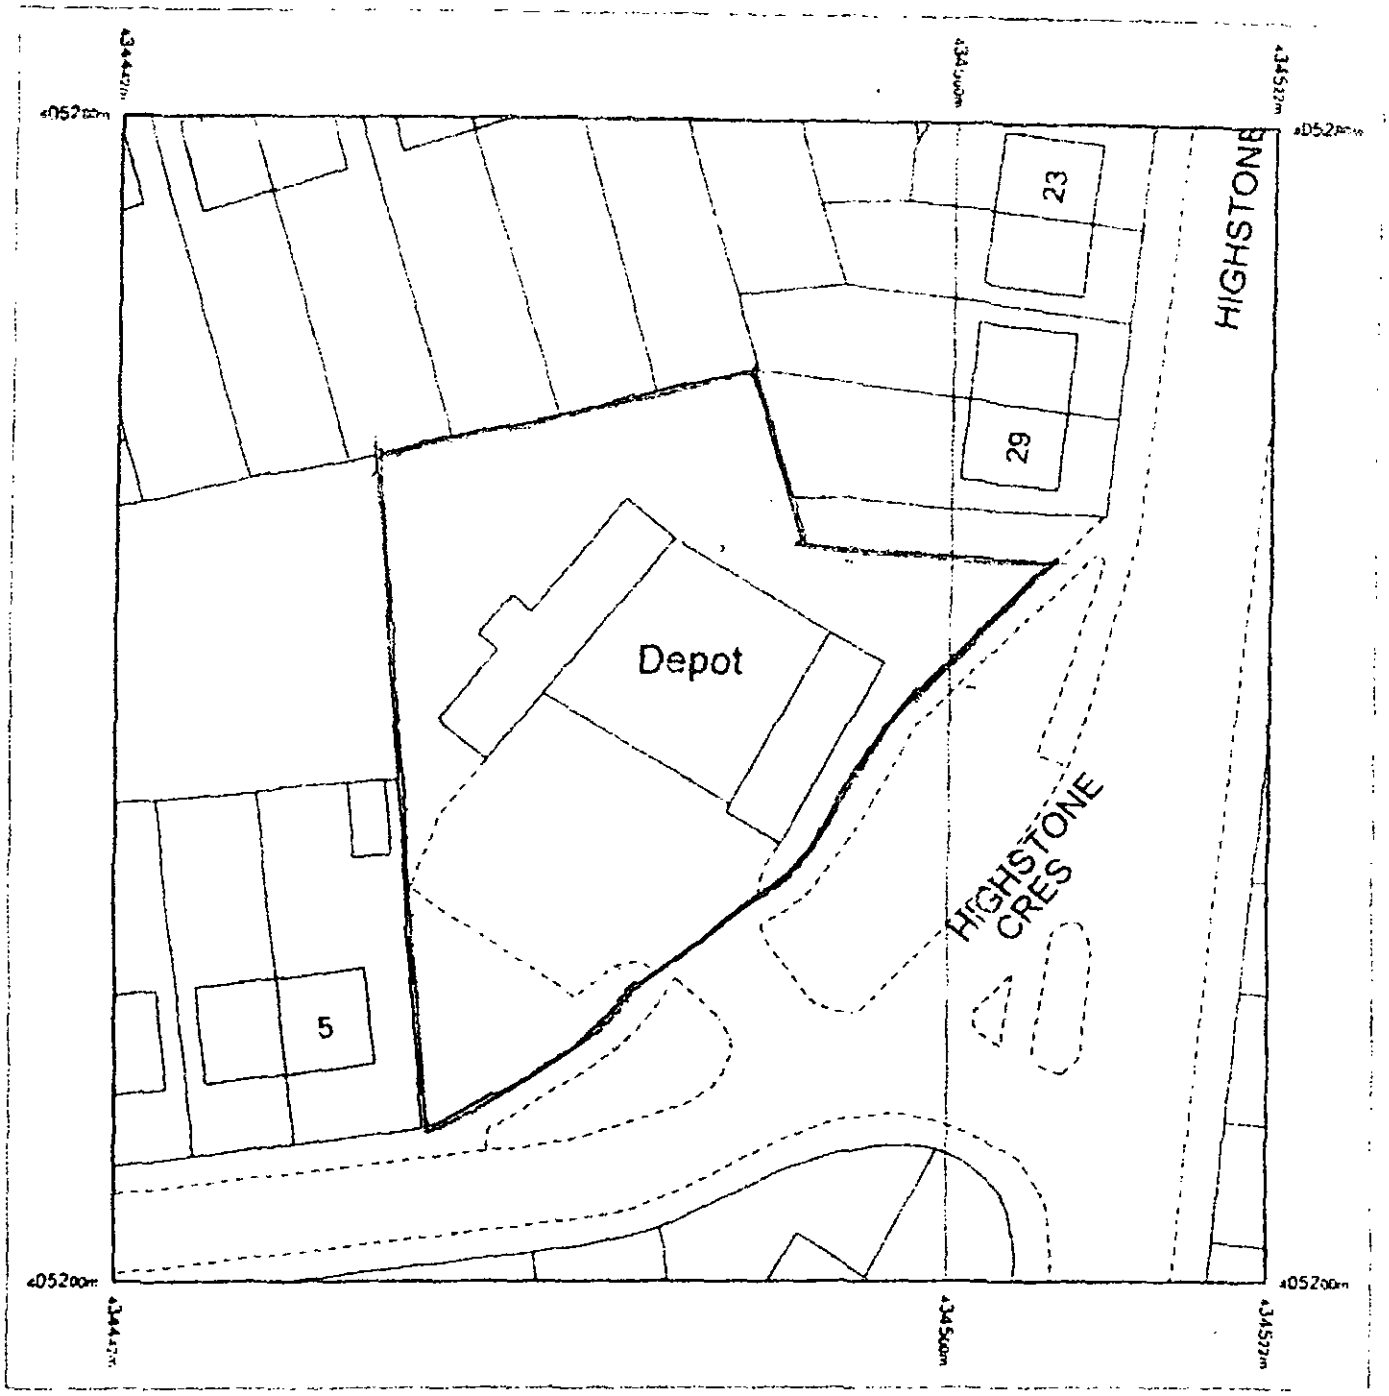

Produced 10.07.2007 from the Ordnance Survey National Geographic Database and incorporating surveyed revision available at this date. © Crown Copyright 2007

Reproduction in whole or part is prohibited without the prior permission of Ordnance Survey

Ordnance Survey and the OS Symbol are registered trademarks and OS Sitemap is a trademark of Ordnance Survey, the national mapping agency of Great Britain

The representation of a road, track or path is no evidence of a right of way.

The representation of features as lines is no evidence of a property boundary.

Metres
0 10 20

Scale 1:500

Supplied by: Outlet User
Serial number: 00462200
Centre coordinates: 434482 405240

Further information can be found on the OS Sitemap Information leaflet or the Ordnance Survey web site www.ordnancesurvey.co.uk

DEPOT

HIGHSTONE CRESCENT

HIGHSTONE AVENUE

S70 4LG