


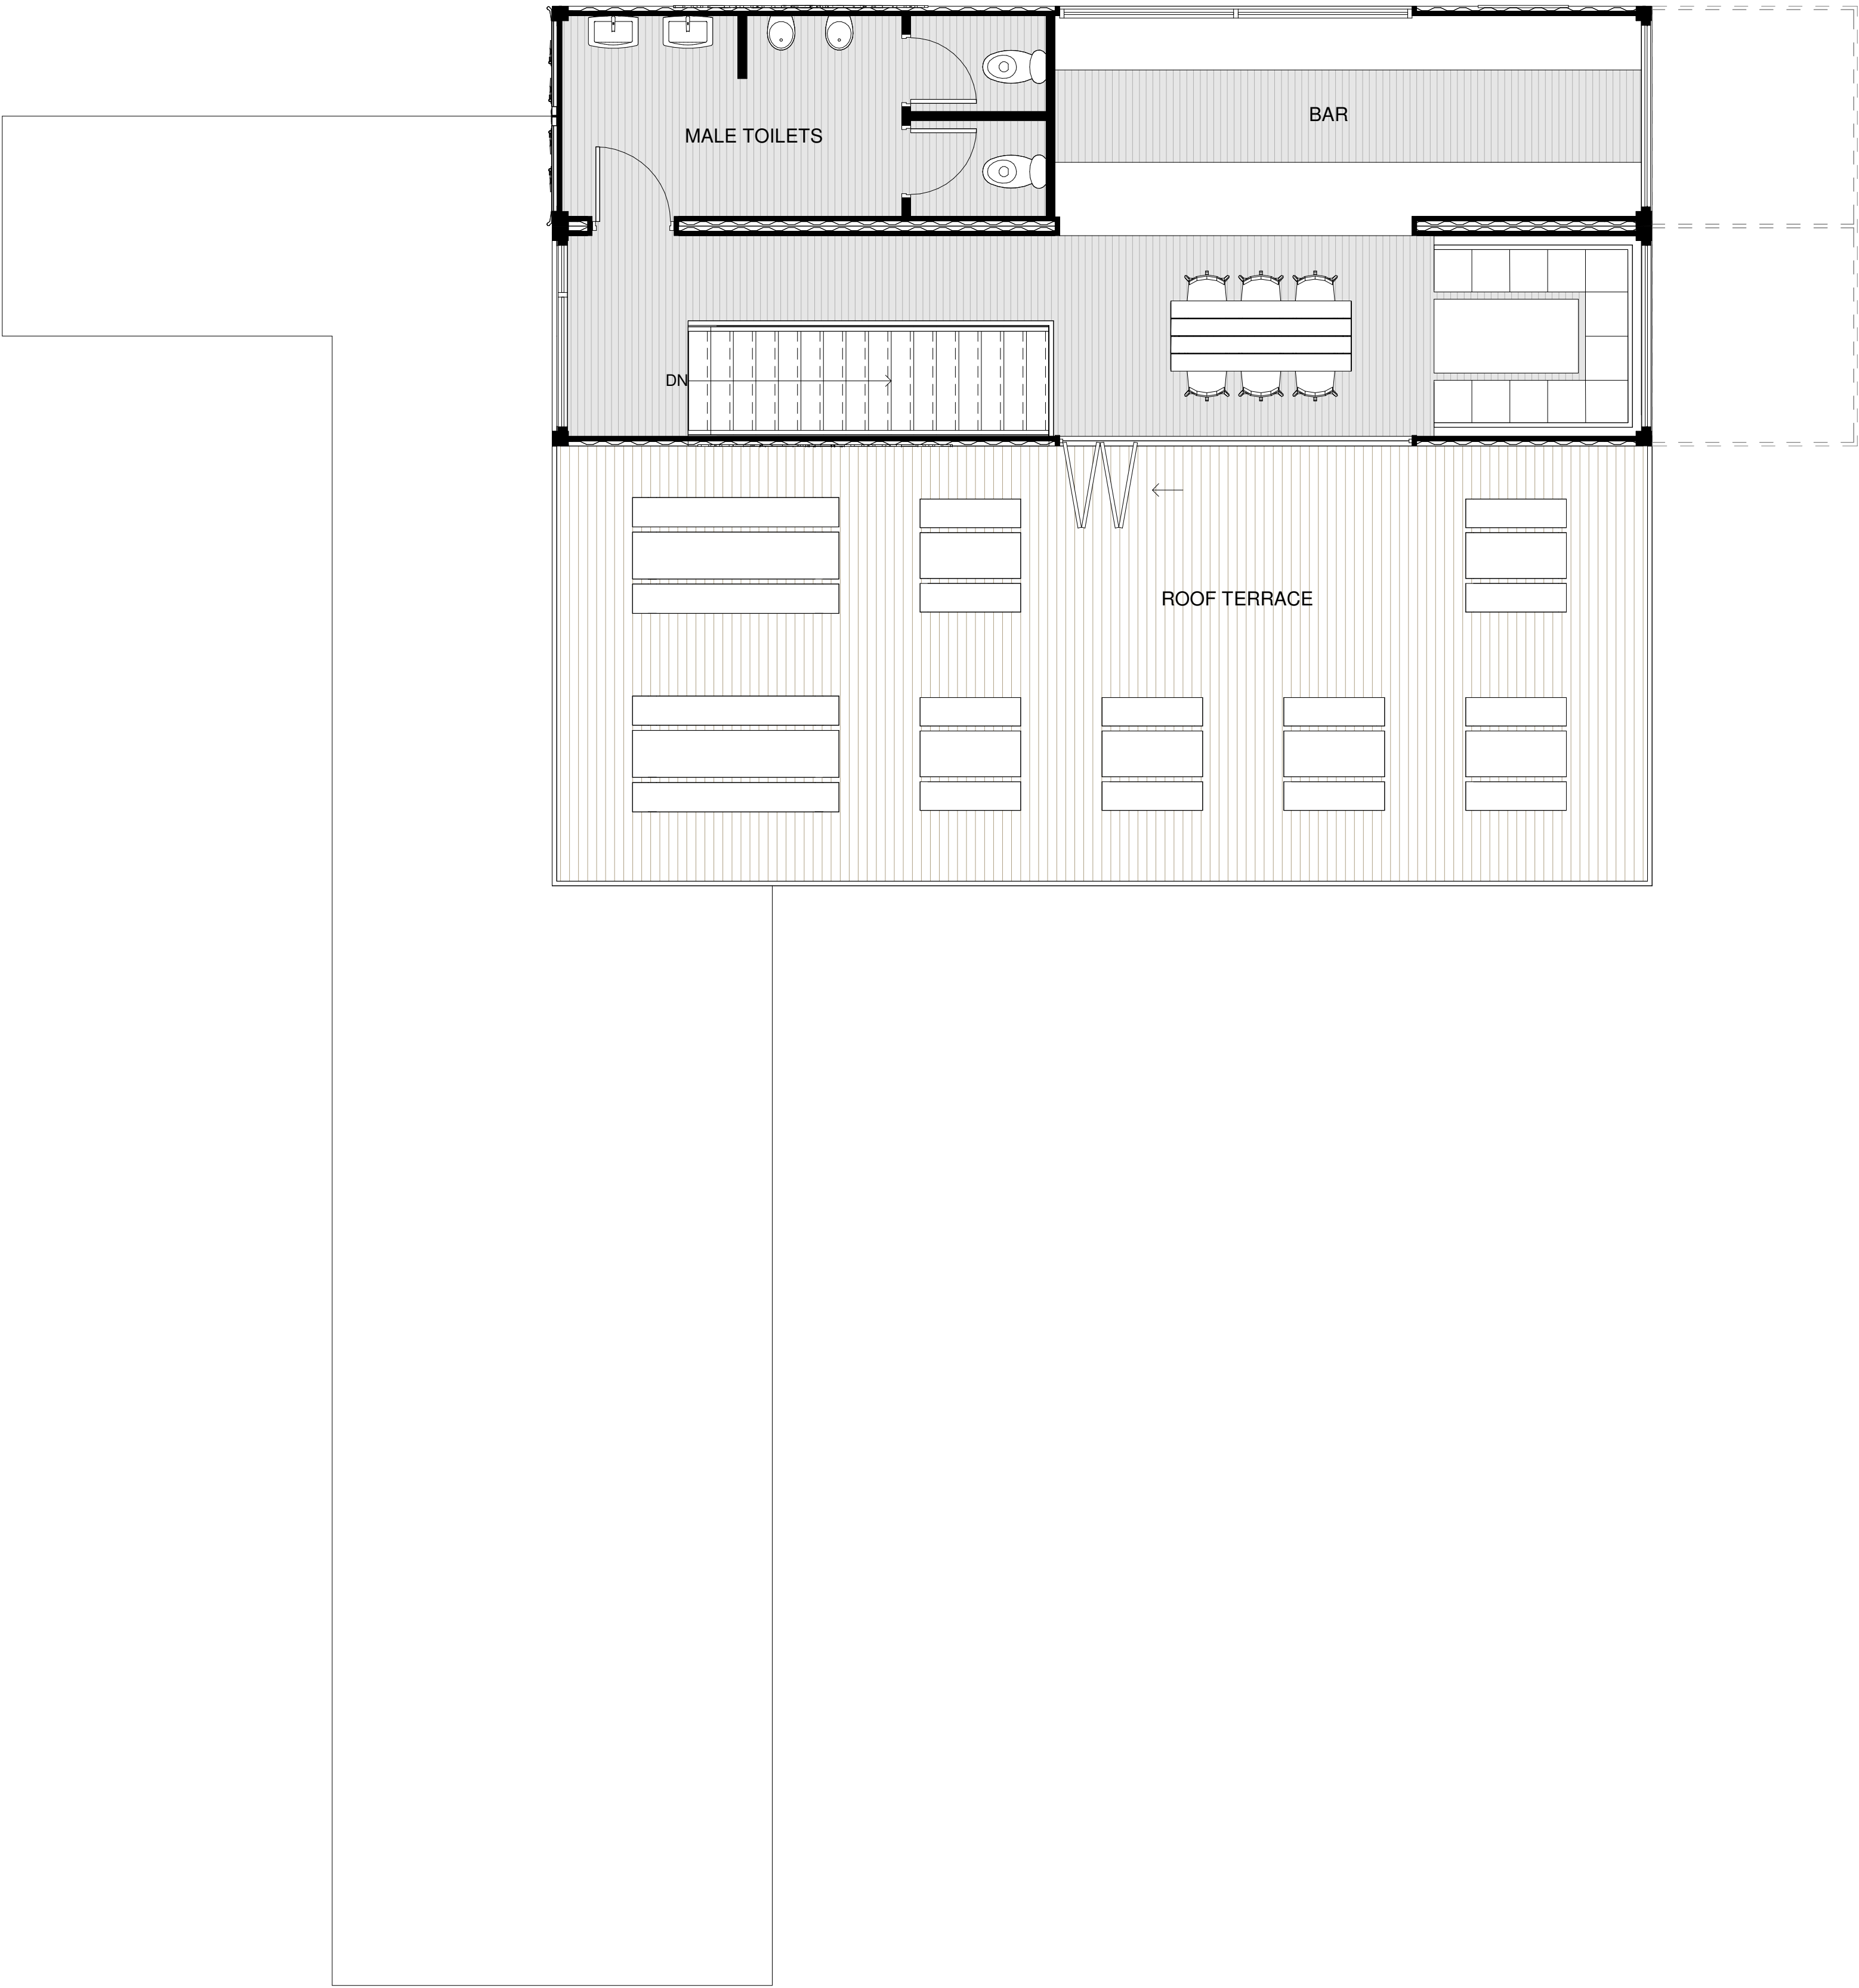

PROPOSED FIRST FLOOR
1 : 50

CODA
Architecture

CODA Studios Ltd
Suite 4 Sellers Wheel, 151 Arundel St.,
Sheffield, S1 2NU
T: 0114 279 6003
E: information@codastudios.co.uk

Drawn	Checked	Date	Scale	Revision
KE	AH	12-05-23	1 : 50 @ A1	

Client	Wortley Wagyu
Project	Cote Green Farm
Title	PROPOSED FIRST FLOOR
Dwg No.	3165-DR-040601

© COPYRIGHT EXISTS ON THE DESIGNS AND INFORMATION SHOWN ON THIS DRAWING.

The Contractor must verify all dimensions on site before making shop drawings or commencing work of any kind. No dimensions to be scaled from this drawing. Architect to be notified of any discrepancies in dimensions immediately.