




Elevations

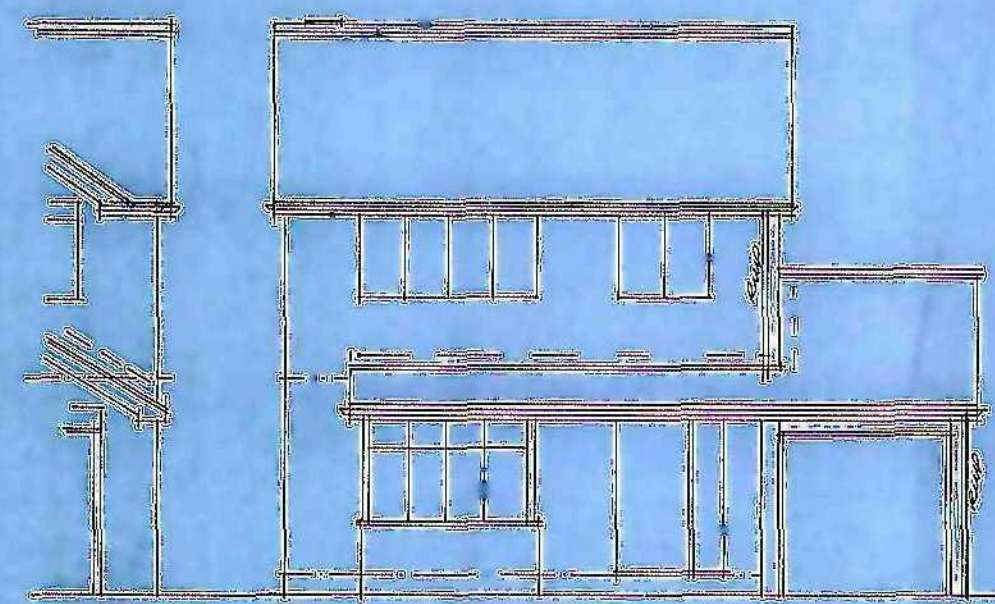


Front

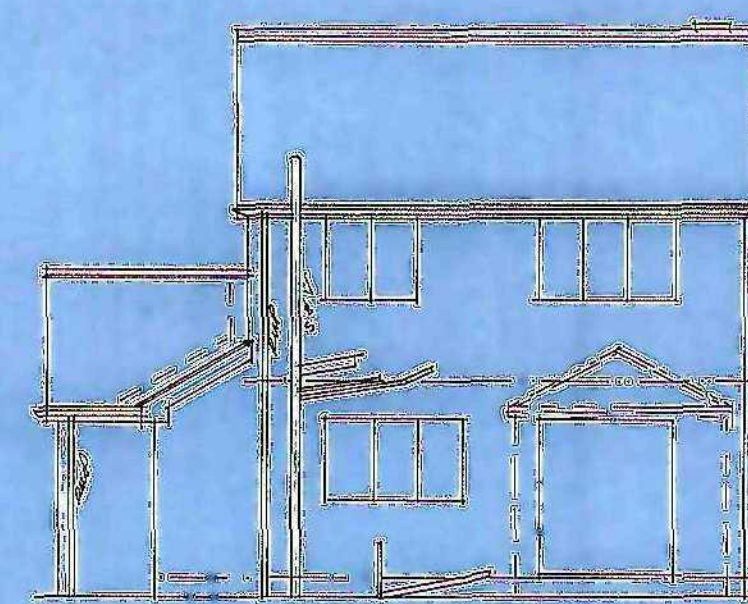

Rear

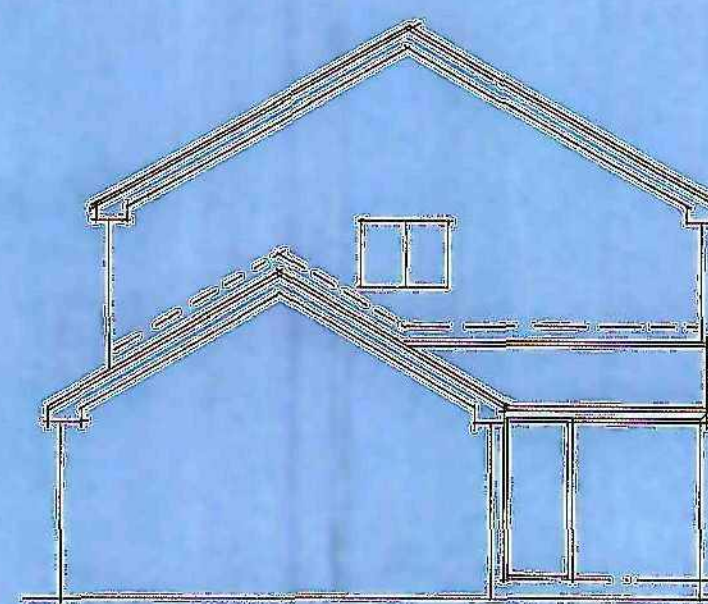


Side

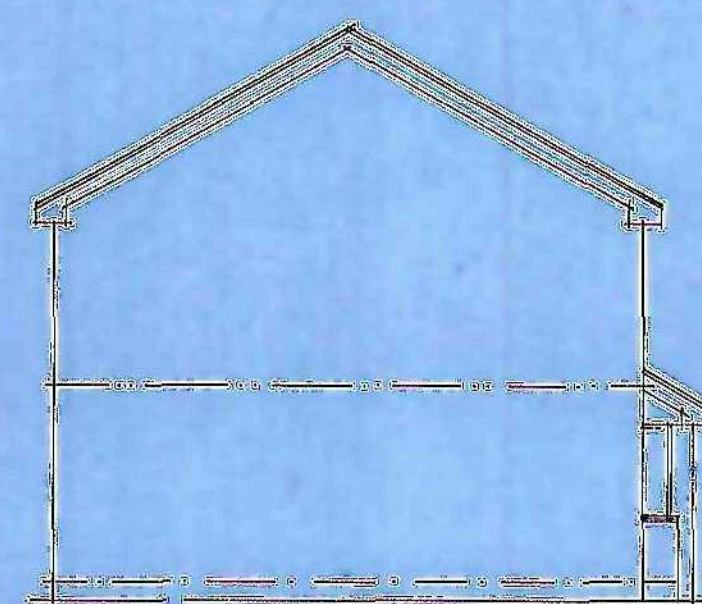


Side


Layouts

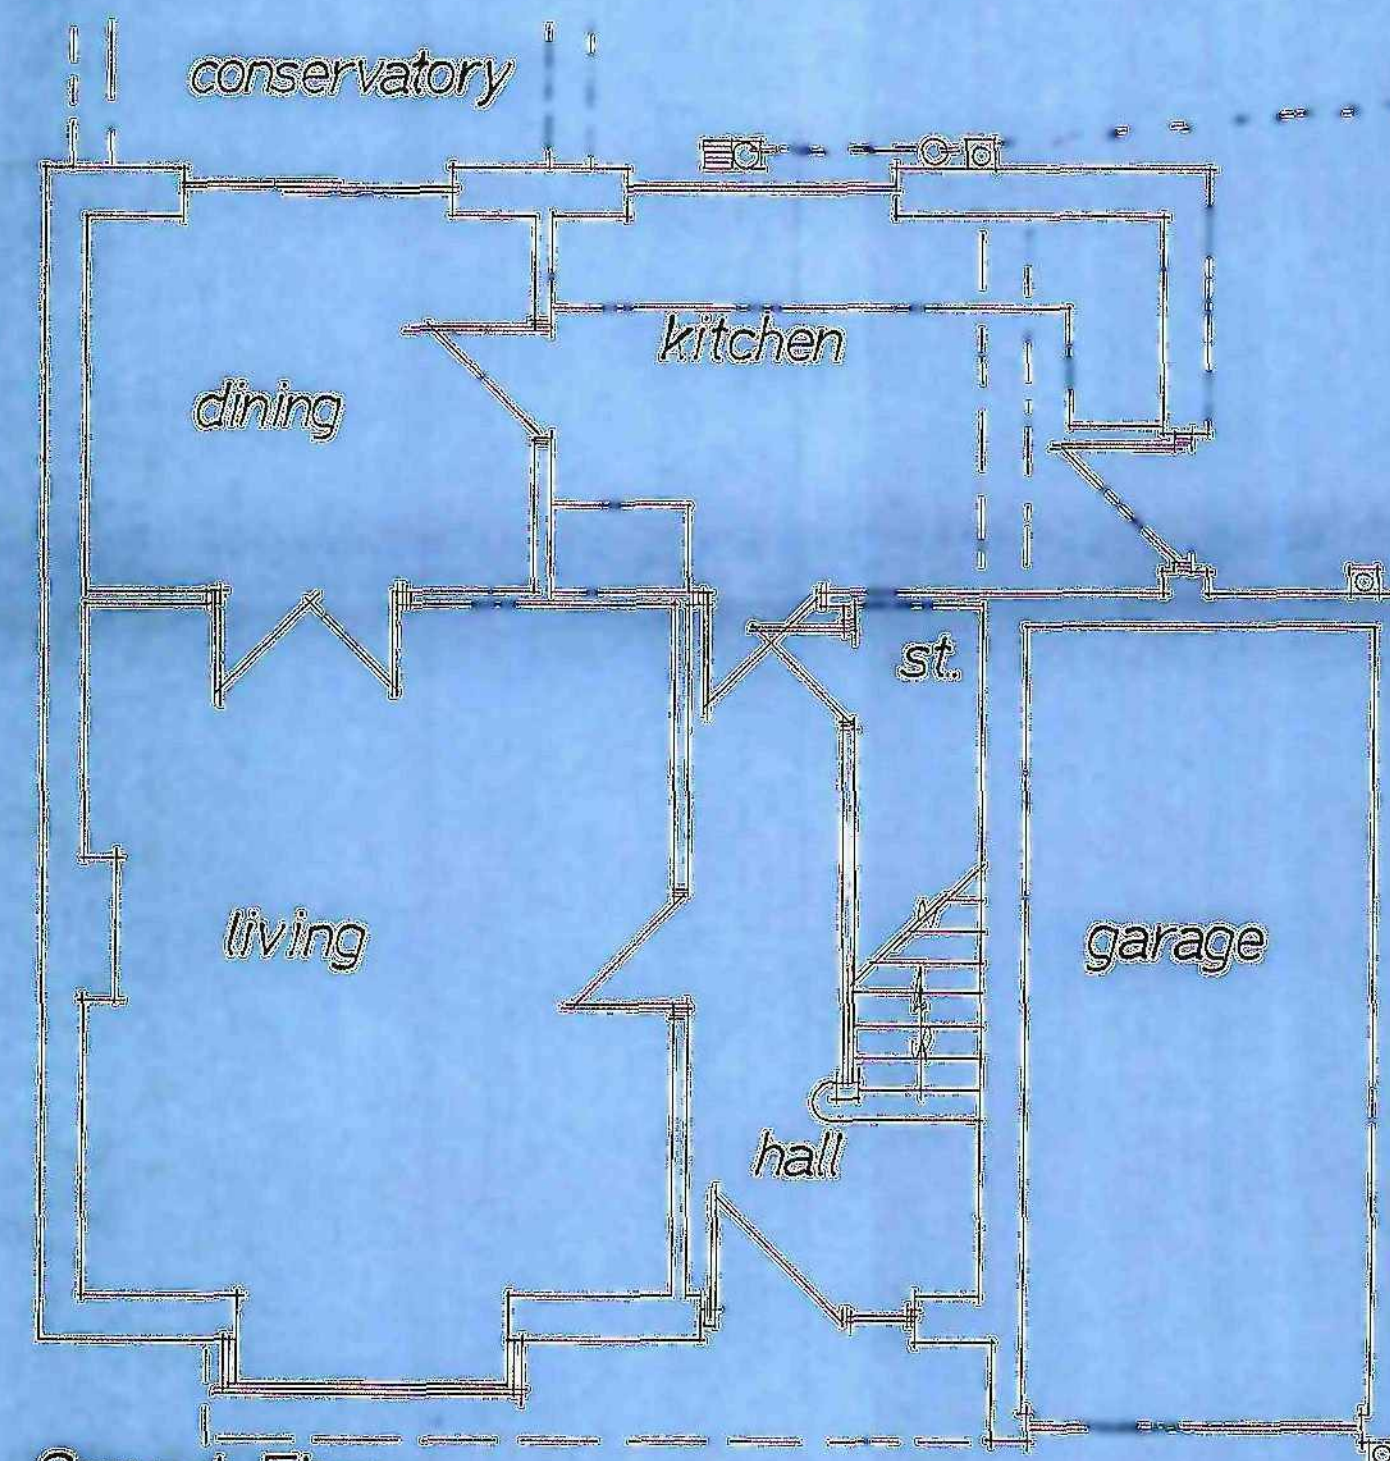


Ground Floor

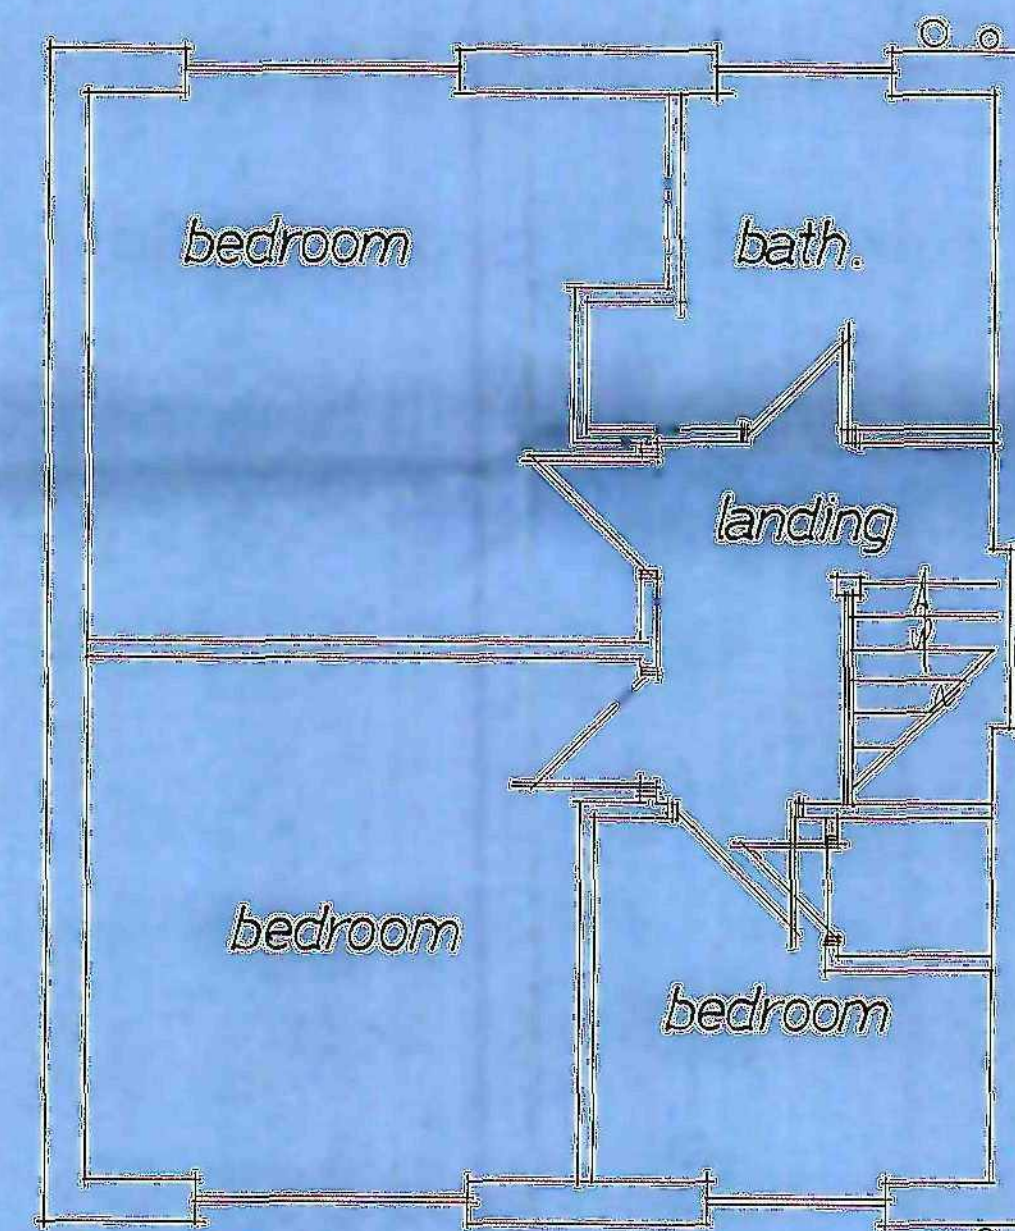

First Floor

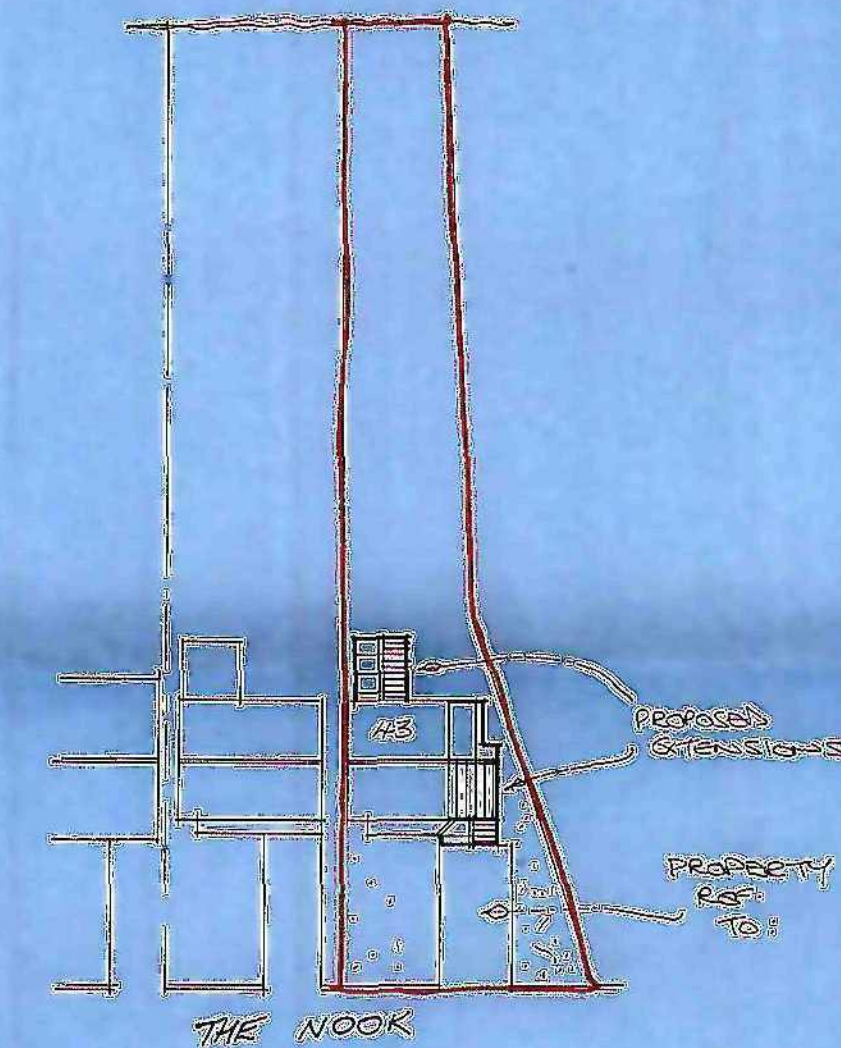


Site Layout 1:500

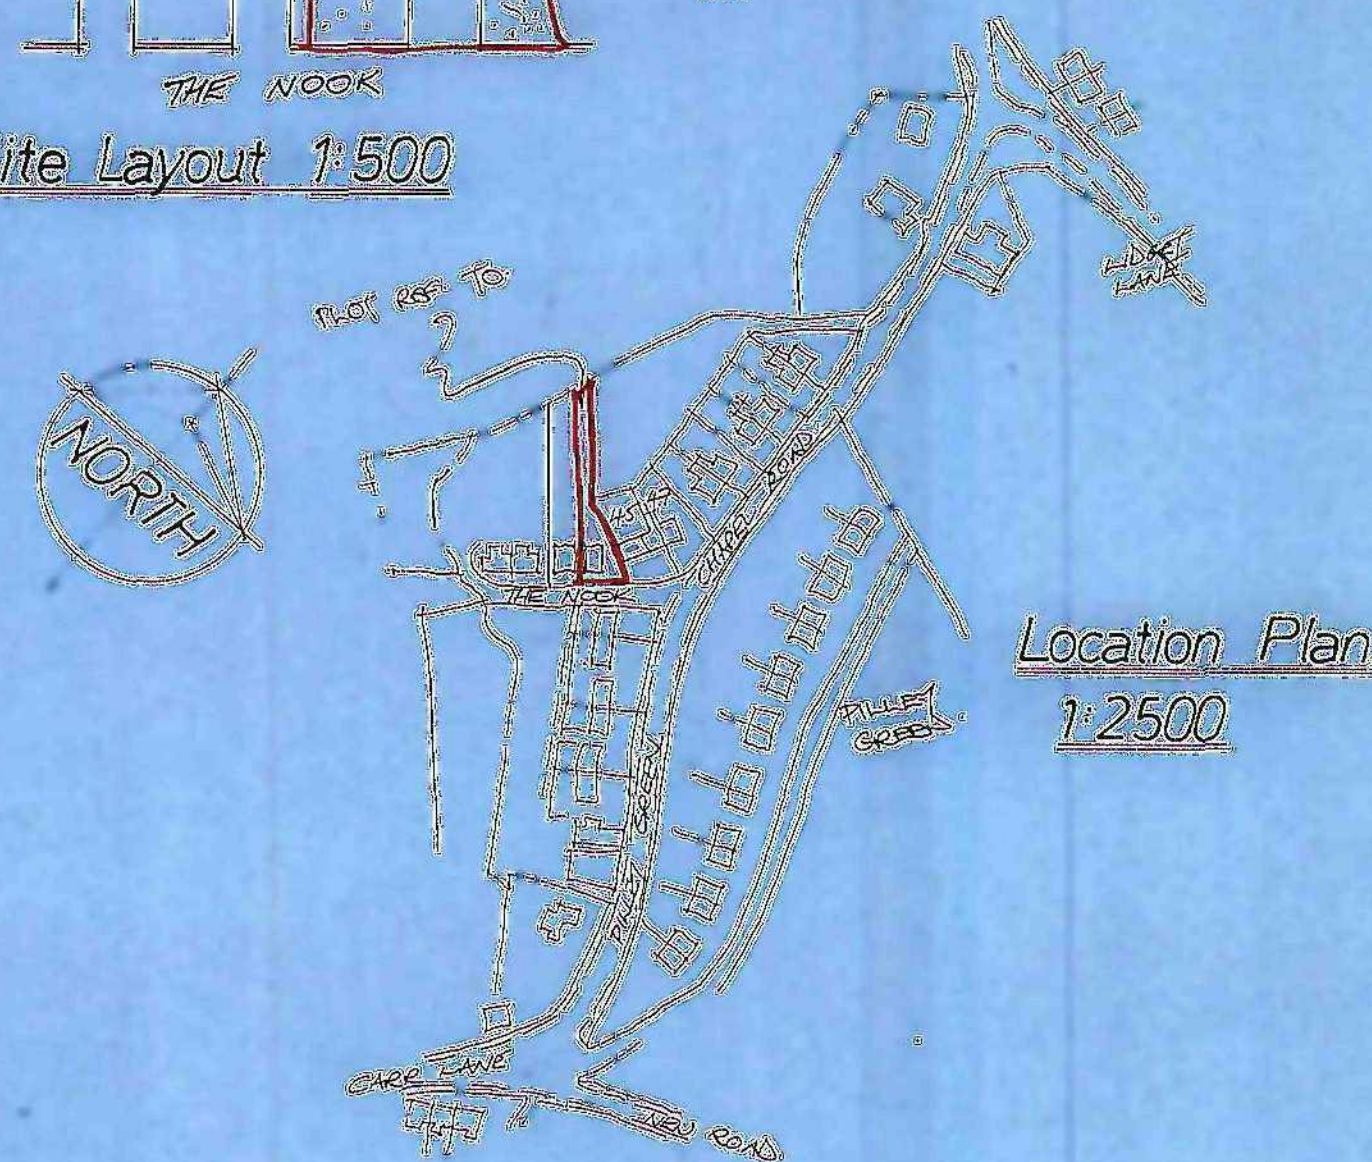


Location Plan
1:2500

Rev	Notes	Date
Garry Greetham Associates Ltd Residential Design Consultant Westwood House 18 Carr Lane Tankersley Barnsley, S75 3BE Tel (01226) 746573		
PROJECT: Various Extensions		
CLIENT: Mr. & Mrs. P. Glegg		
TITLE: Property as Existing		
ADDRESS: 43 Pilley Green, Tankersley, Barnsley, S75 3AB		
DRAWN BY: ggg		
SCALE: 1:50, 1:100, DATE: Sep 11/10		
DRAWING NO: 727-01		
MEMBER OF THE INSTITUTION OF ARCHITECTURAL TECHNOLOGISTS		


Elevations

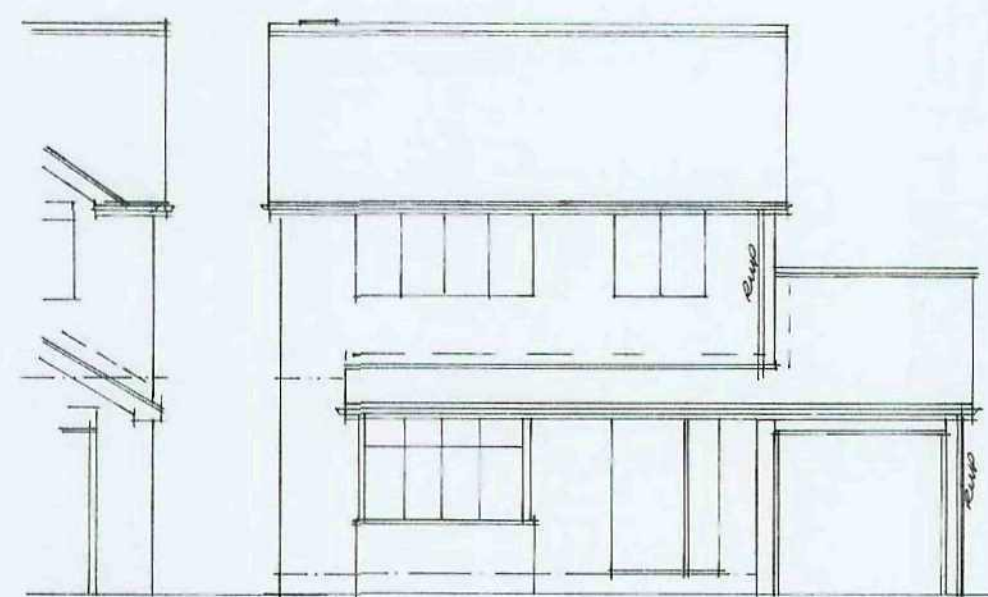


Front

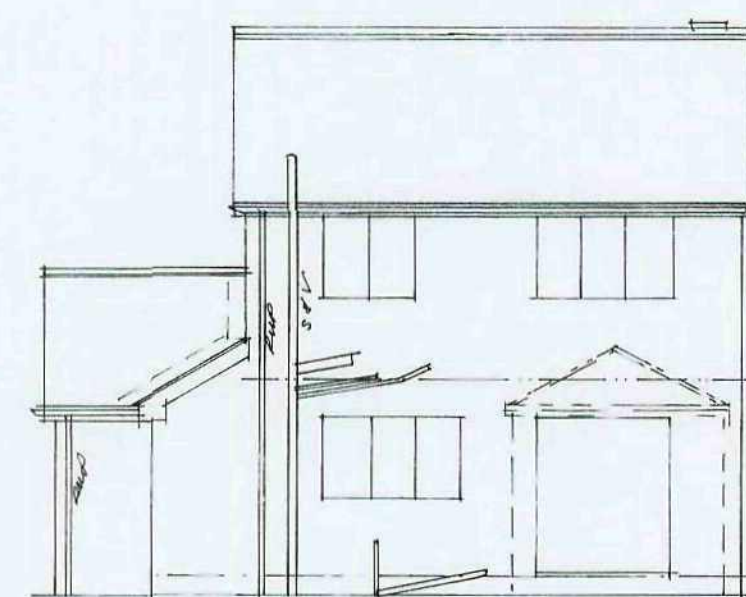

Rear

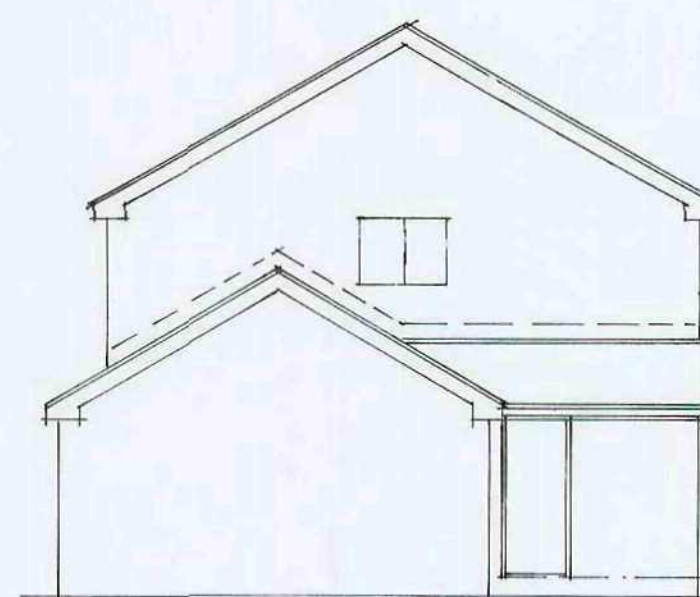


Side

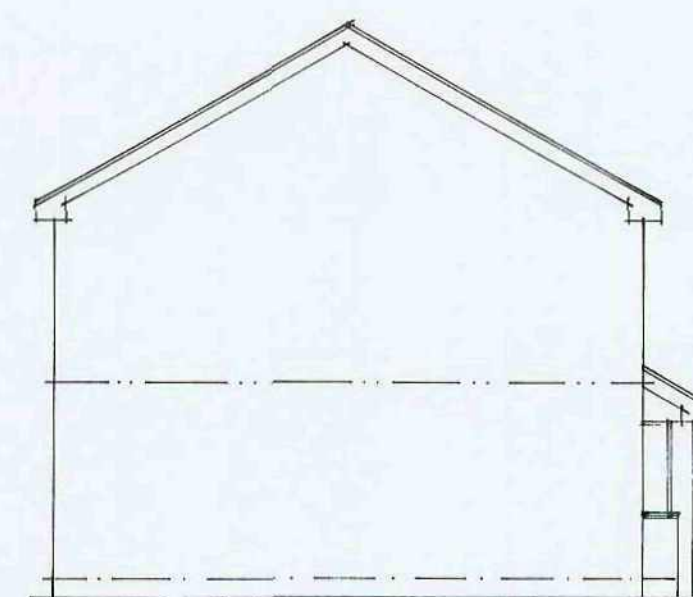


Side


Layouts

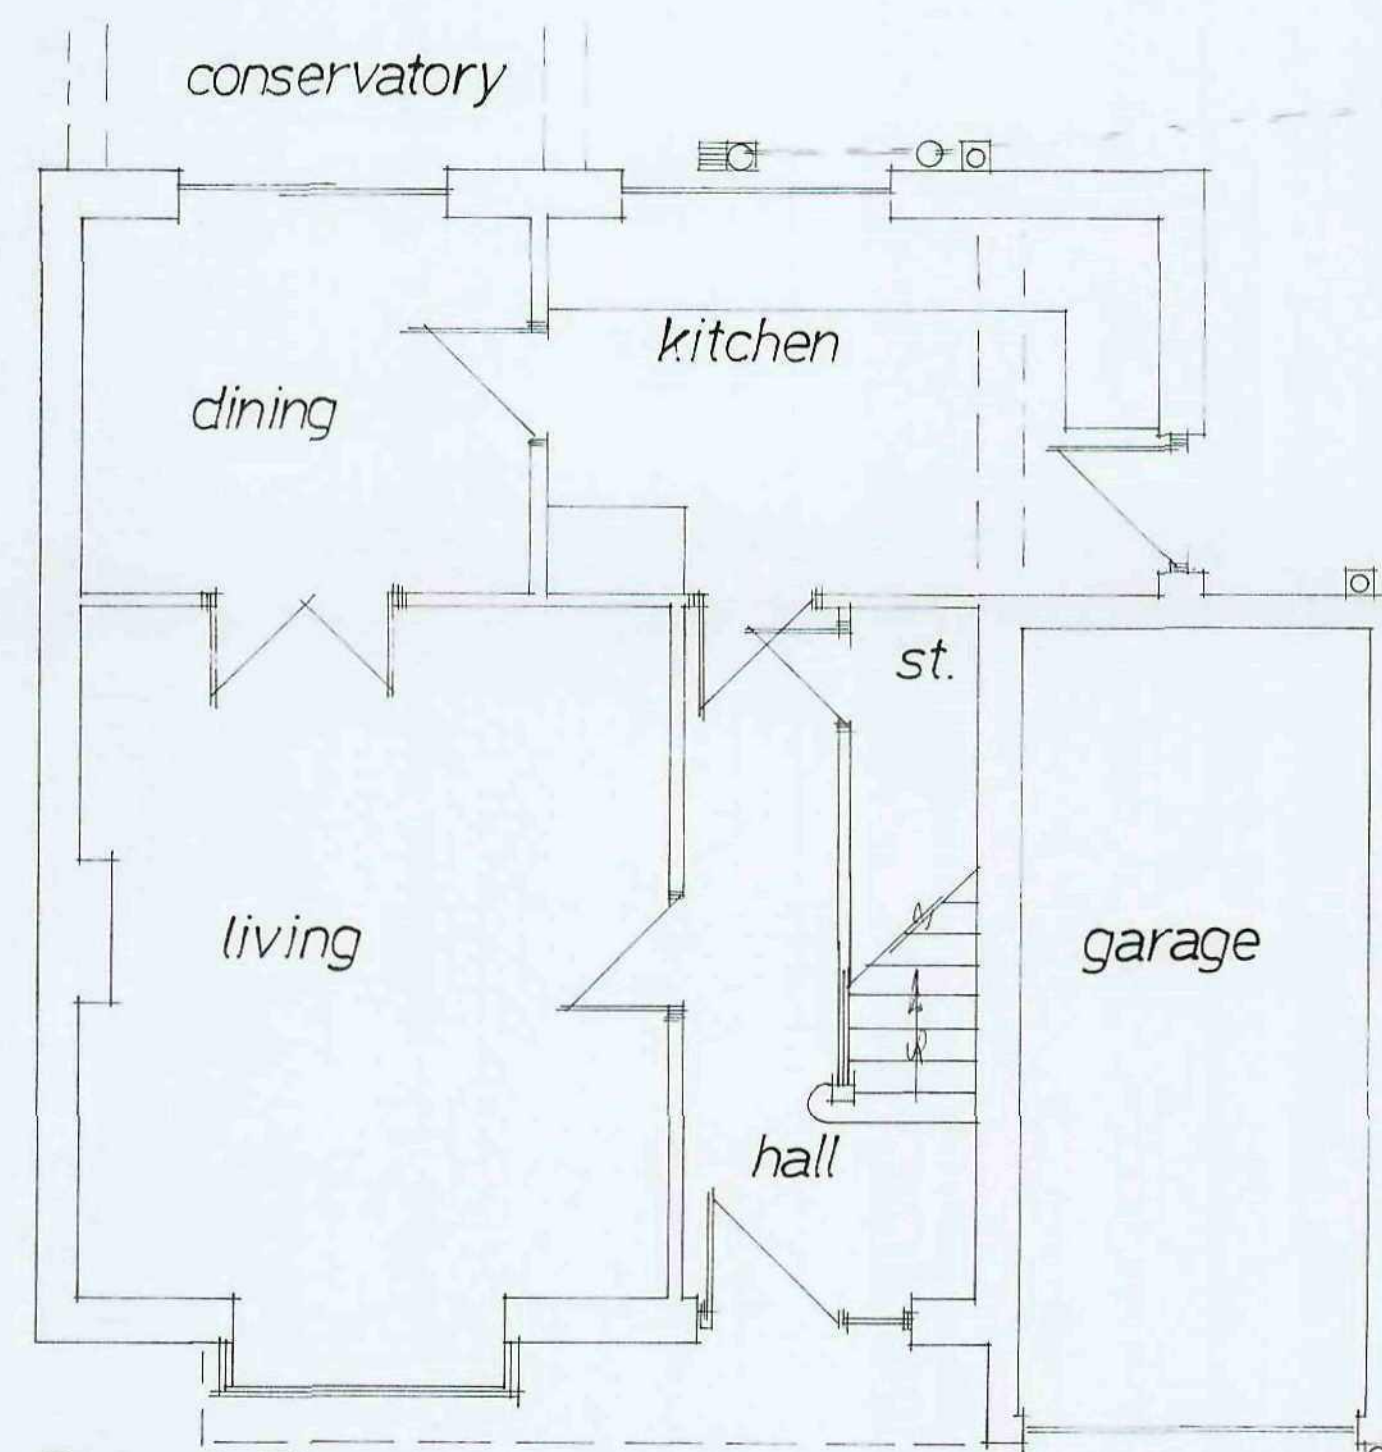


Ground Floor

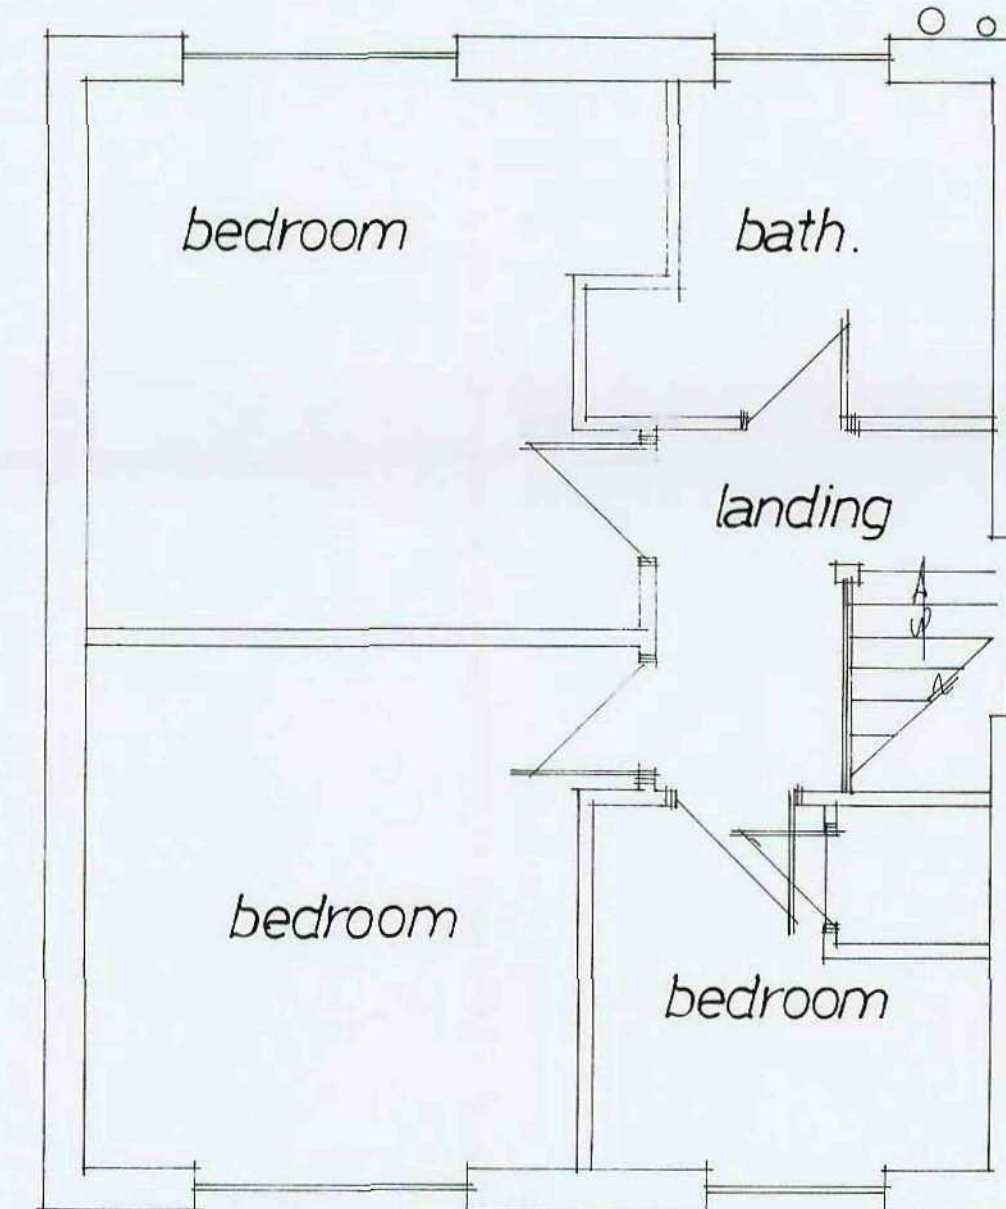

First Floor

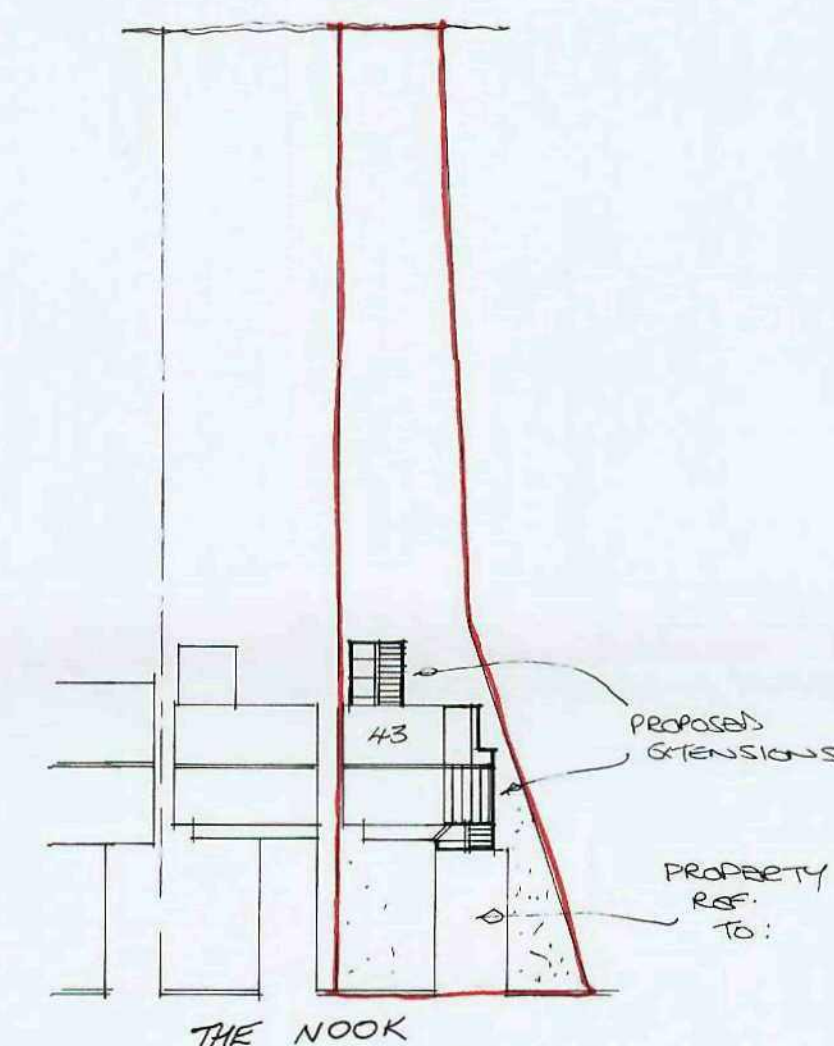

Site Layout 1:500

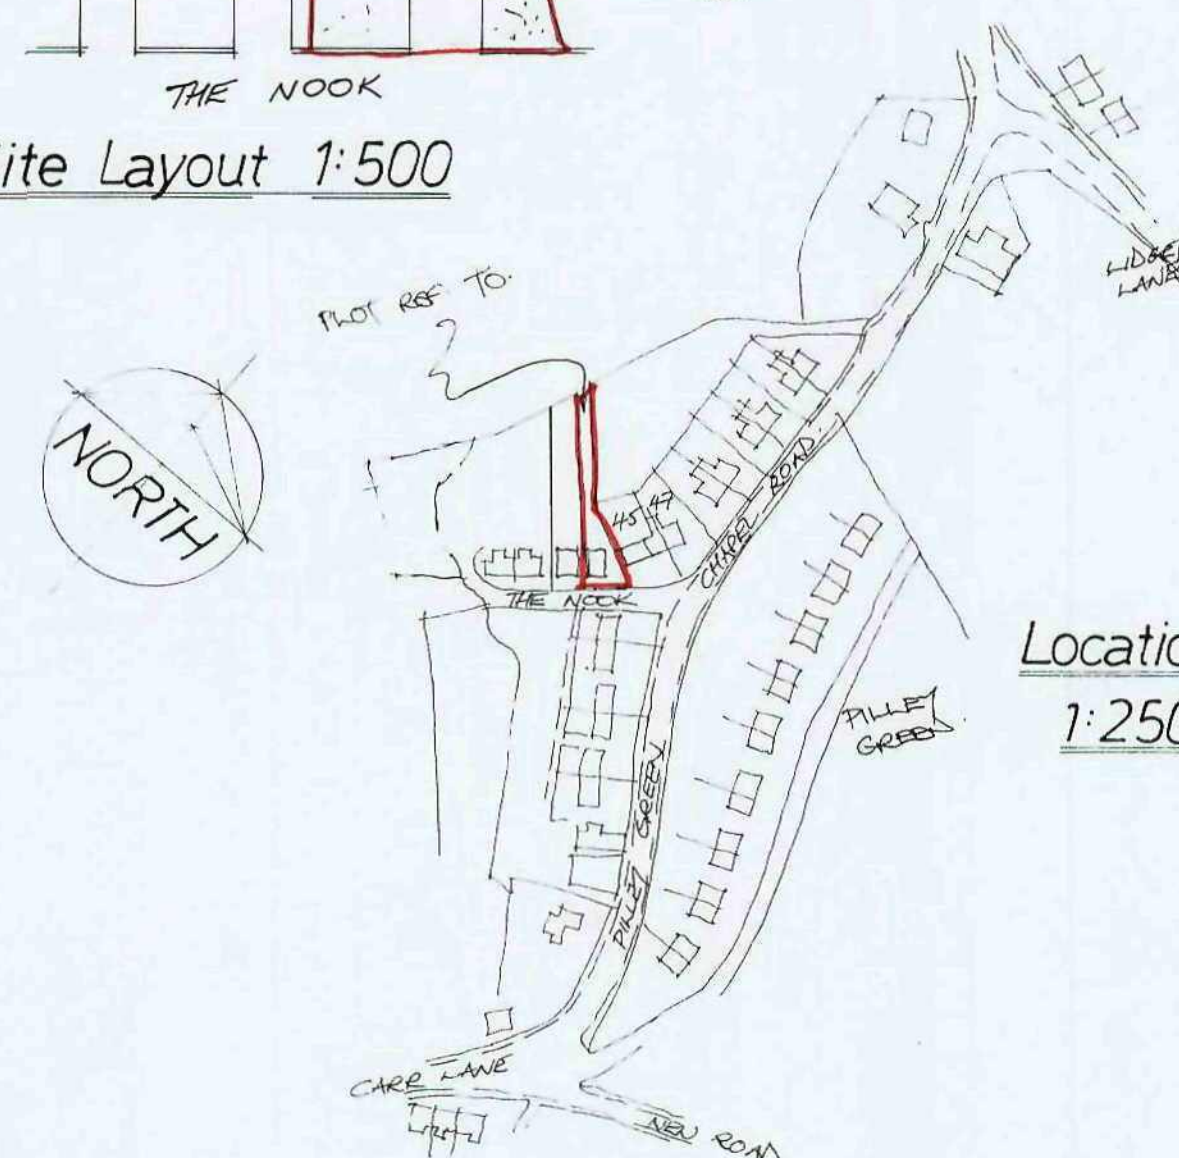

Location Plan.
1:2500

Rev	Notes	Date
Garry Greetham Associates Ltd Residential Design Consultant Westwood House 18 Carr Lane Tankersley Barnsley S75 3BE Tel (01226) 746573		
PROJECT Various Extensions		
CLIENT Mr. & Mrs. P. Clegg		
TITLE Property as Existing		
ADDRESS 43 Pillay Green, Tankersley, Barnsley. S75 3AB		
DRAWN BY ggg		
SCALE 1:50; 1:100 DATE Sep.10		
DRAWING No 727-01 REV		
Member of the Chartered Institute of Architectural Technologists		