


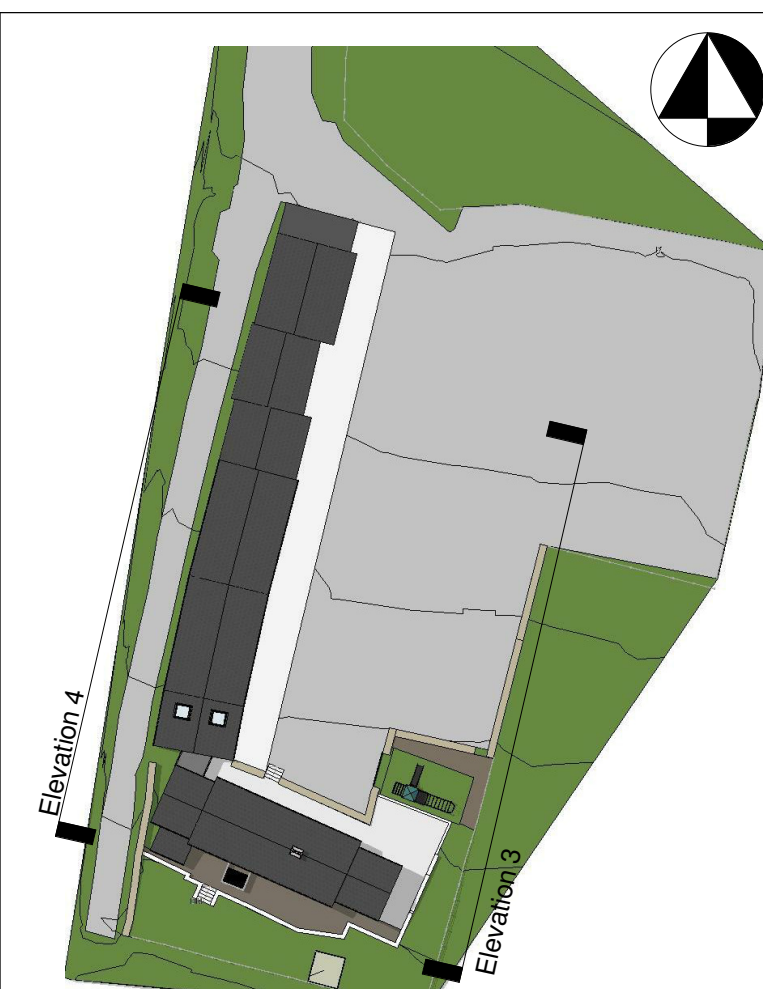

Materials Schedule	
1	Existing stone
2	Stone to match existing
3	Full height window, colour: Dark Grey
4	Vertical timber cladding colour: Dark grey
5	Timber beam to match existing
6	Stone cills and lintels to match existing
7	Windows colour: Dark Grey
8	UPVC gutters/RWP's to match existing
9	Stone Roofing tiles to match existing
10	Zinc fascia to link roof, colour dark grey
11	Curtain wall system to form glazed link
12	Bi-fold door colour: Dark Grey
13	Fixed light windows
14	Roof lights
15	P.V. Solar Panels Kichen Ridge +155166.7
16	Metal standing seam roof

Contractor must verify all dimensions on site before commencing any work or shop drawings. If this drawing exceeds the quantities taken in any way the Architects are to be informed before the work is initiated. Only figured dimensions to be taken from this drawing. Do not scale off this drawing. Drawings based on Ordnance Survey and / or existing record drawings - design and drawing content subject to Site Survey, Structural Survey, Site Investigations, Planning and Statutory Requirements and Approvals. Authorised reproduction from Ordnance Survey Map with permission of the Controller of Her Majesty's Stationery Office. Crown Copyright reserved. Cumniff Design Limited Copyright.

