



BGH construction
design
consultants

19 Silverwell Street
Bolton BL1 1PR
T: 01204 525321
F: 01204 525488
e: email@bghbolton.co.uk

Bradshaw Gass & Hope LLP

client

**BARNSELY HOSPITAL NHS
FOUNDATION TRUST**

project

**MINOR INJURIES UNIT
PHASE 2**

**ELEVATION AND SECTION
AS PROPOSED**

drawn	AMS	date	6.04.11
approved		date	
scale	1:50		A1
drawing no	1995.08.402		 RIBA
dept.	ARCHITECTURAL		




Bradshaw Gass & Hope LLP

BARNSELY HOSPITAL NHS
FOUNDATION TRUST

MINOR INJURIES UNIT PHASE 2

ELEVATION
AS EXISTING

file path

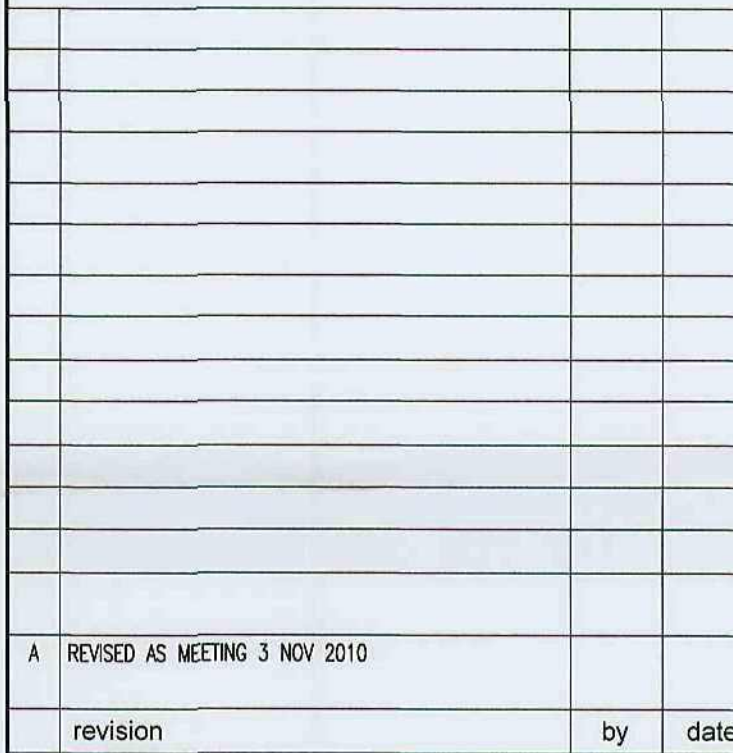

Bradshaw Gass & Hope LLF


BARNSELEY HOSPITAL NHS
FOUNDATION TRUST

MINOR INJURIES UNIT PHASE 2

PLAN AS
EXISTING

A1

IBA

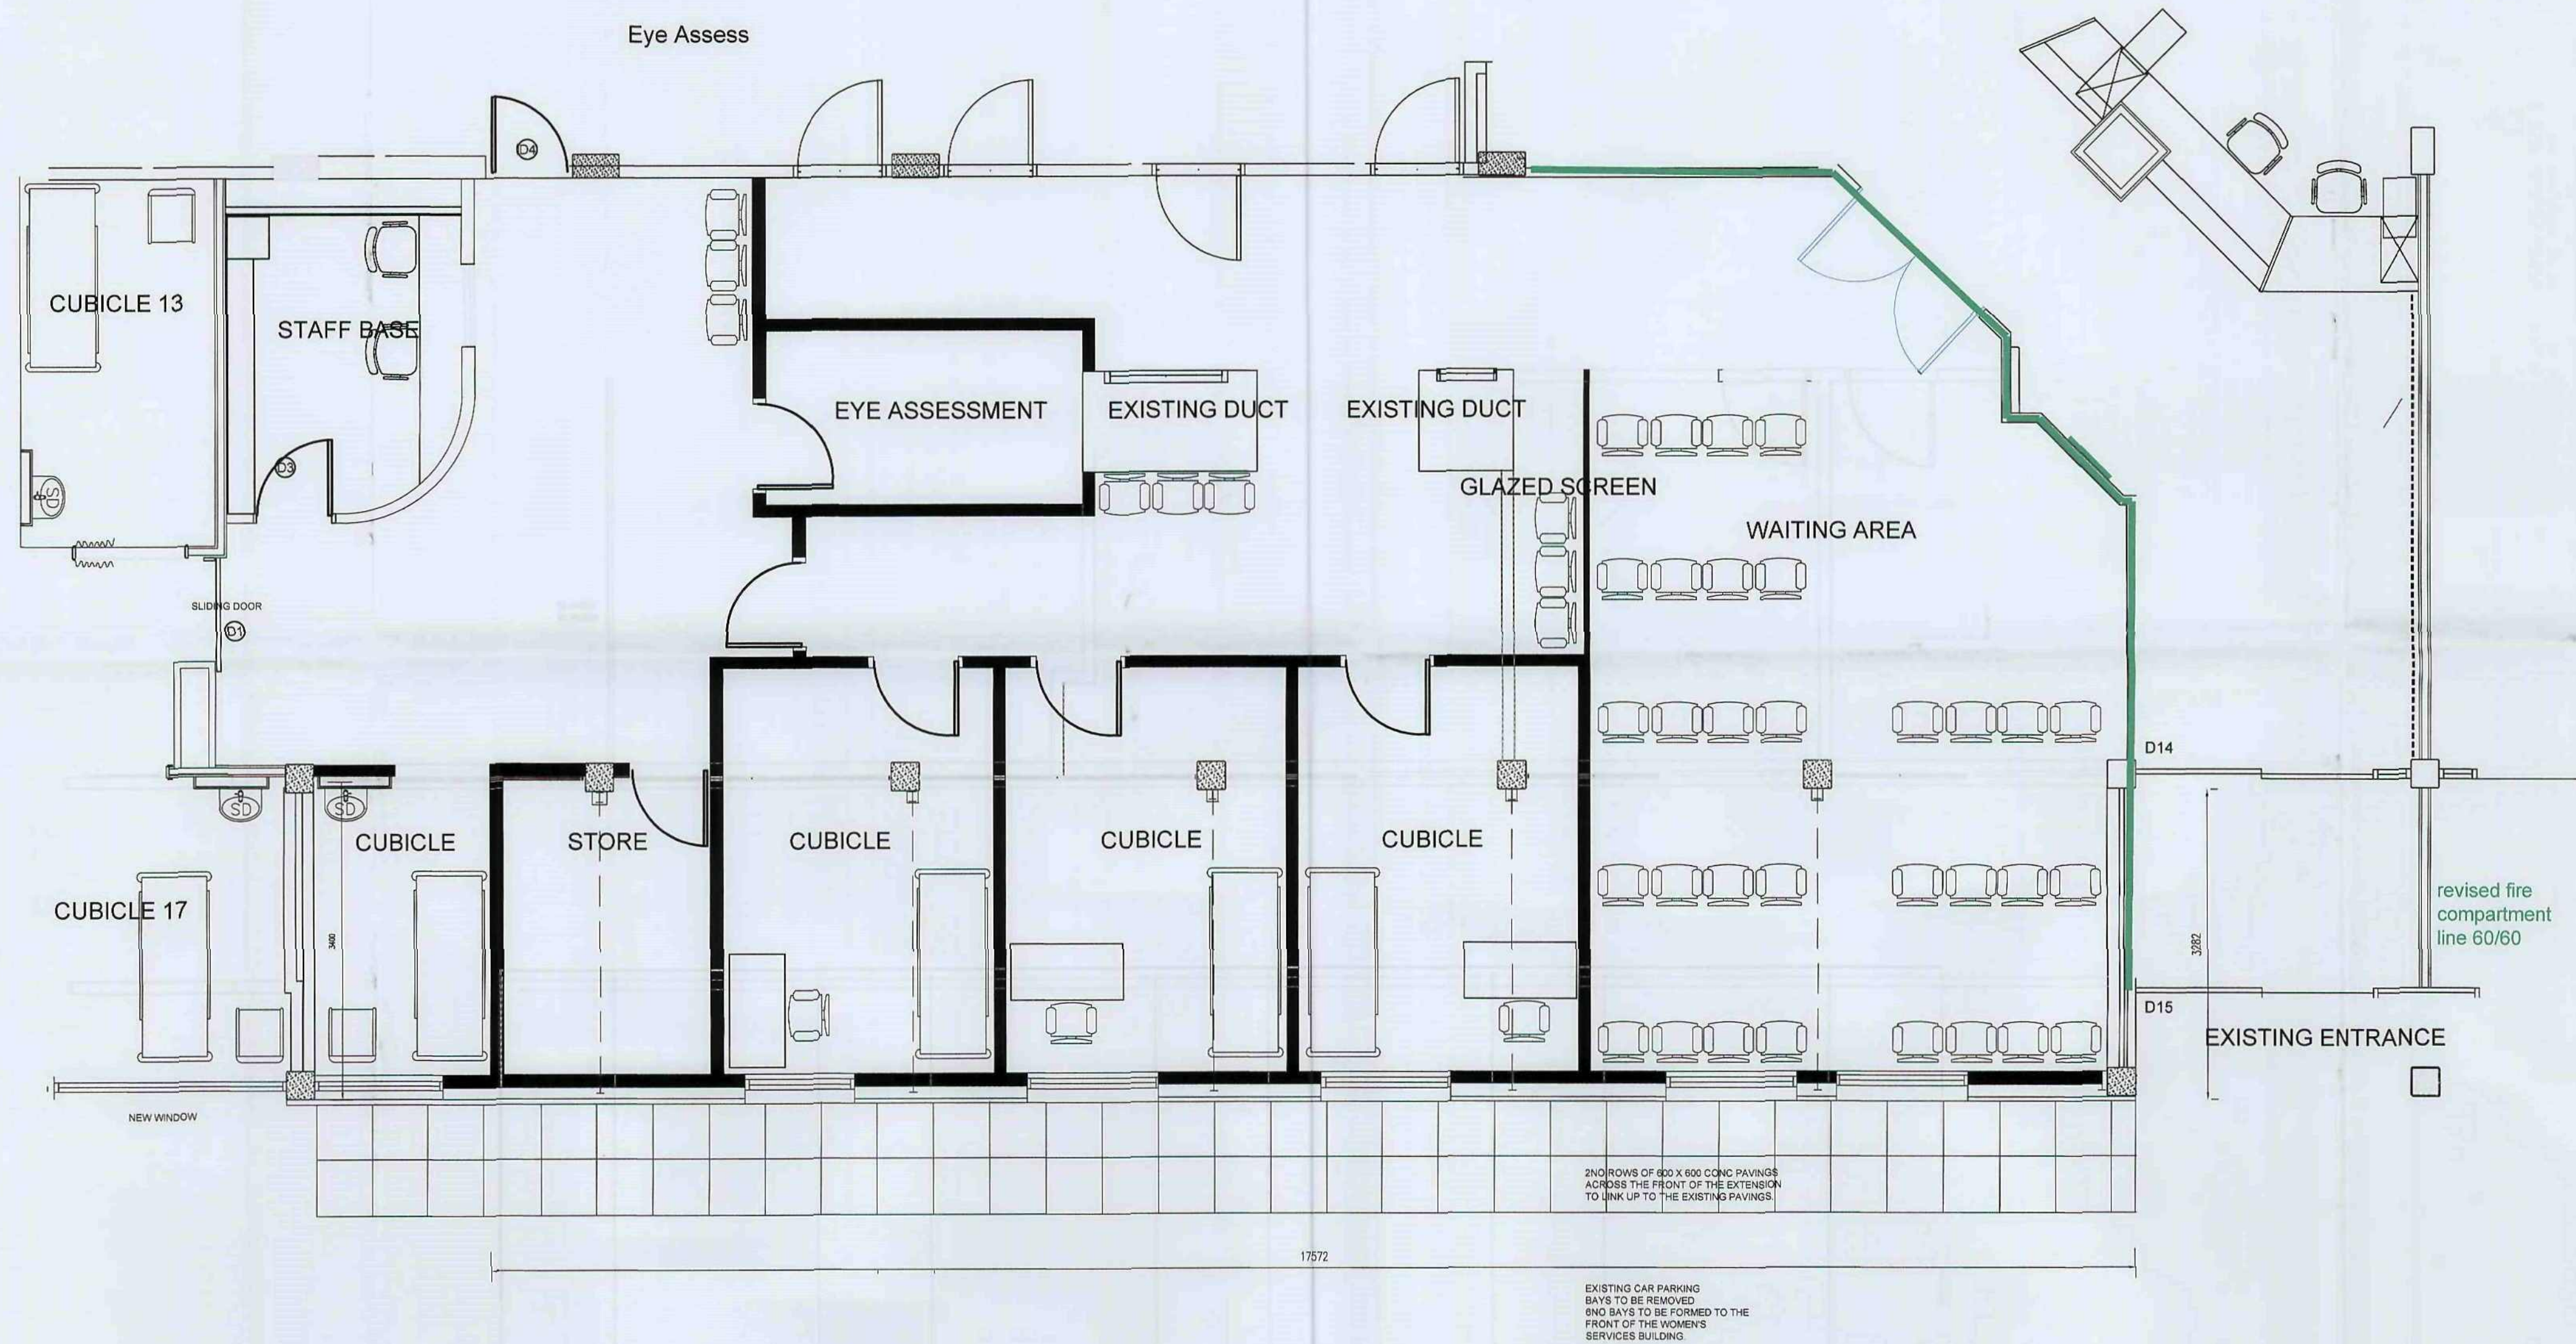

status

PLANNING

A REVISED AS MEETING 3 NOV 2010

revision by date



construction
design
consultants

19 Silkenwell Street
Bolton BL1 1PR
T: 01204 525321
F: 01204 525488
e: email@bghbolton.co.uk

Bradshaw Gass & Hope LLP

client

**BARNSELY HOSPITAL NHS
FOUNDATION TRUST**

project

**MINOR INJURIES UNIT
PHASE 2**

drawing

**PLAN
AS PROPOSED**

drawn AMS date 06.04.11

approved date

scale **1:50**

drawing no **1995.08.302**

dept. **ARCHITECTURAL**

A1



RIBA

file path