



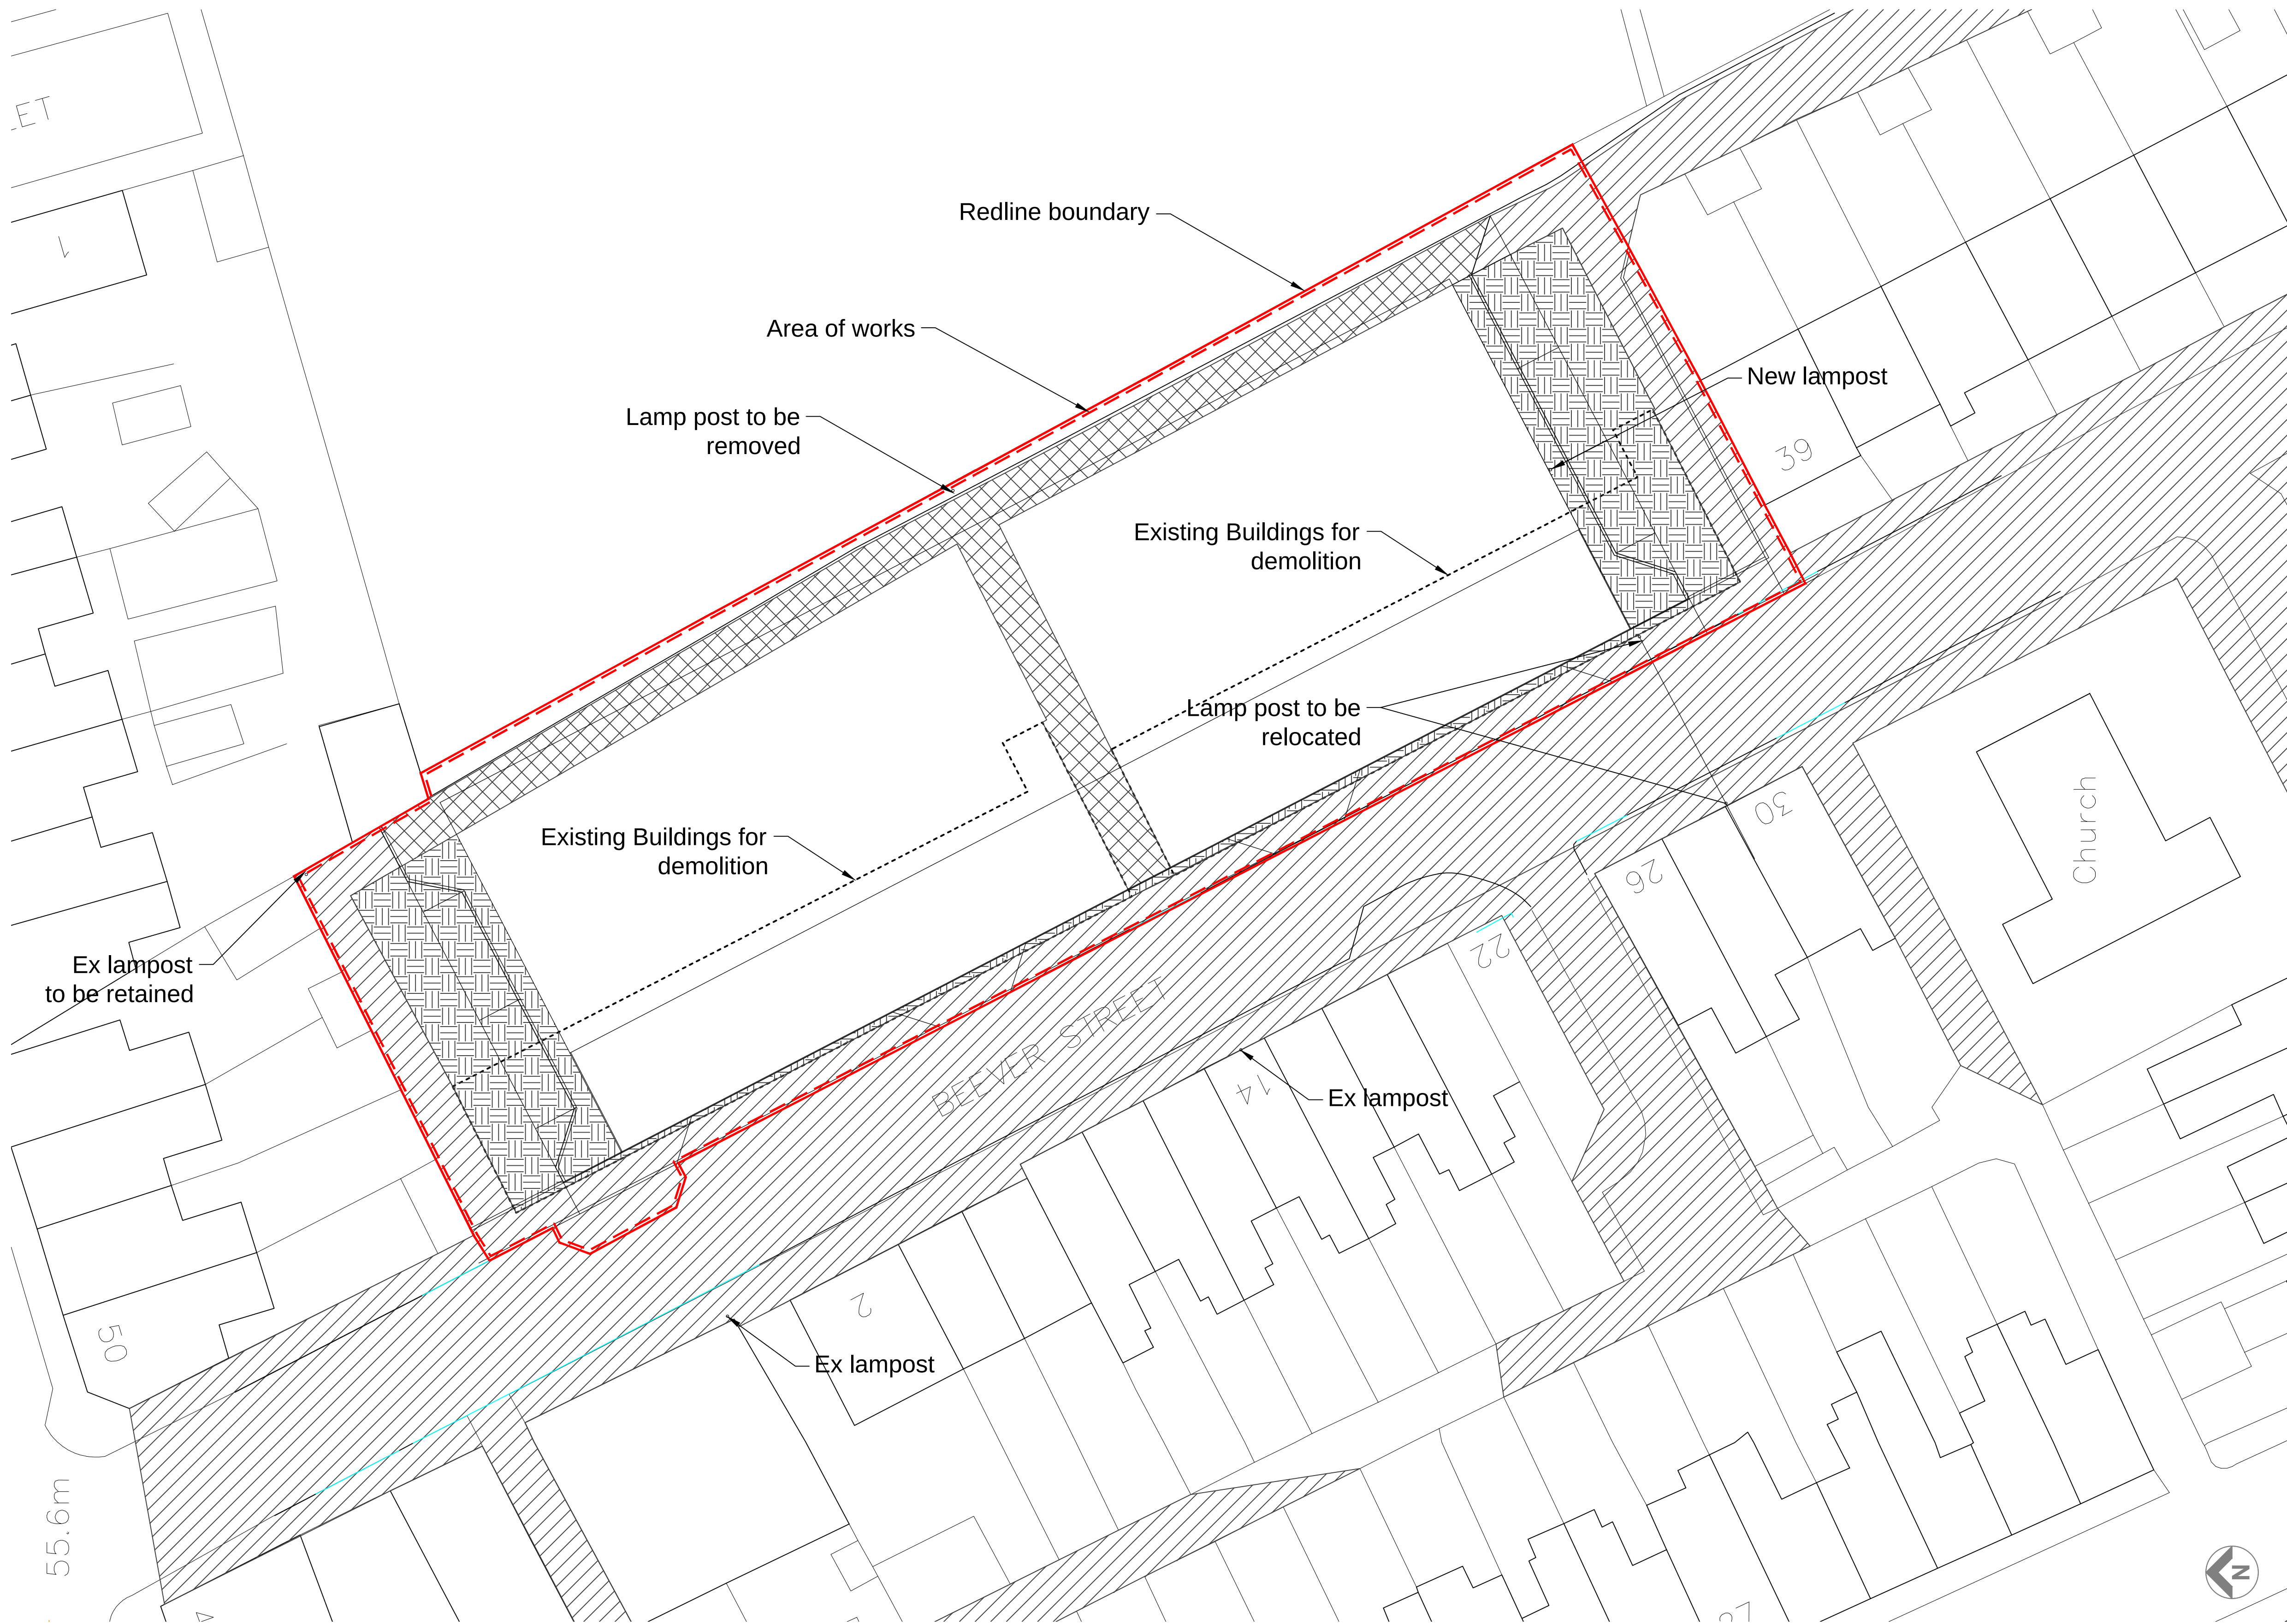

TOPOGRAPHICAL : 1: 200 @ A1

RESPONSIBILITY IS NOT ACCEPTED FOR OTHERS SCALING DIRECTLY FROM THIS DRAWING. DO NOT SCALE FROM THIS DRAWING. USE WRITTEN DIMENSIONS ONLY.

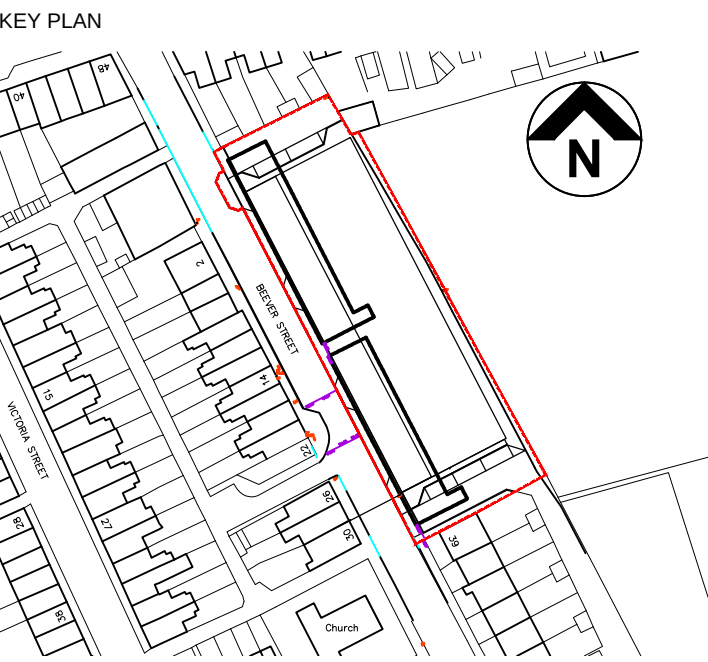

THIS DRAWING IS PRODUCED FOR USE IN THIS PROJECT ONLY AND MAY NOT BE USED FOR ANY OTHER PURPOSE. NPS PROPERTY CONSULTANTS LTD ACCEPT NO LIABILITY FOR THE USE OF THIS DRAWING OTHER THAN THE PURPOSE FOR WHICH IT WAS INTENDED IN CONNECTION WITH THIS PROJECT AS RECORDED IN THE 'PURPOSE FOR ISSUE' AND 'FILE STATUS CODE'.

THIS DRAWING MAY NOT BE REPRODUCED IN ANY FORM WITHOUT PRIOR WRITTEN AGREEMENT OF NPS PROPERTY CONSULTANTS LTD.

© CROWN COPYRIGHT AND DATABASE RIGHTS 2017 ORDNANCE SURVEY LICENCE NUMBER 100022264

- Notes:
- Hatch Key: Existing adoption to remain
 - Hatch Key: Area identified to be adopted
 - Hatch Key: Area identified for stopping up.

Where grassed area previously omitted - area to be adopted.

P5	PHepp	16.10.17	LJK				
----	-------	----------	-----	--	--	--	--

Street light configuration amended for tender.

P4	PHepp	22.9.17	LJK				
----	-------	---------	-----	--	--	--	--

Tender issue 19.9.17

P3	PHepp	19.9.17	LJK				
----	-------	---------	-----	--	--	--	--

Planning Amendment Issue. Job ref number changed to suit latest project.

P2	SBL	11.08.17	LJK				
----	-----	----------	-----	--	--	--	--

ISSUED FOR PLANNING APPROVAL

P1	LS	26.05.16	LJK				
----	----	----------	-----	--	--	--	--

COMMENT

REV	DRAWN	DATE	CHECKED	DATE	APPROVED	DATE
-----	-------	------	---------	------	----------	------



NPS Barnsley Ltd
Gateway Plaza, Sackville St, Barnsley, South Yorkshire, S70 2RD,
Tel: 01226 774605. Email: barnsley@nps.co.uk. web: www.nps.co.uk

CLIENT
BERNESLAI HOMES

PROJECT
BEEVER STREET, GOLDTHORPE
PROPOSED DEVELOPMENT

TITLE
DEMOLITION & HIGHWAYS

SCALES	DISCIPLINE	PROJECT NUMBER
1:200	ARCHITECT	17-1-1237

DRAWING NUMBER	REV CODE
NPS- DR- A-(00) -012	P5

STATUS CODE	PURPOSE OF ISSUE	DRAWN BY
S2	TENDER	LS