



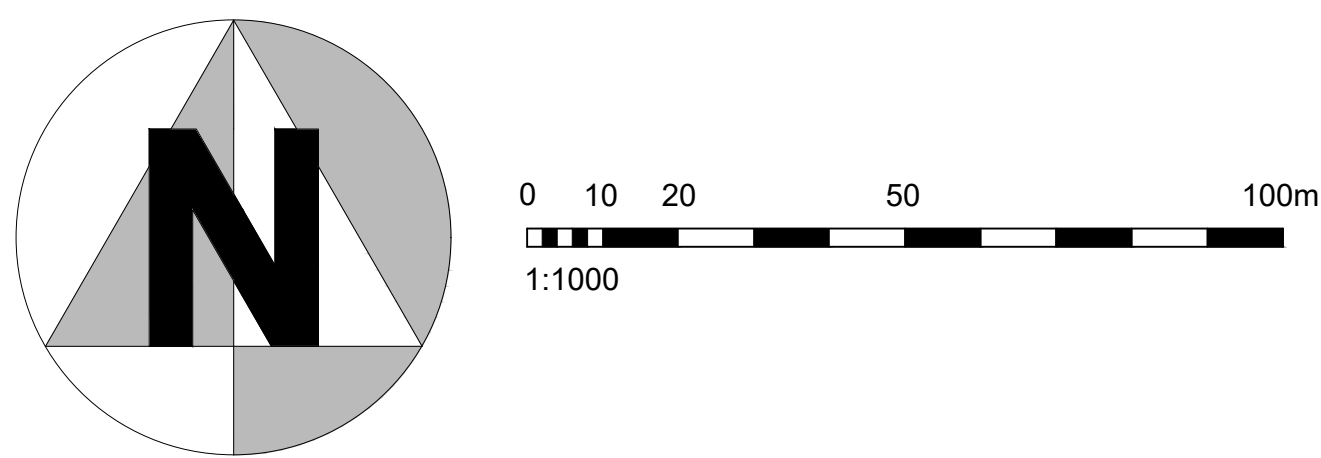

- Notes
1. Do not scale from this drawing. All dimensions must be checked on site prior to the commencement of any fabrication or building works. Where applicable, dimensions and details are to be read in conjunction with specialist consultants' drawings and/or other specifications; any disparity is to be brought to the attention of the office & clarification sought before proceeding.
 2. Any dimensions shown on this drawing are in (millimetres)

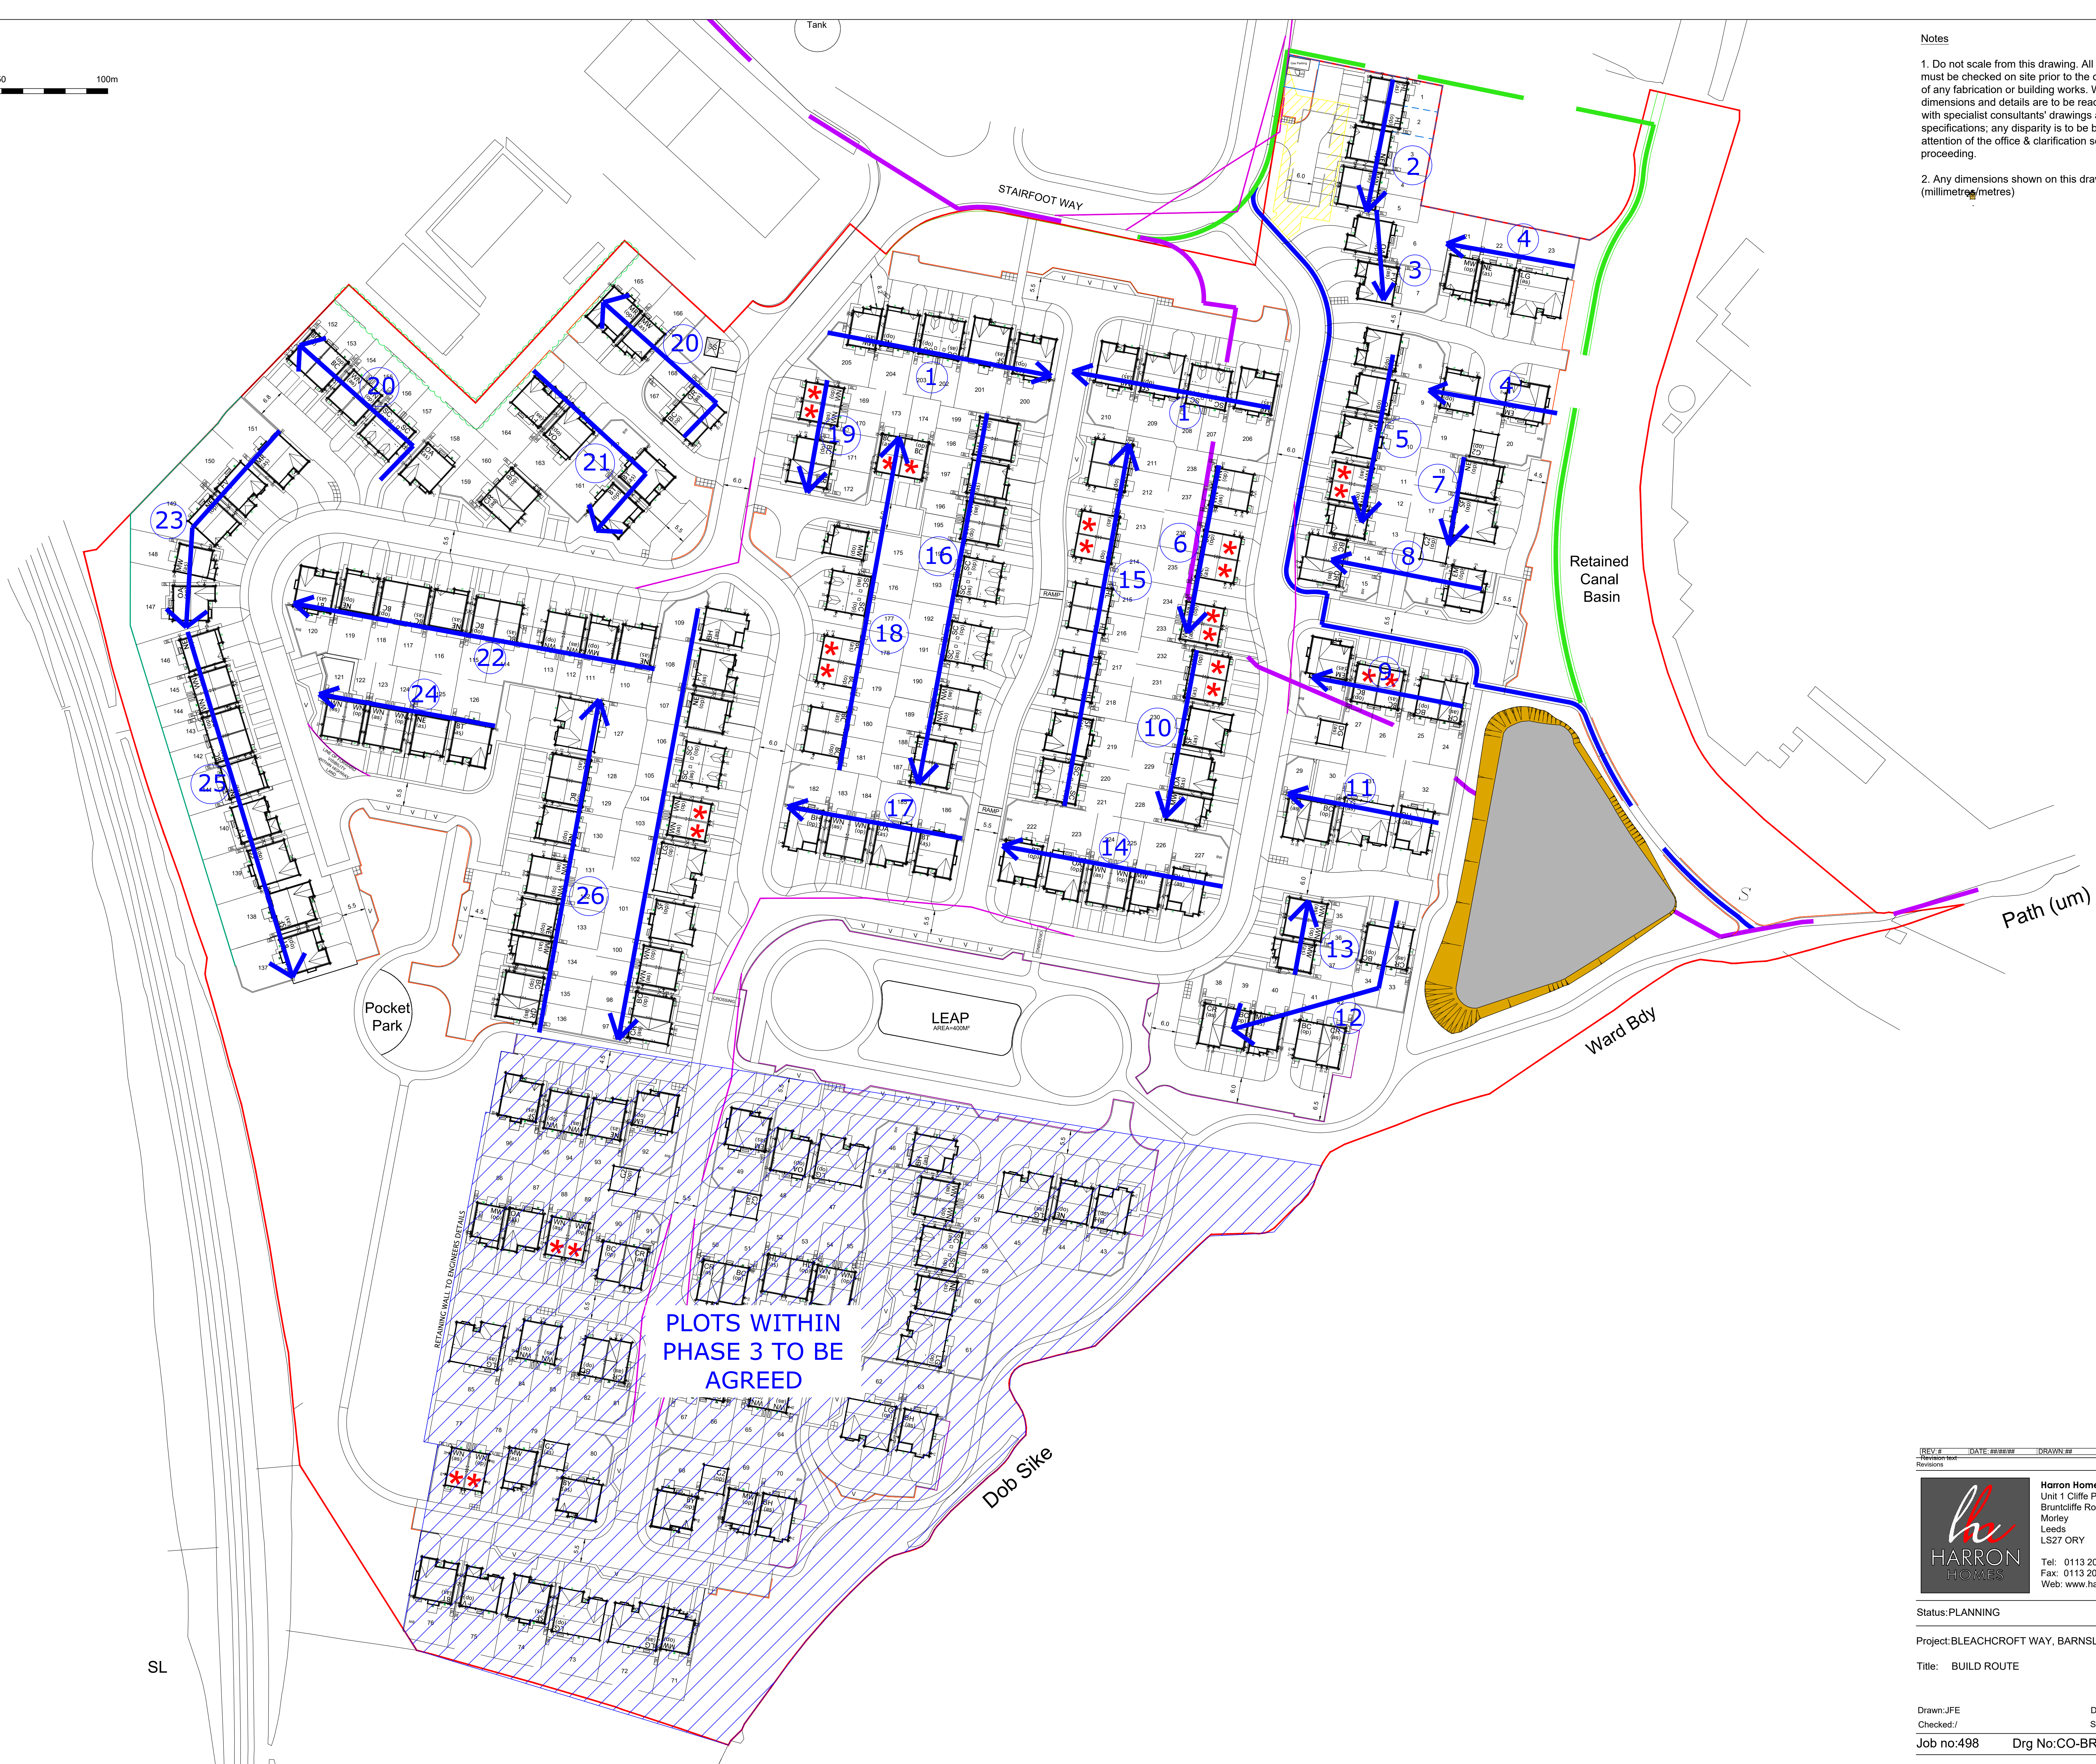

REV.#	DATE: ##/##/##	DRAWN:##	CHECKED:##
Revisions			



HARRON HOMES

Harron Homes Limited
Unit 1 Cliffe Park
Bruntcliffe Road
Morley
Leeds
LS27 0RY

Tel: 0113 204 4670
Fax: 0113 204 4677
Web: www.harronhomes.co.uk

Status:PLANNING

Project:BLEACHCROFT WAY, BARNSELEY

Title: BUILD ROUTE

Drawn:JFE
Checked:/
Job no:498

Date:27/03/2023
Scale @ A0:1:500
Drg No:CO-BR-01 Rev.#