



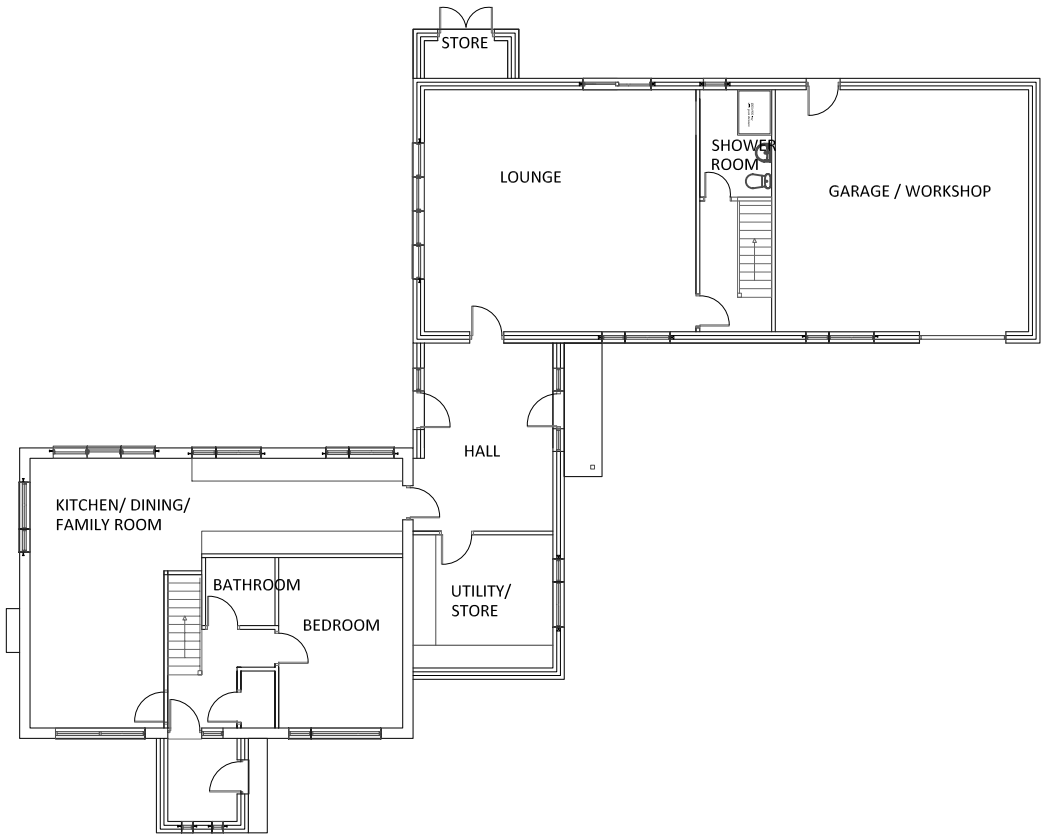

PROPOSED GROUND FLOOR PLAN

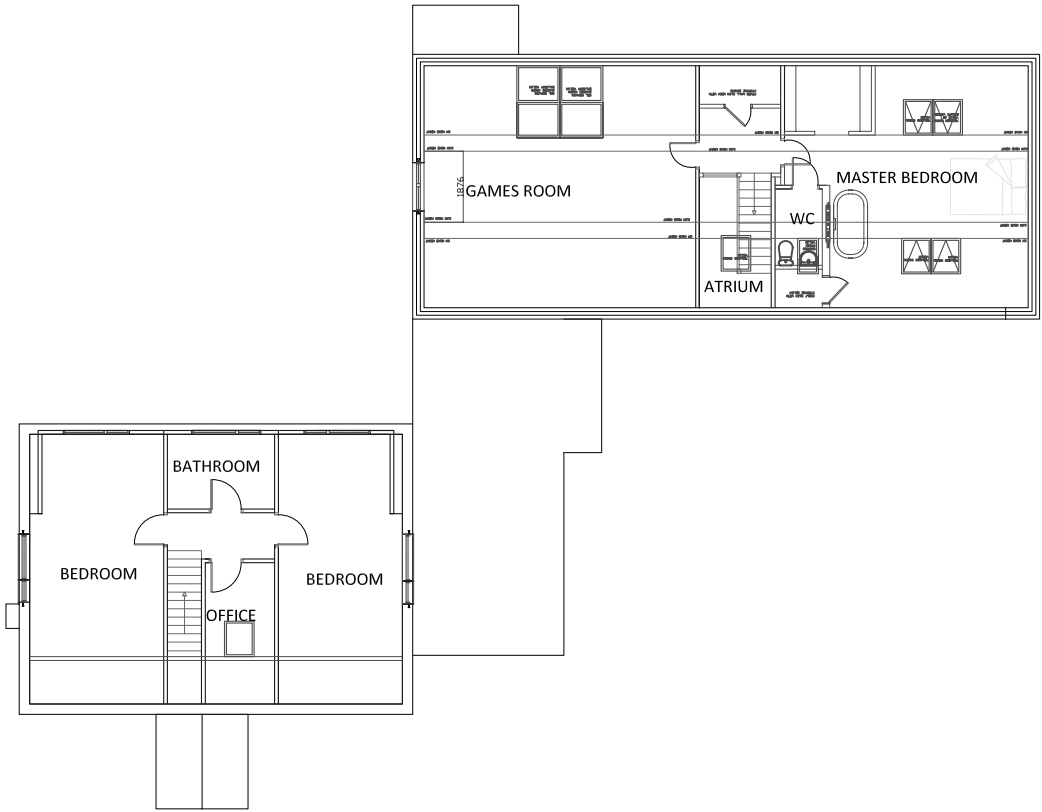

PROPOSED FIRST FLOOR PLAN

MATERIALS


New outbuilding
white render
concrete interlocking tiles to
match existing house

Link Extension
White render
Grey GRP or rubberroid
membrane to roof

Front porch
white render
concrete interlocking tiles to
match the existing house

LH gable to be rendered to
provide weatherproofing
Remained of the house to
maintain random natural
coursed stone

All proposed extensions to
have UPVC windows,
fasicas and soffits

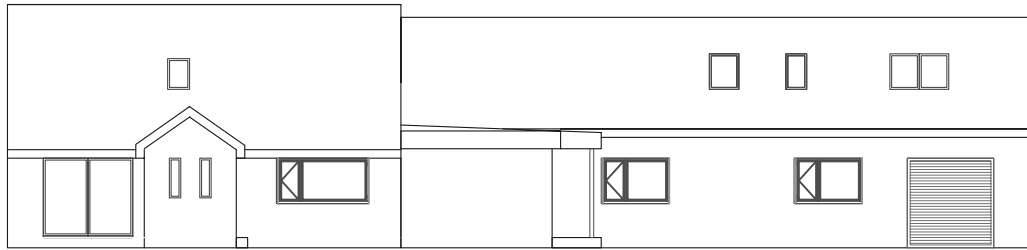


PROPOSED FRONT ELEVATION



PROPOSED REAR ELEVATION

White UPVC cladding
to new dormer

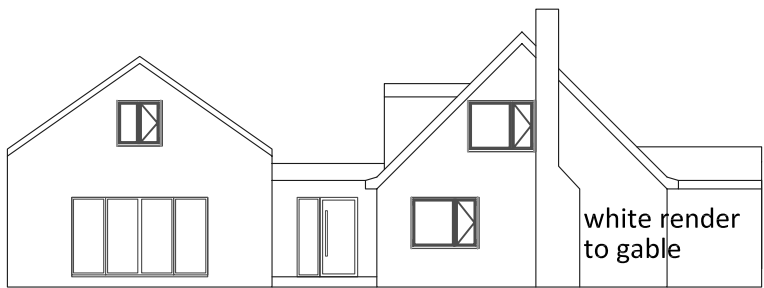

PROPOSED LH SIDE ELEVATION

white render
to gable



PROPOSED RH SIDE ELEVATION

CLIENT
MR P PRICE

SITE
GREENCROFT, HOOD GREEN ROAD, HOOD GREEN, BARNSELEY S75 3HF.

DRAWING TITLE
PROPOSED FLOOR PLANS AND ELEVATIONS

DRAWING NO.
45/04

SCALE
1:200 @A3
1:100@A1

DATE
14/11/2021

REVISION
/