




FRONT ELEVATION




SIDE ELEVATION

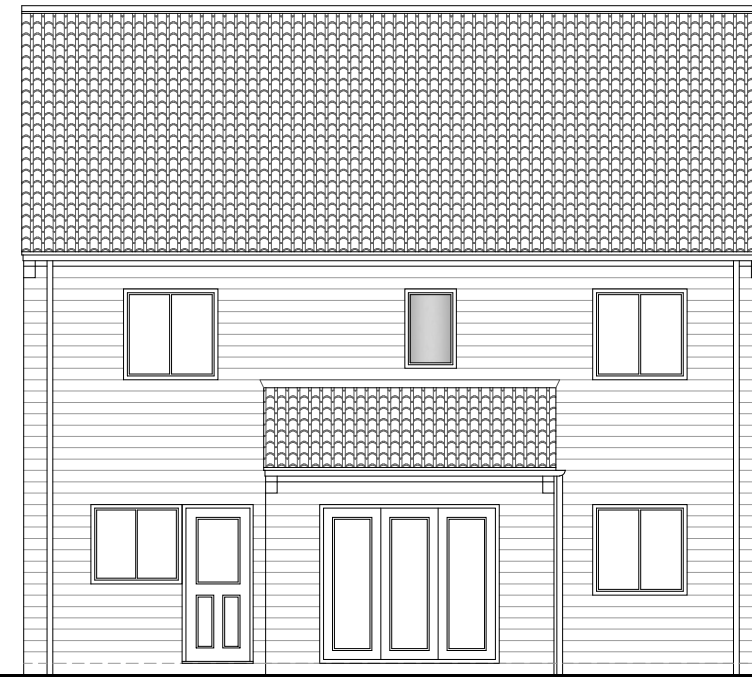


REAR ELEVATION



SIDE ELEVATION

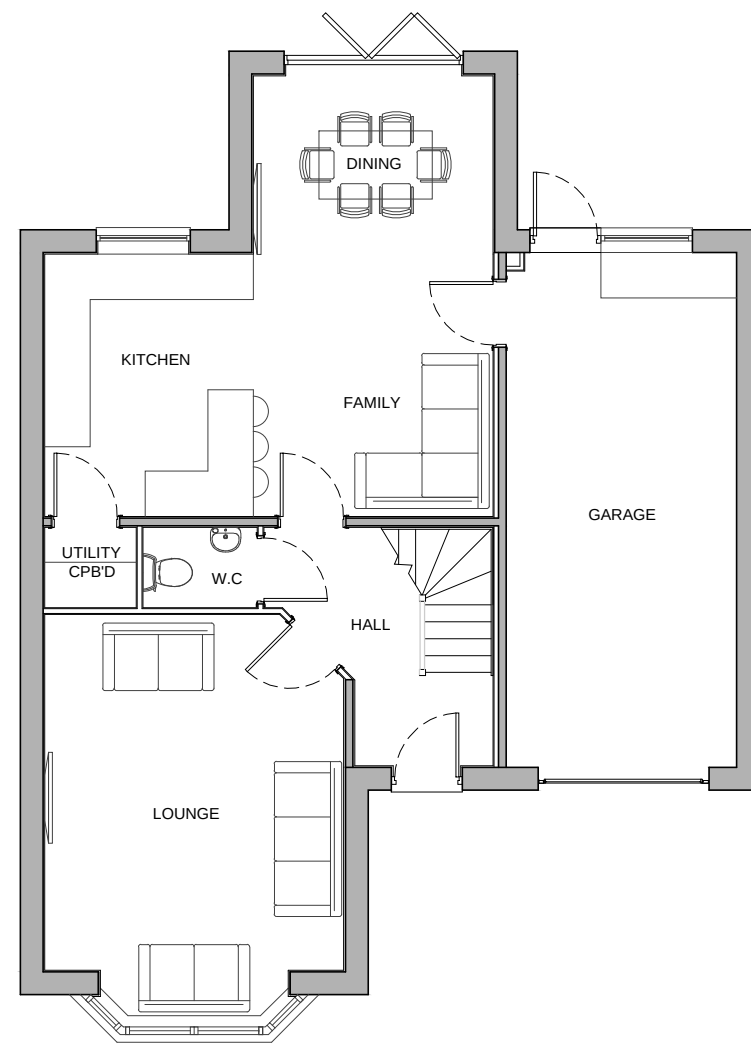

GROUND FLOOR PLAN

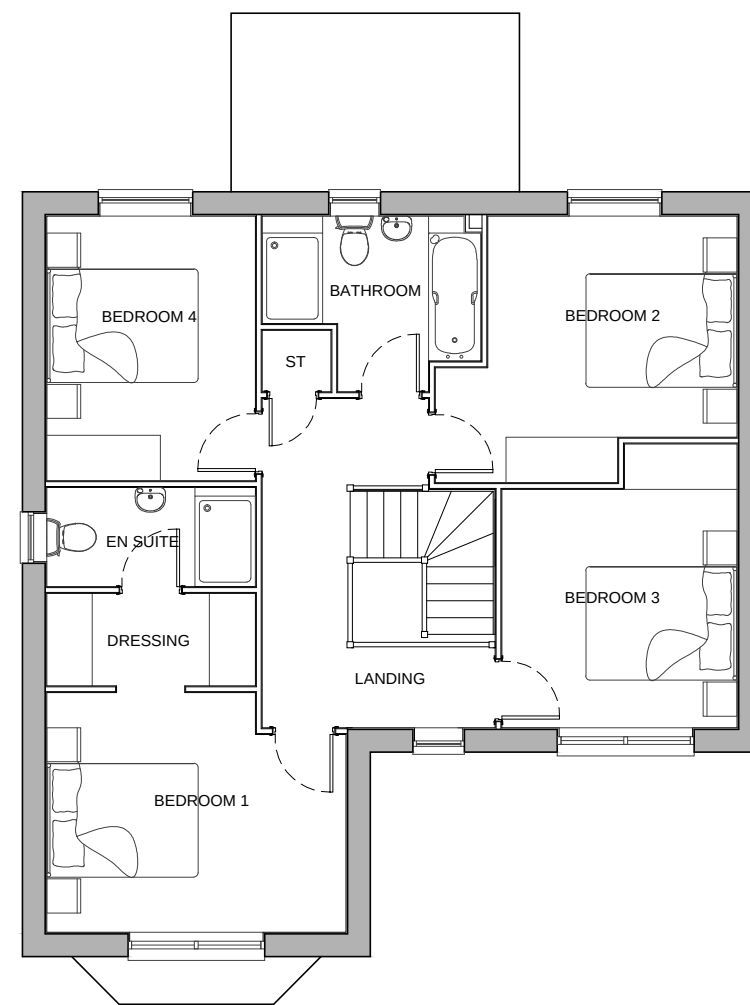

FIRST FLOOR PLAN



1:100 SCALE



CLIENT:
BERKELEY DEVEER

DRAWING NUMBER:
P17:5149:29

PROJECT:
PROPOSED RESIDENTIAL DEVELOPMENT
COTE LANE, THURGOLAND

SCALE @ A2:
1:100

DRAWING:
T3 - PLOT 11
PLANS & ELEVATIONS

DRAWN:
RAN
DATE:
OCT 18

CHECKED:
VS
DATE:
OCT 18

14 MARINER COURT / CALDER PARK / WAKEFIELD / WF4 3FL
01924 383322 / www.jrpassoc.co.uk / info@jrpassoc.co.uk
jrpassociates is a trading style of John R Pailey Associates Limited