


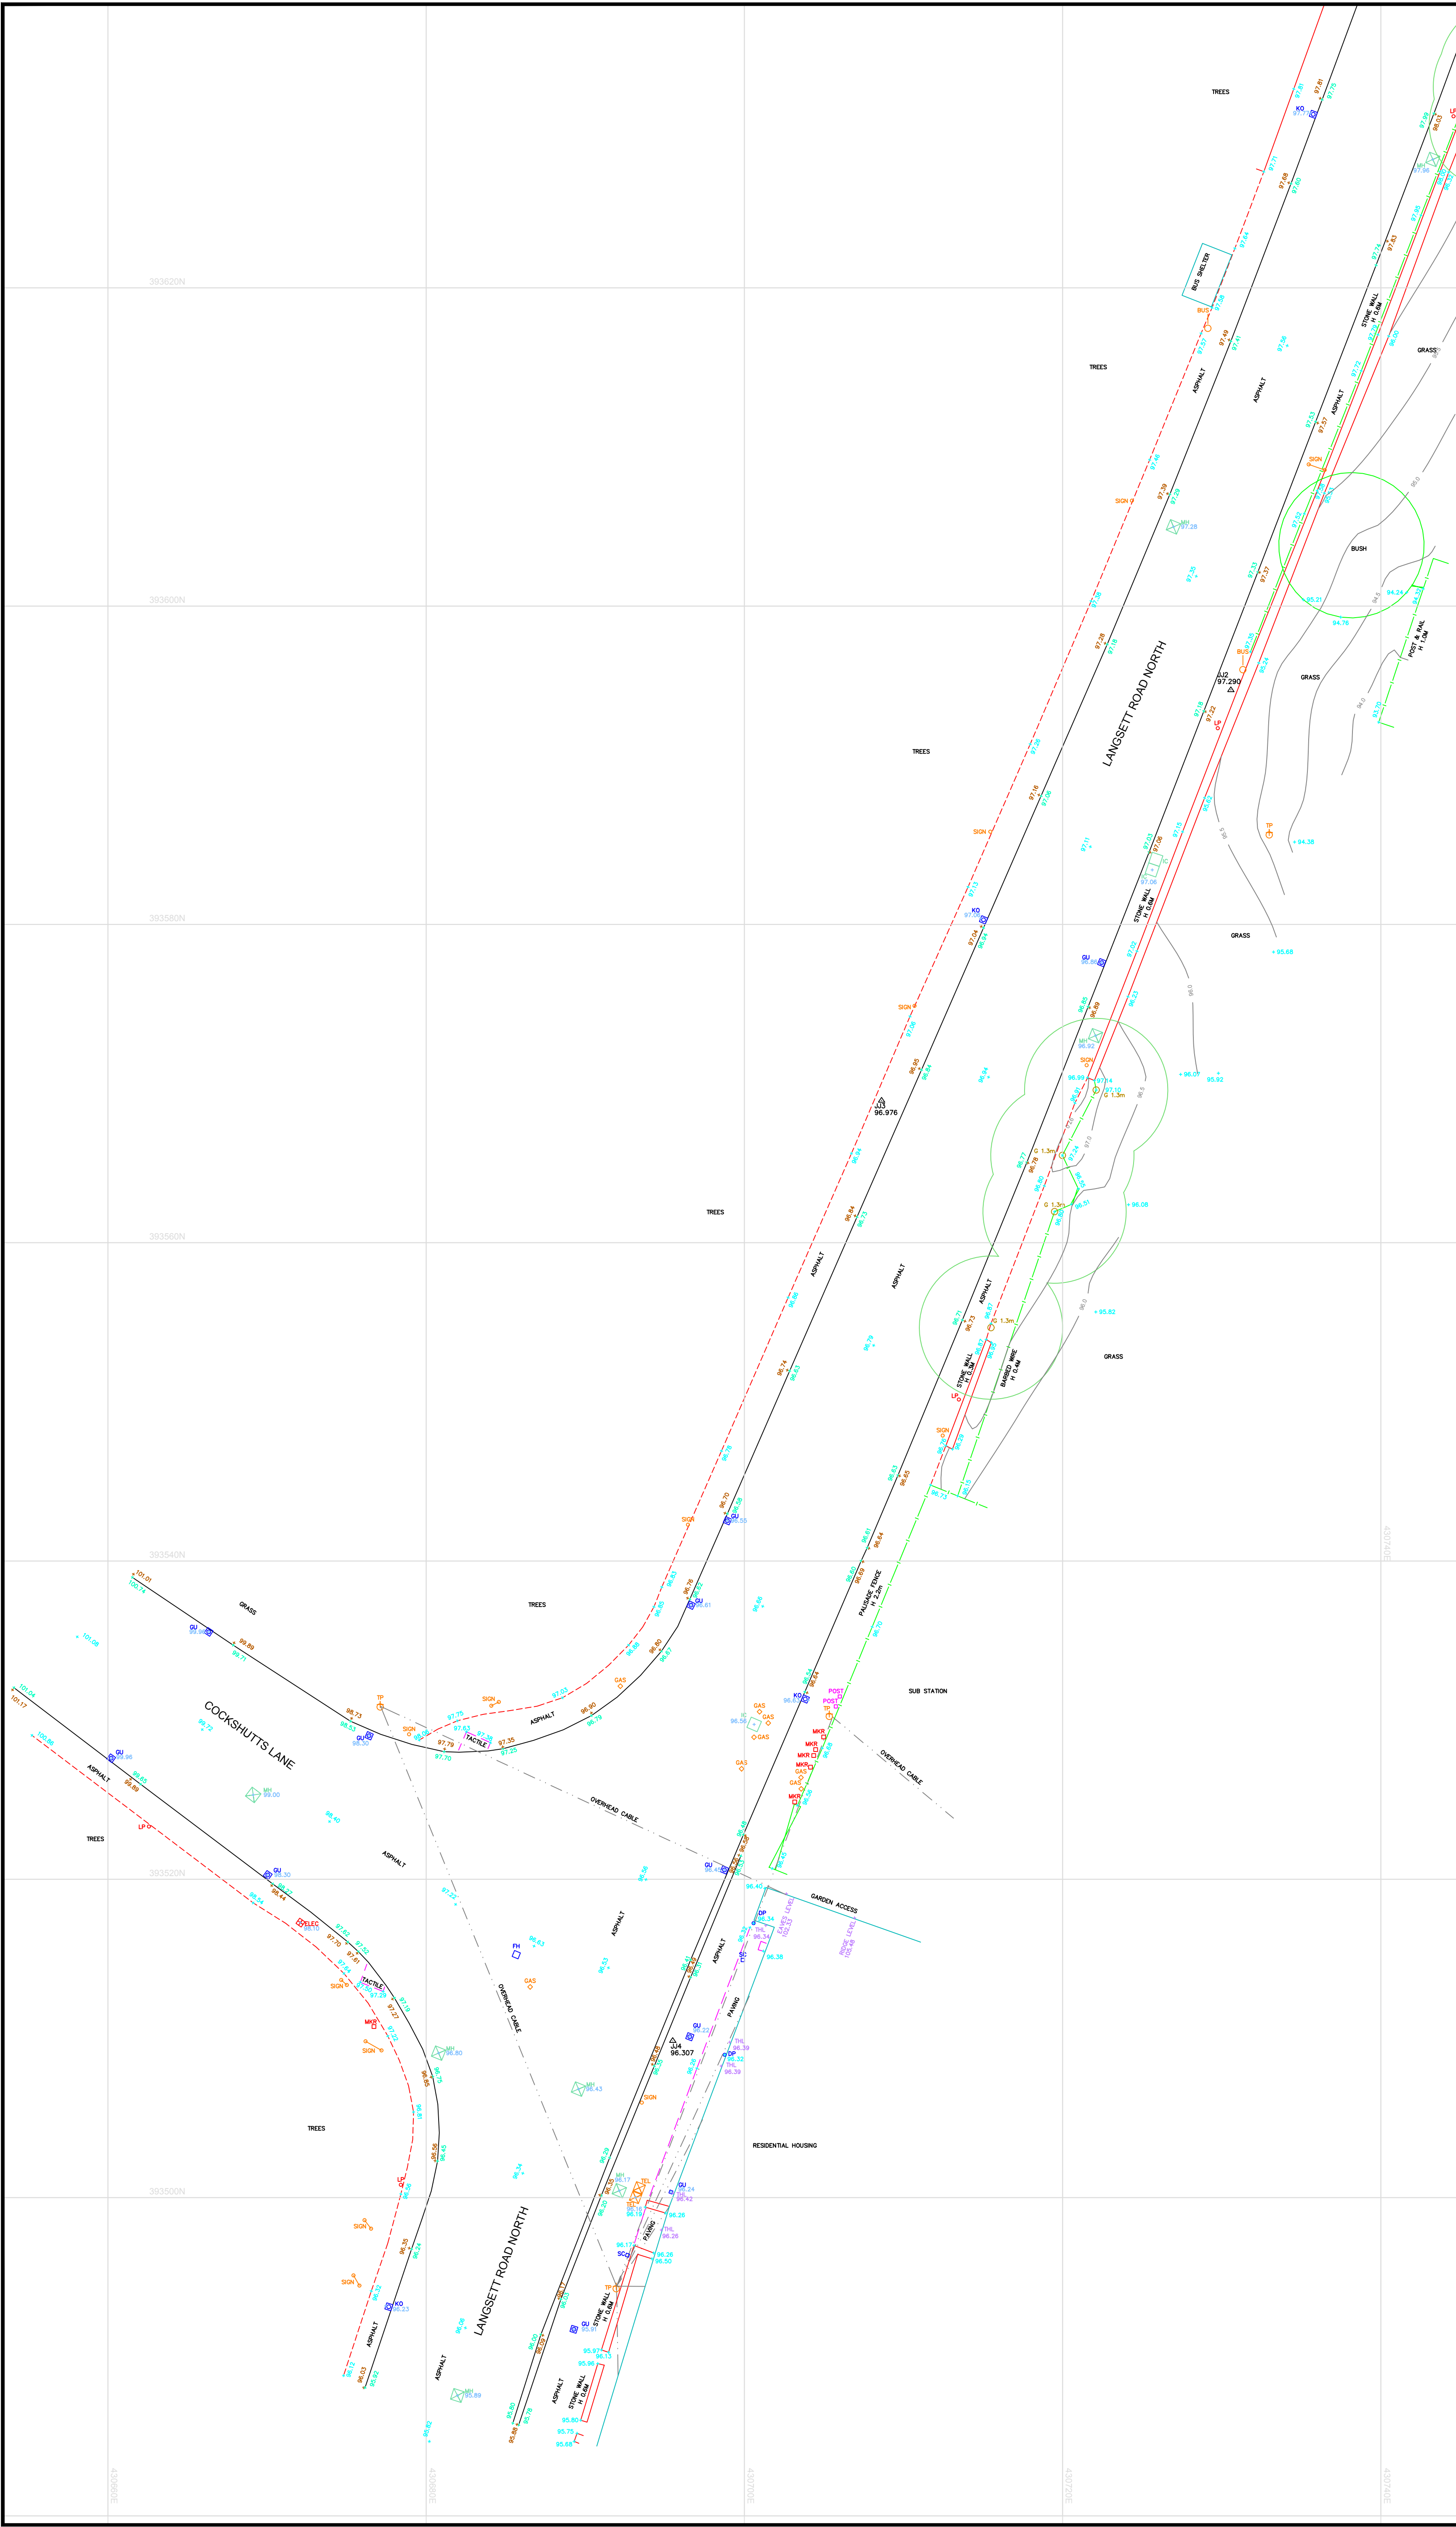

Notes

This drawing and the information contained therein is issued in confidence and is the copyright of Met Geo Environmental Limited. Disclosure of this information to Third Parties and unauthorised copying or replication of this data without approval is forbidden.

Direction of North

Grid : OS National Grid.
Using the OS GPS Network and applying OSTN02 transformation and then removing the scale factor for true distances with a one-step transformation centred on S9a

Datum : OS Level Datum.
Using the OS GPS Network and applying OSGM02 National Geoid Model to obtain local area corrections.

Station Listing

Station	Easting	Northing	Level
JJ1	430758.674	393707.377	99.244
JJ2	430730.575	393594.725	97.290
JJ3	430708.621	393568.930	96.976
JJ4	430695.496	393509.851	96.307

Layout Key

(21)

(20)

(19)

KEY

AIR VALVE	AV	KERB OUTLET	KO
BENCH MARK	BM	LAMP POST	LP
BIN	BN	MANHOLE (CIRCULAR)	MH
BOLLARD	BS	MANHOLE (RECTANGULAR)	MH
BORE HOLE	BH	MANHOLE (TRIANGULAR)	MH
BRITISH TELECOM COVER	BT	MARKER POST	MKR
BUS STOP	BUS	GULLY	GU
CABLE TV COVER	CATV	RODDING EYE	RE
CABLE TV SUPPLY	CA	SIGN POST	SIGN
COLUMN	COL	TELECOM COVER	TCL
EARTHING POINT	ER	TELEGRAPH POLE	TP
ELECTRICITY COVER	ELEC	THRESHOLD LEVEL	THL
ELECTRICITY POLE	EP	TRAFFIC LIGHT	TL
FIRE HYDRANT	FH	TRIAL PIT	PIT
GAS VALVE	GAS	WASH OUT	WO
GATE	G	WATER METER	WM
INSPECTION COVER (CIRCULAR)	IC	WATER STOP COOK	WSC
INSPECTION COVER (RECTANGULAR)	IC	WATER STOP VALVE	WSV
COVER LEVEL	CL	CHAMBER BASE LEVEL	Ch-L
INVERT LEVEL	IL	WATER SURFACE LEVEL	WL
UNABLE TO RAISE	UTR	UNABLE TO MEASURE	UTM
GIRTH OF TREE TRUNK	G	DIAMETER OF TREE TRUNK	D
HEIGHT TO TOP OF TREE CANOPY	H	MULTI BOLE TREE	MB

-	---	--	--	--
Rev	Date	Drawn	Description	Check

Southgate House
Pontefrac Road
Stourton
Leeds
West Yorkshire
LS10 1SW

T: +44 [0] 1132 008 900
F: +44 [0] 1132 008 901
E: admin@metgeoenvironmental.com
W: www.metgeoenvironmental.com

Client

COMMERCIAL ESTATES GROUP


Site

OUGHTIBRIDGE MILL
OUGHTIBRIDGE, S35 0DN

Title

TOPOGRAPHICAL SURVEY
2D

Surveyed	JB, RD	Drawn	JB
Chk.	DB	Date	18/07/2016
Scale	[A1 Sheet] DWG Ref (Layout No)	Status	
1/200	10502-117-7_2DT (20)	FINAL	
Job No	10502-117-7	Rev	Ø

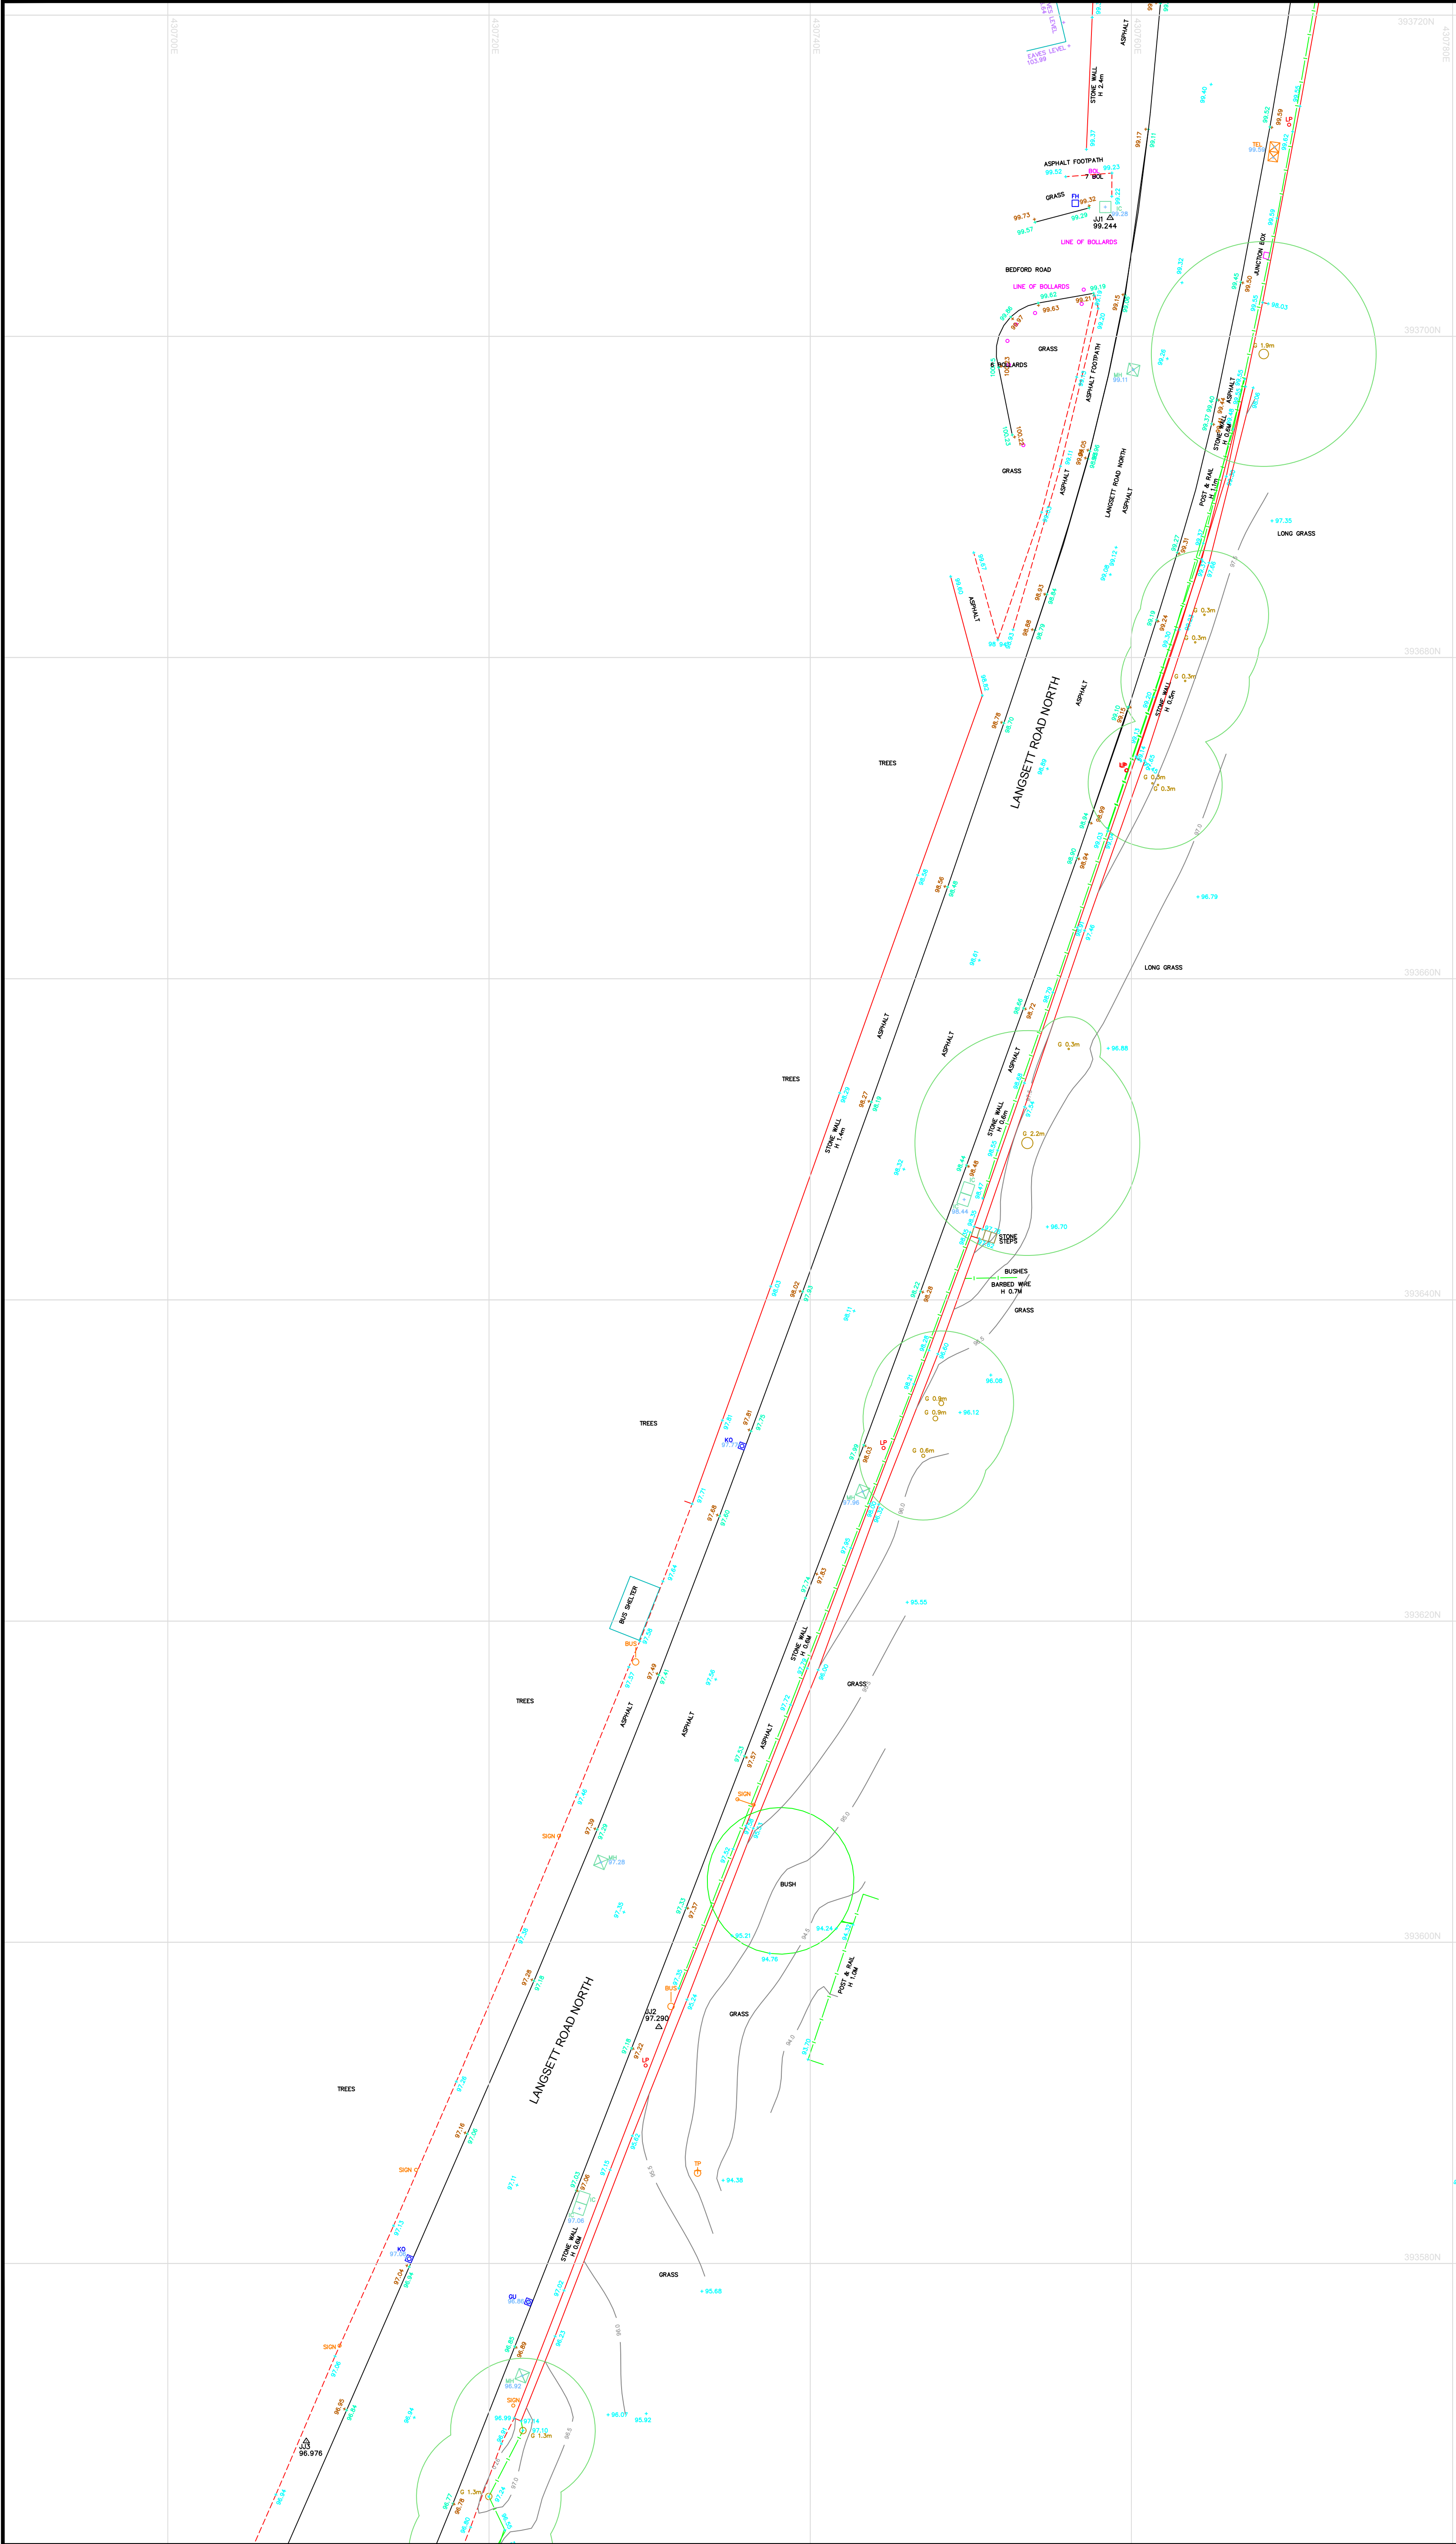

Notes

This drawing and the information contained therein is issued in confidence and is the copyright of Met Geo Environmental Limited. Disclosure of this information to Third Parties and unauthorised copying or replication of this data without approval is forbidden.

Direction of North

Grid : OS National Grid.
Using the OS GPS Network and applying OSTN02 transformation and then removing the scale factor for true distances with a one-step transformation centred on S9a.

Datum : OS Level Datum.
Using the OS GPS Network and applying OSGM02 National Geoid Model to obtain local area corrections.

Station Listing

Station	Easting	Northing	Level
JJ1	430758.674	393707.377	99.244
JJ2	430730.575	393594.725	97.290
JJ3	430708.621	393568.930	96.976
JJ4	430695.496	393509.851	96.307

Layout Key

(21)

(20)

(19)

KEY

AIR VALVE	AV	KERB OUTLET	KO
BENCH MARK	BM	LAMP POST	LP
BIN	BN	MANHOLE (CIRCULAR)	MH
BOLLARD	BS	MANHOLE (RECTANGULAR)	MH
BORE HOLE	BH	MANHOLE (TRIANGULAR)	MH
BRITISH TELECOM COVER	BT	MARKER POST	MKR
BUS STOP	BUS	GULLY	GU
CABLE TV COVER	CATV	RODDING EYE	RE
CABLE TV SUPPLY	CA	SIGN POST	SIGN
COLUMN	COL	TELECOM COVER	TCL
EARTHING POINT	ER	TELEGRAPH POLE	TEL
ELECTRICITY COVER	ELEC	THRESHOLD LEVEL	THL
ELECTRICITY POLE	EP	TRAFFIC LIGHT	TL
FIRE HYDRANT	FH	TRIAL PIT	PIT
GAS VALVE	GAS	WASH OUT	WO
GATE	G	WATER METER	WM
INSPECTION COVER (CIRCULAR)	IC	WATER STOP COOK	WSC
INSPECTION COVER (RECTANGULAR)	IC	WATER STOP VALVE	WSV
COVER LEVEL	CL	CHAMBER BASE LEVEL	Ch-L
INVERT LEVEL	IL	WATER SURFACE LEVEL	WL
UNABLE TO RAISE	UTR	UNABLE TO MEASURE	UTM
GIRTH OF TREE TRUNK	G	DIAMETER OF TREE TRUNK	D
HEIGHT TO TOP OF TREE CANOPY	H	MULTI BOLE TREE	MB

Rev	Date	Drawn	Description	Check
-	--/--/----	--	--	--

Southgate House
Pontefrac Road
Stourton
Leeds
West Yorkshire
LS10 1SW

T: +44 [0] 1132 008 900
F: +44 [0] 1132 008 901
E: admin@metgeoenvironmental.com
W: www.metgeoenvironmental.com

Client

COMMERCIAL ESTATES GROUP

Site

OUGHTIBRIDGE MILL
OUGHTIBRIDGE, S35 0DN

Title

TOPOGRAPHICAL SURVEY
2D

Surveyed	JB, RD	Drawn	JB
Chk.	DB	Date	18/07/2016
Scale	[A1 Sheet] 1/200	DWG Ref (Layout No)	Status
		10502-117-7_2DT (21)	FINAL
Job No	10502-117-7	Rev	Ø