
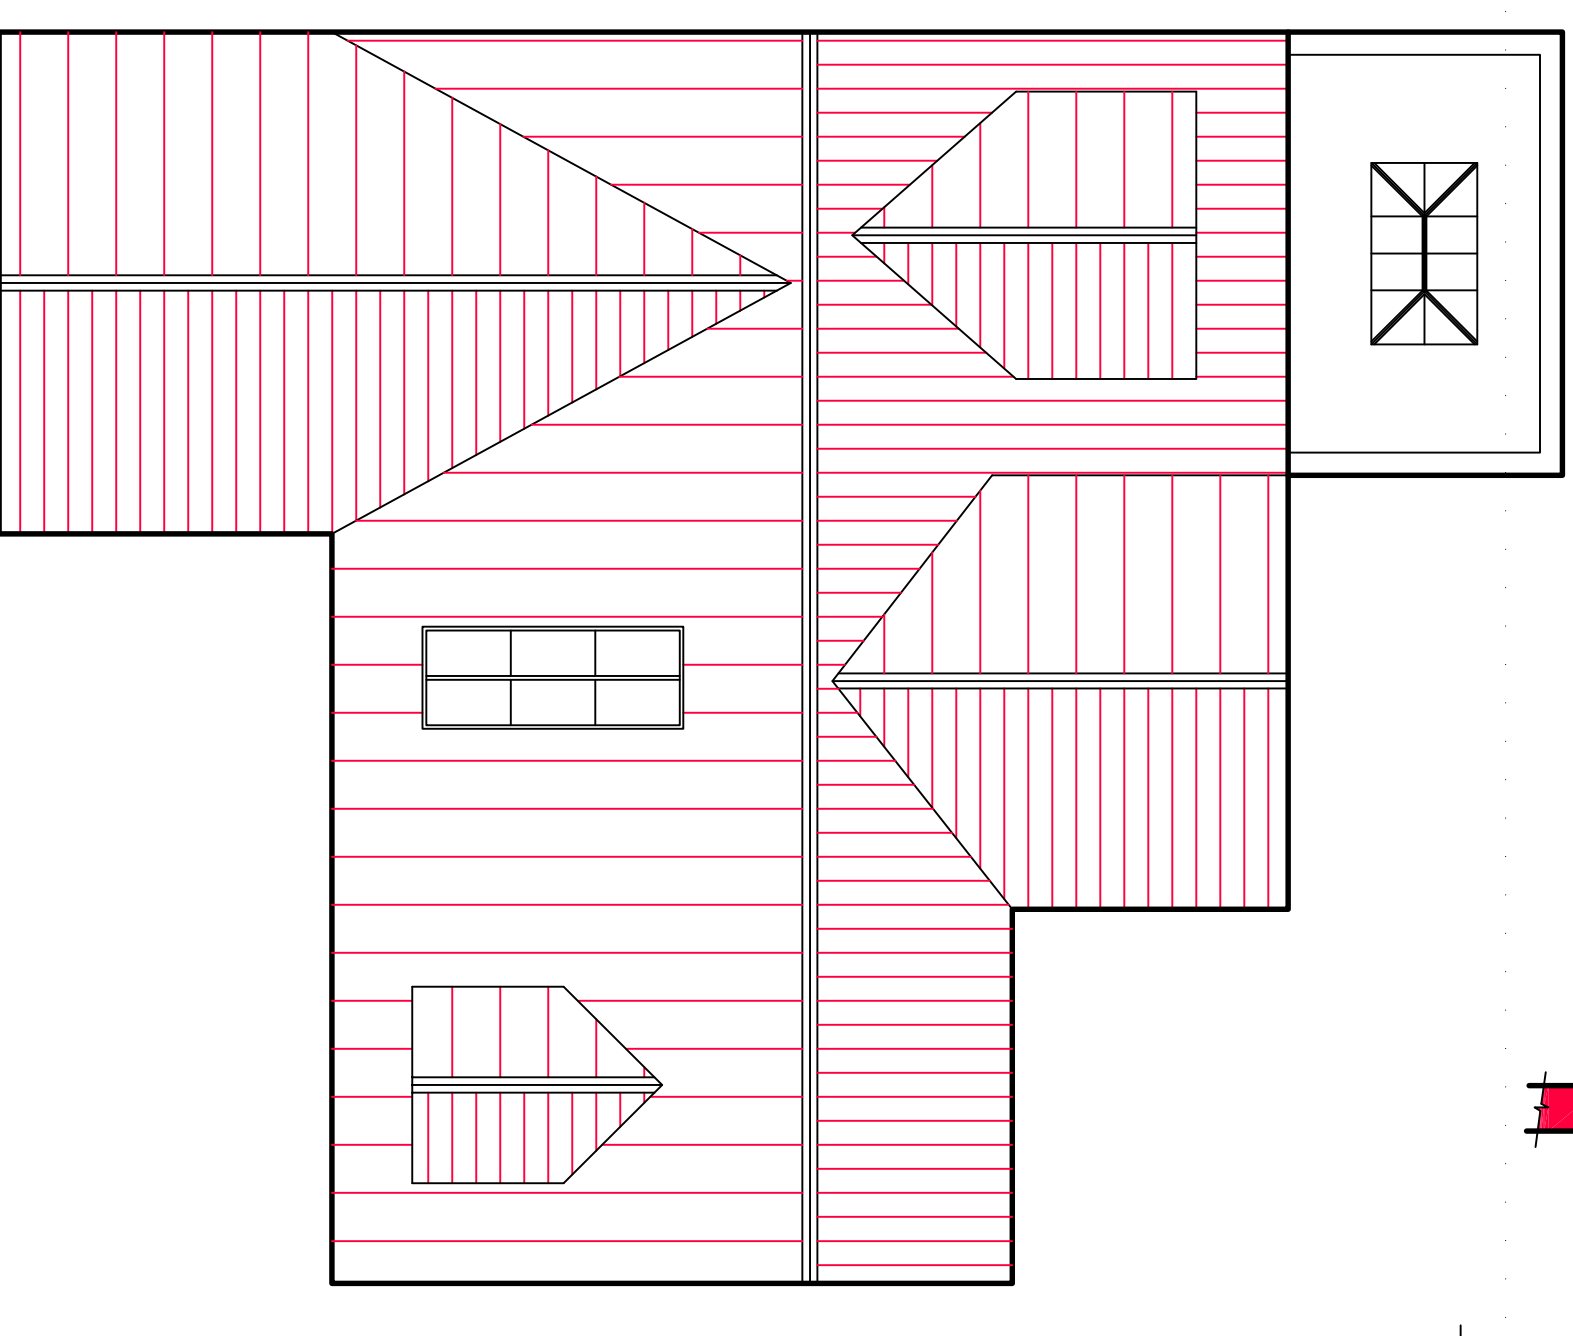
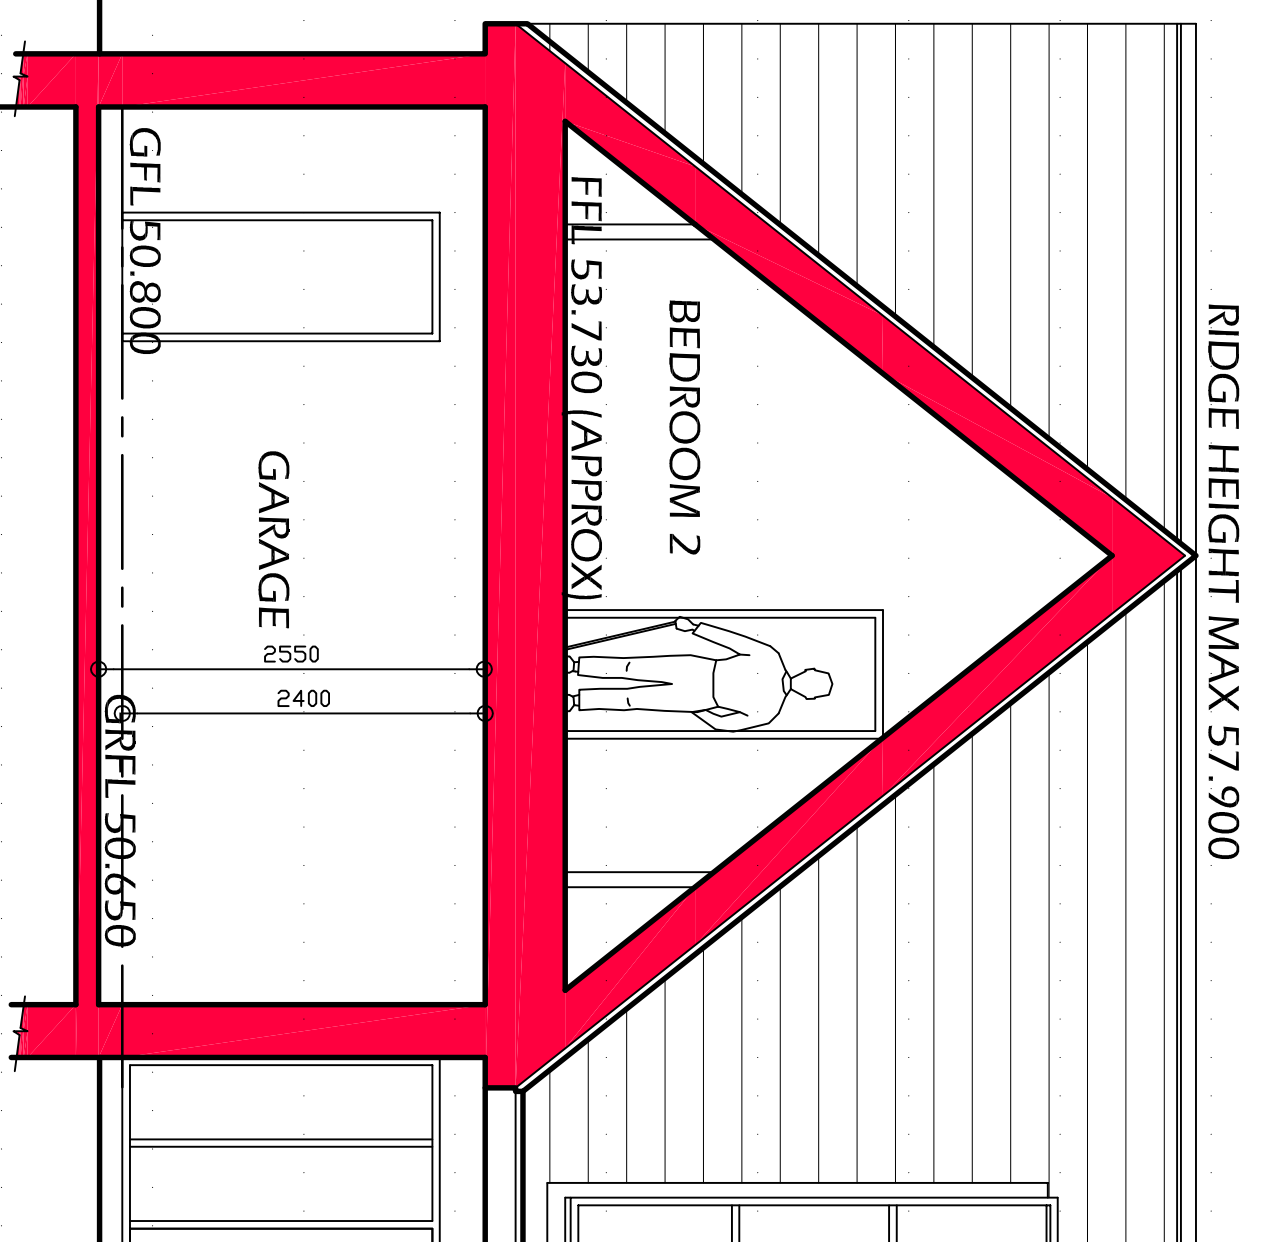
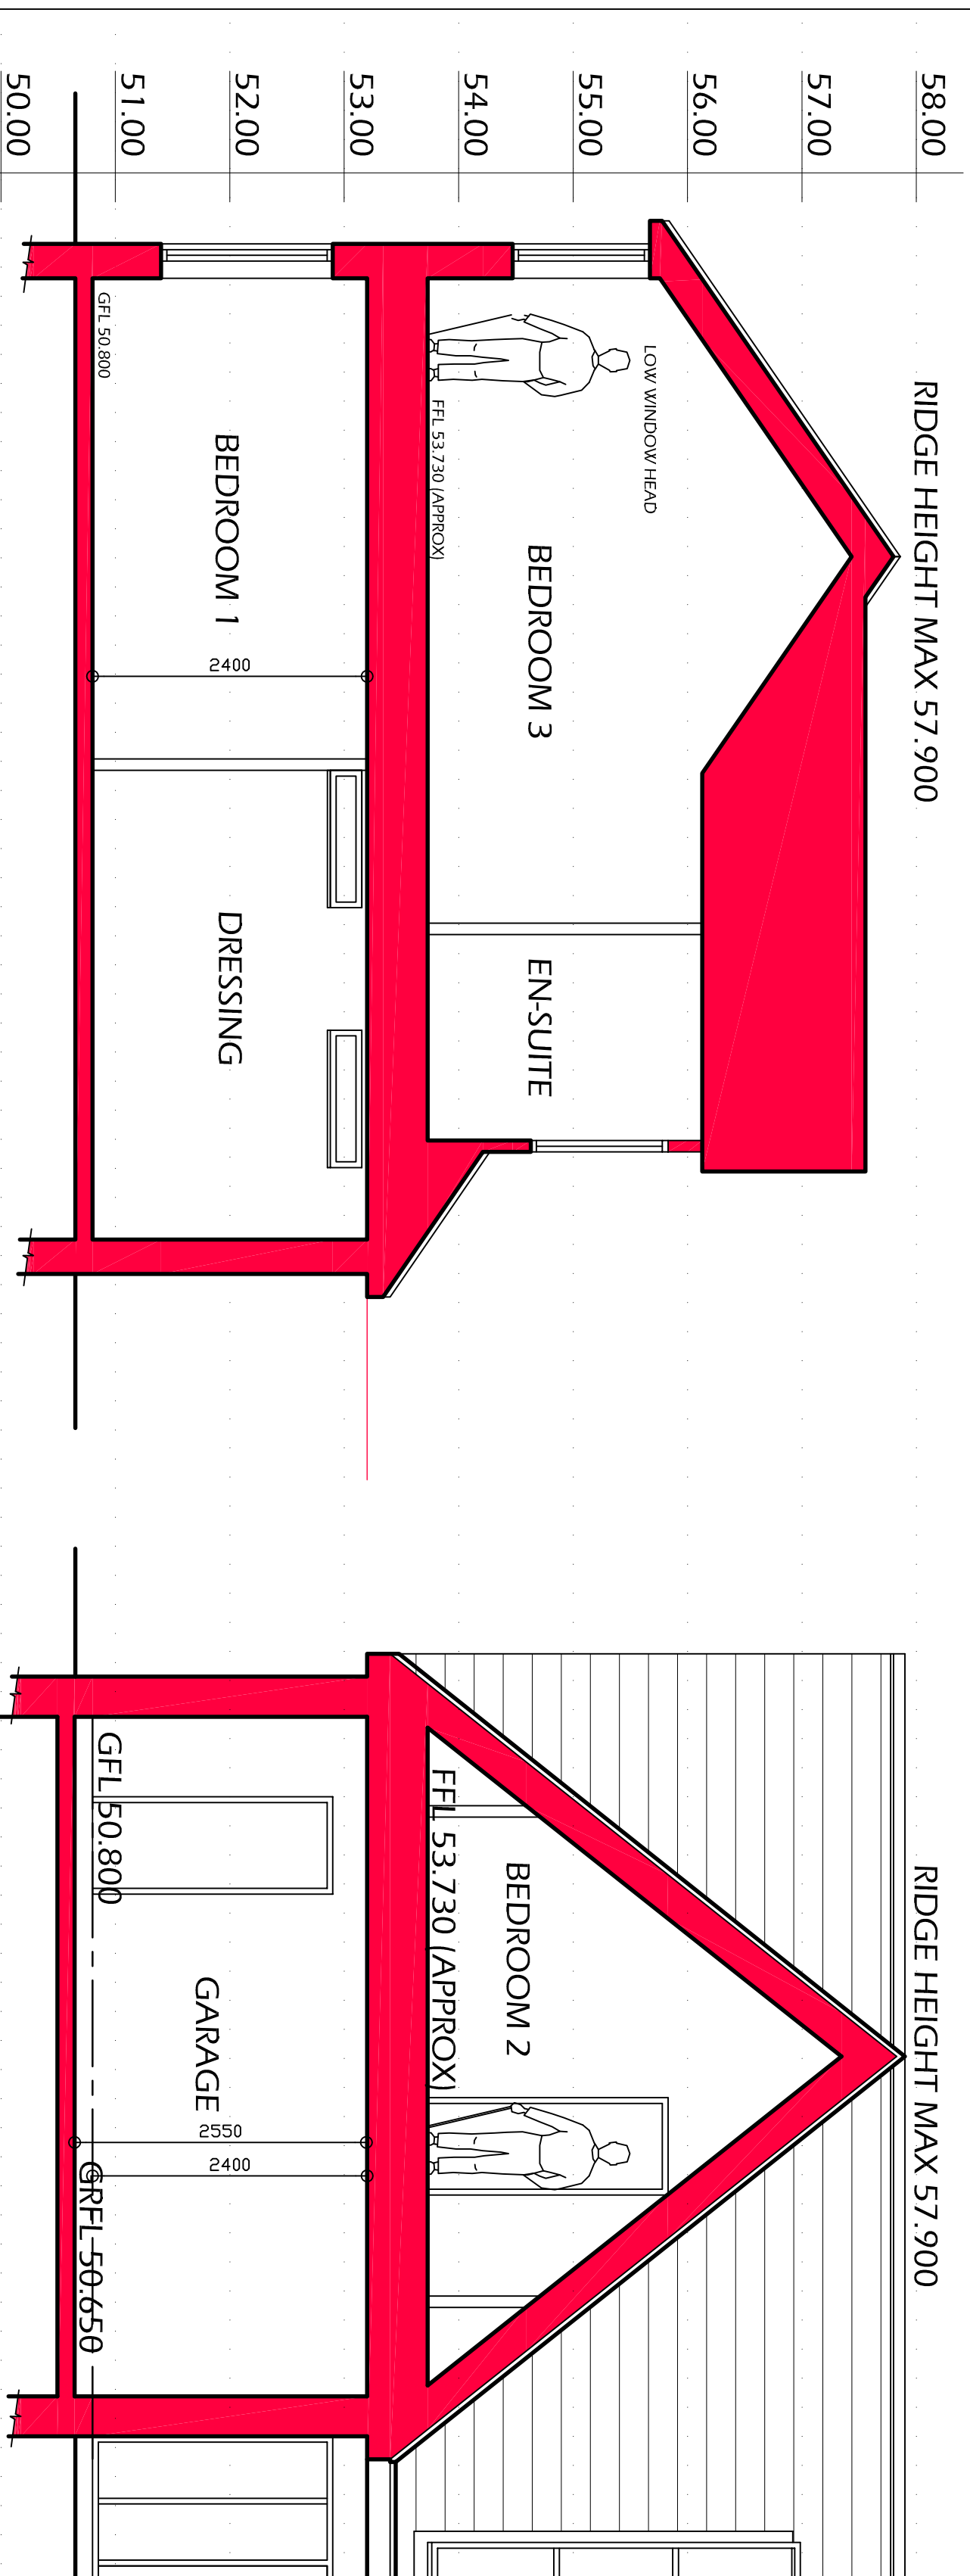
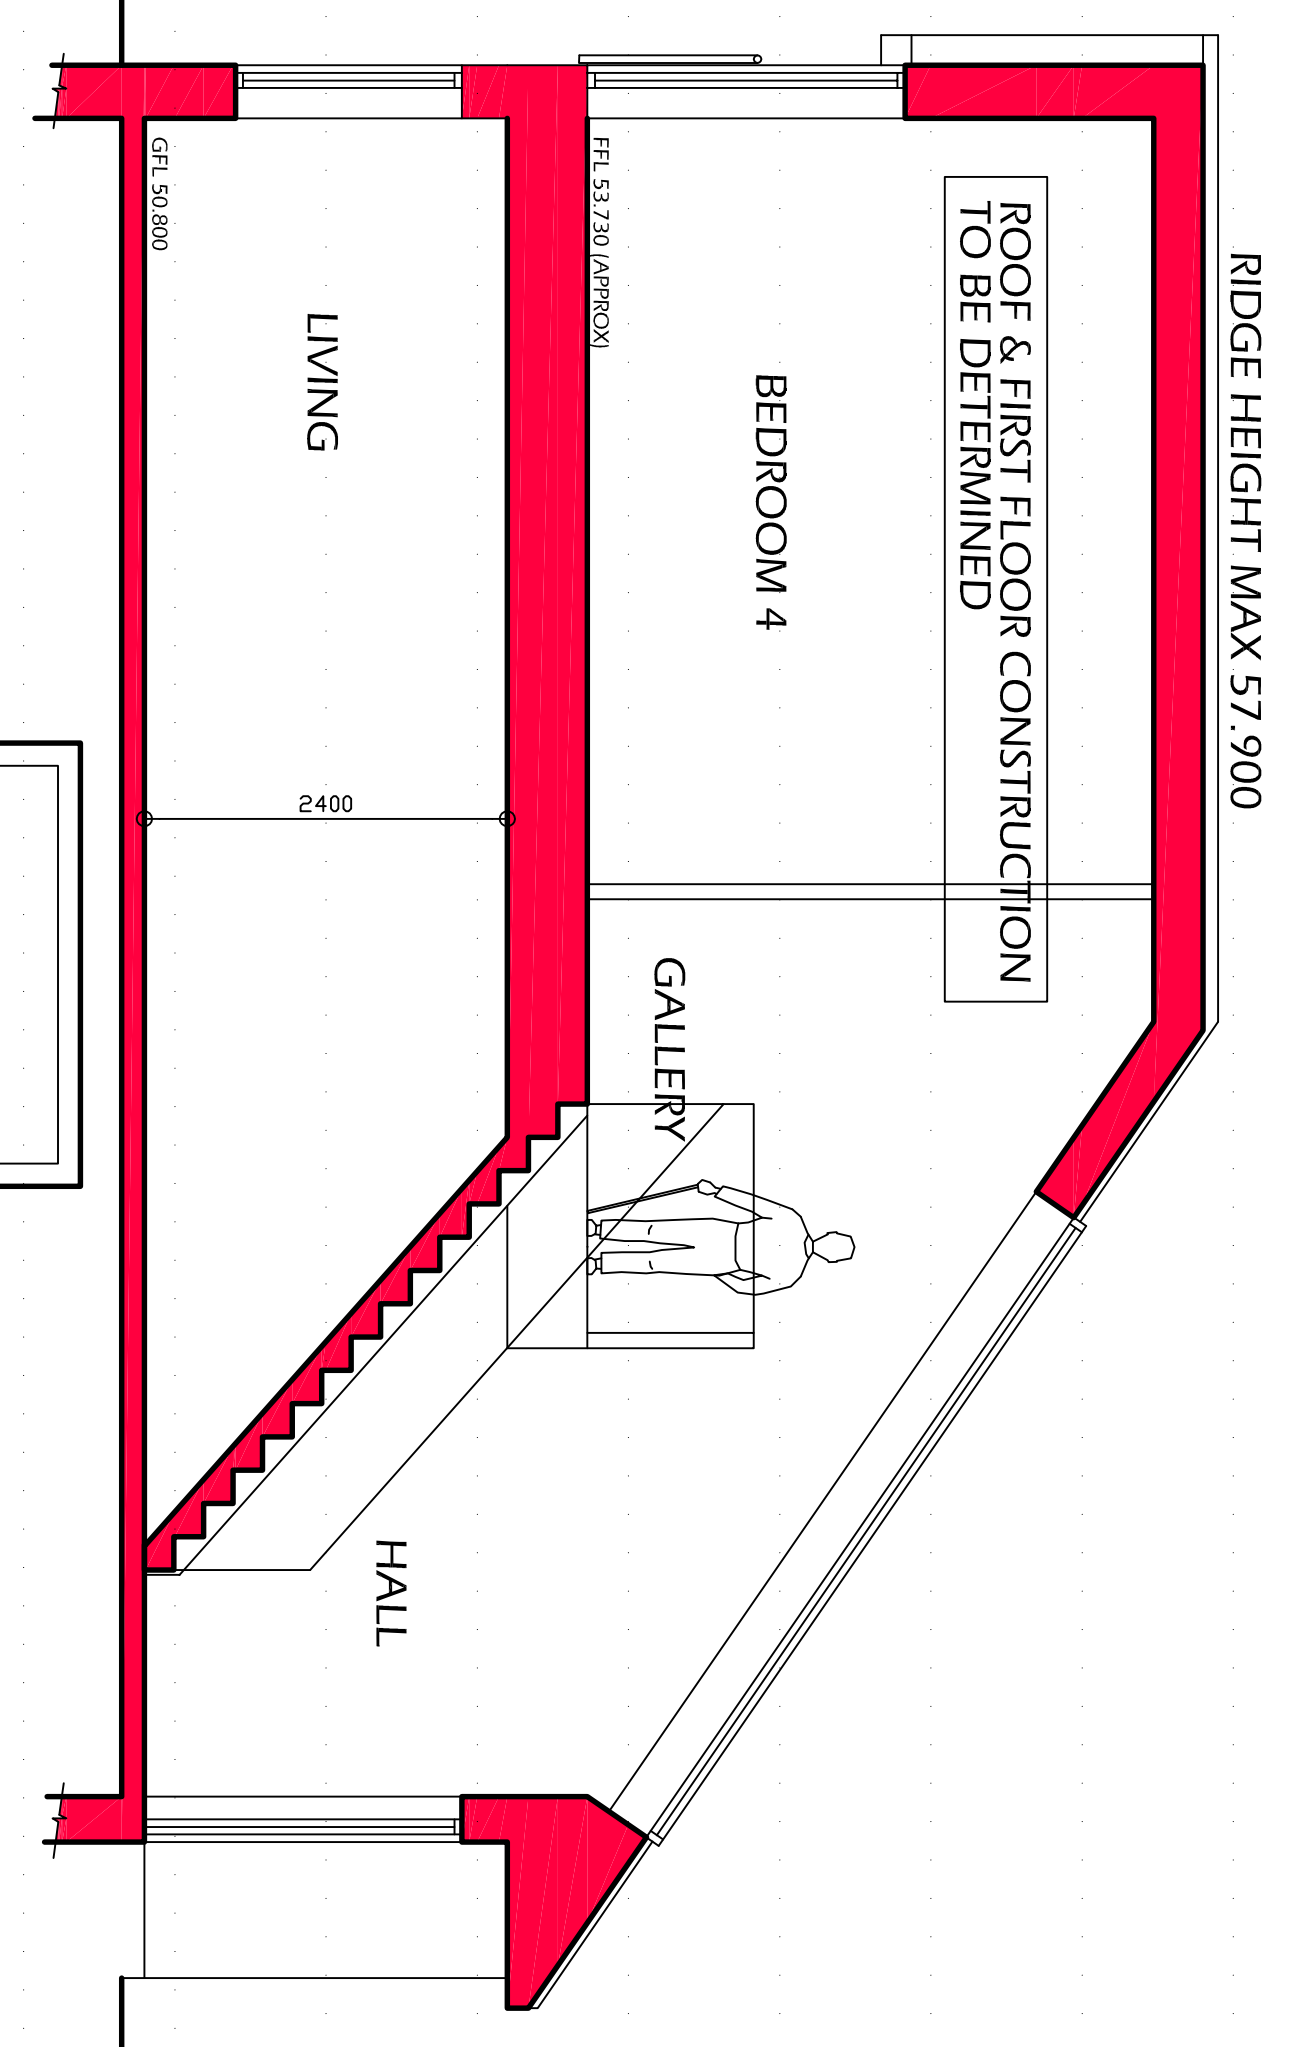
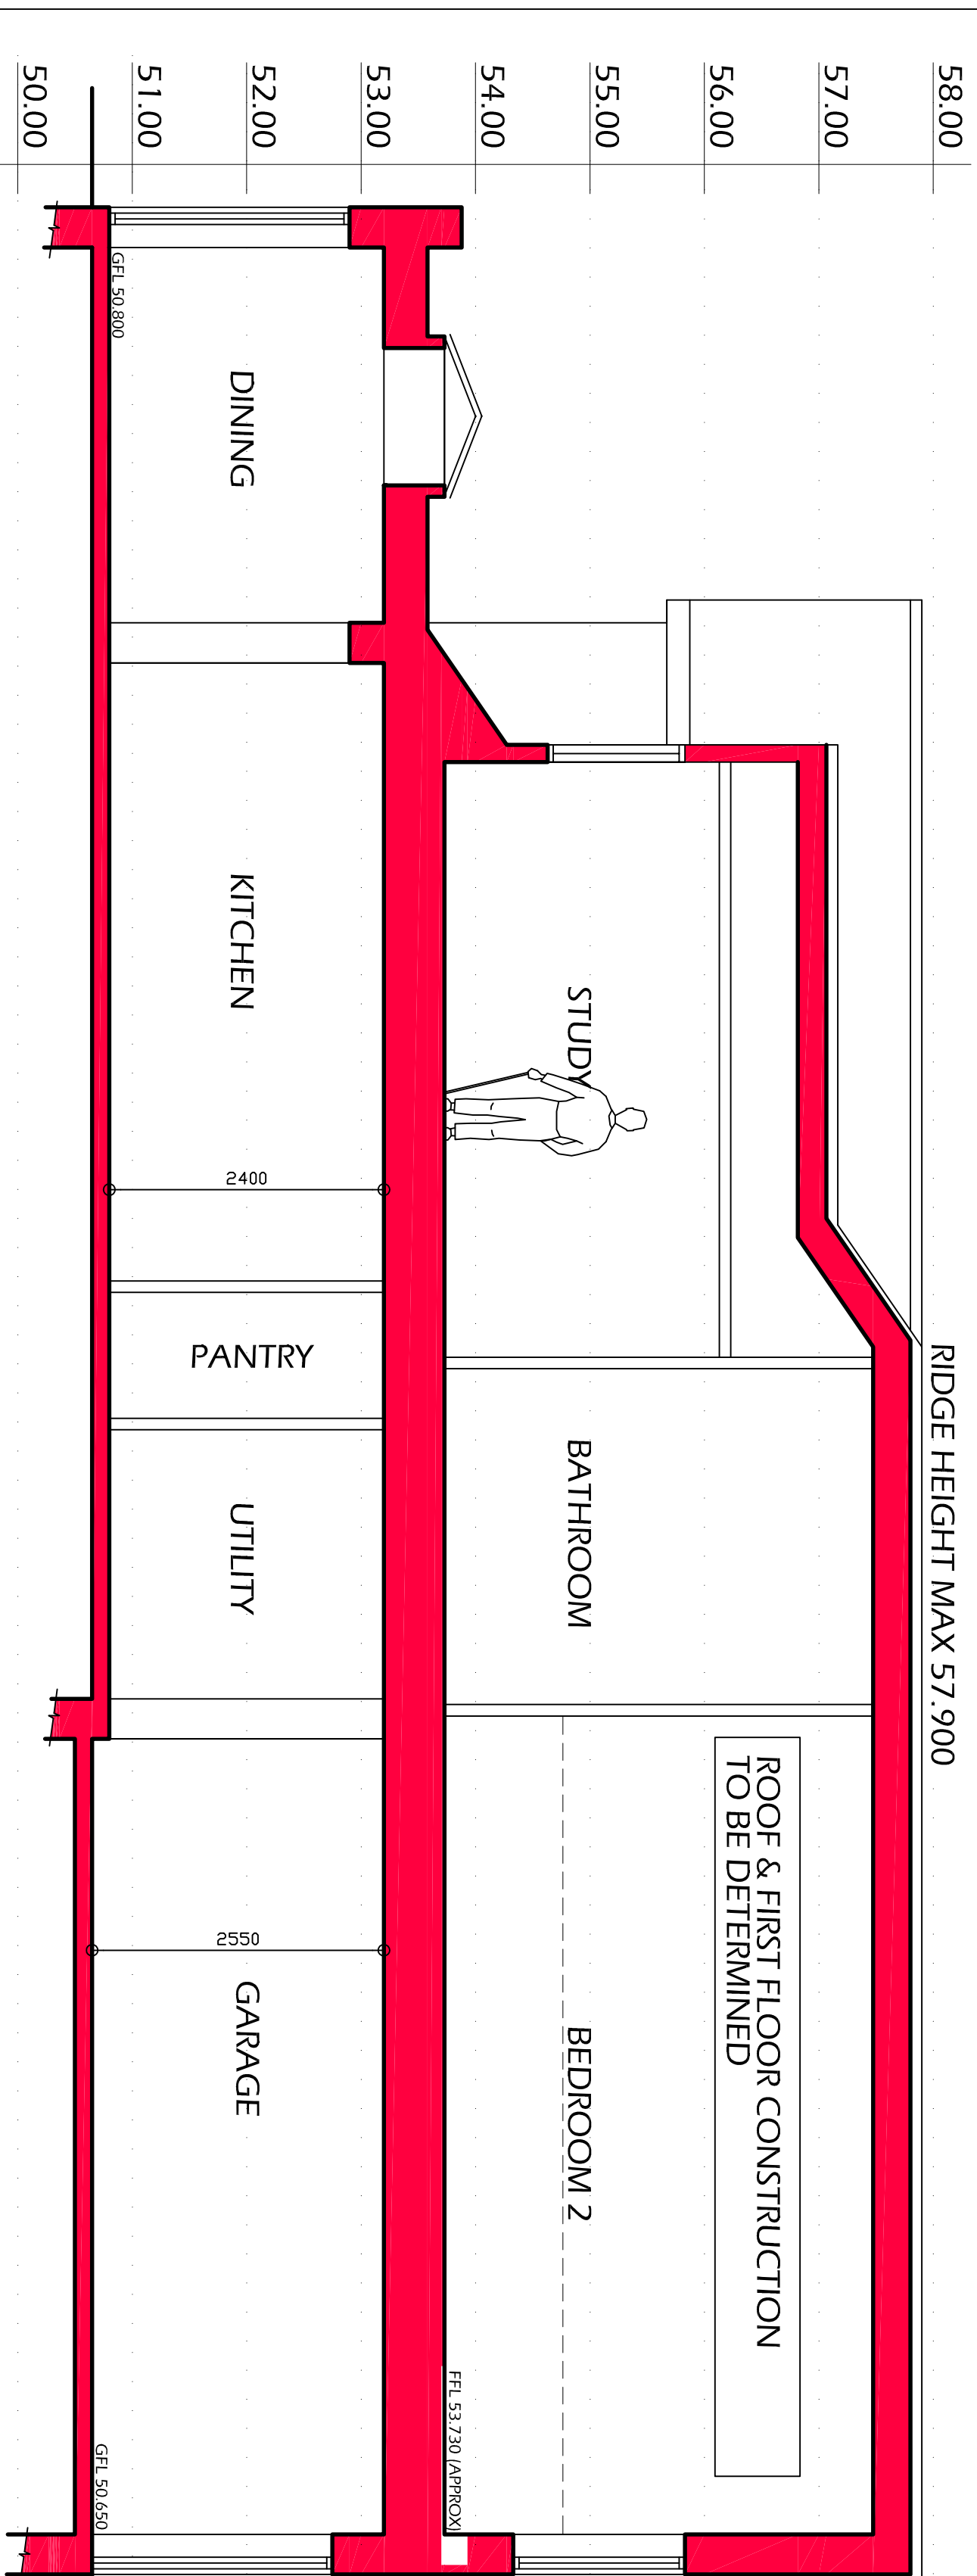
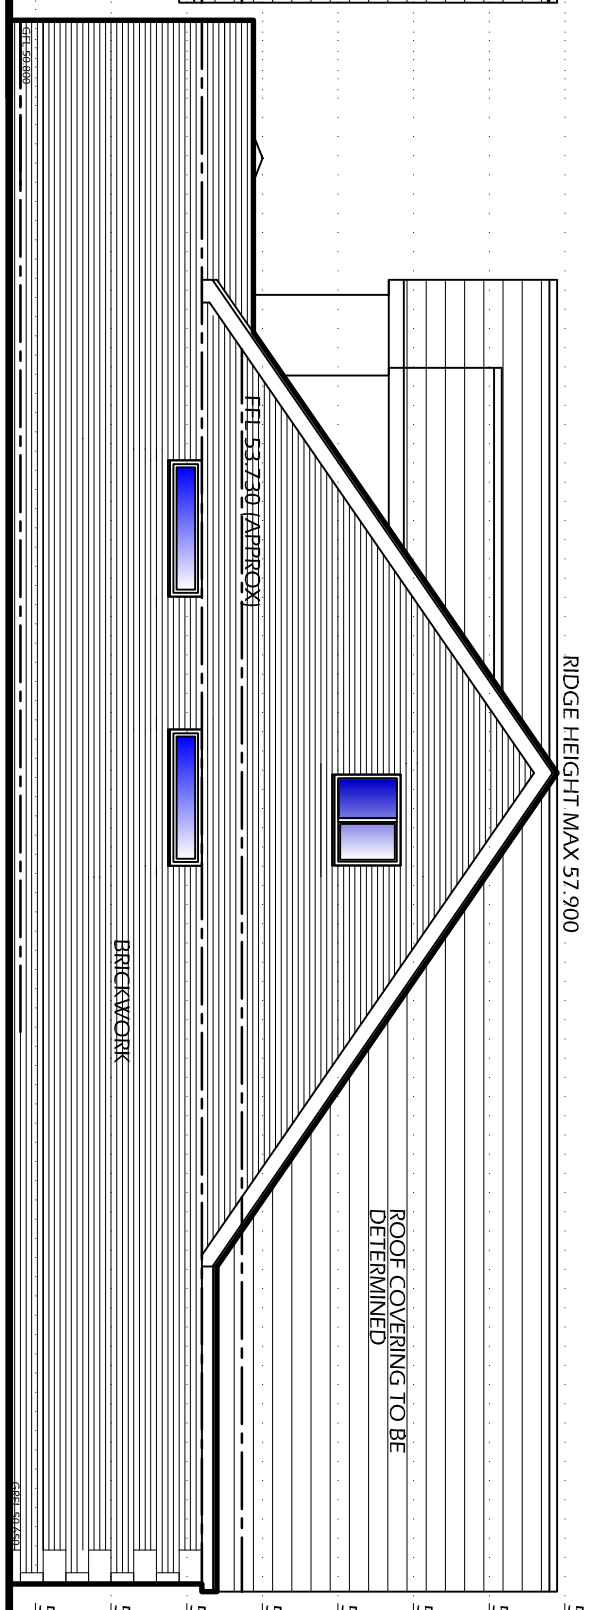
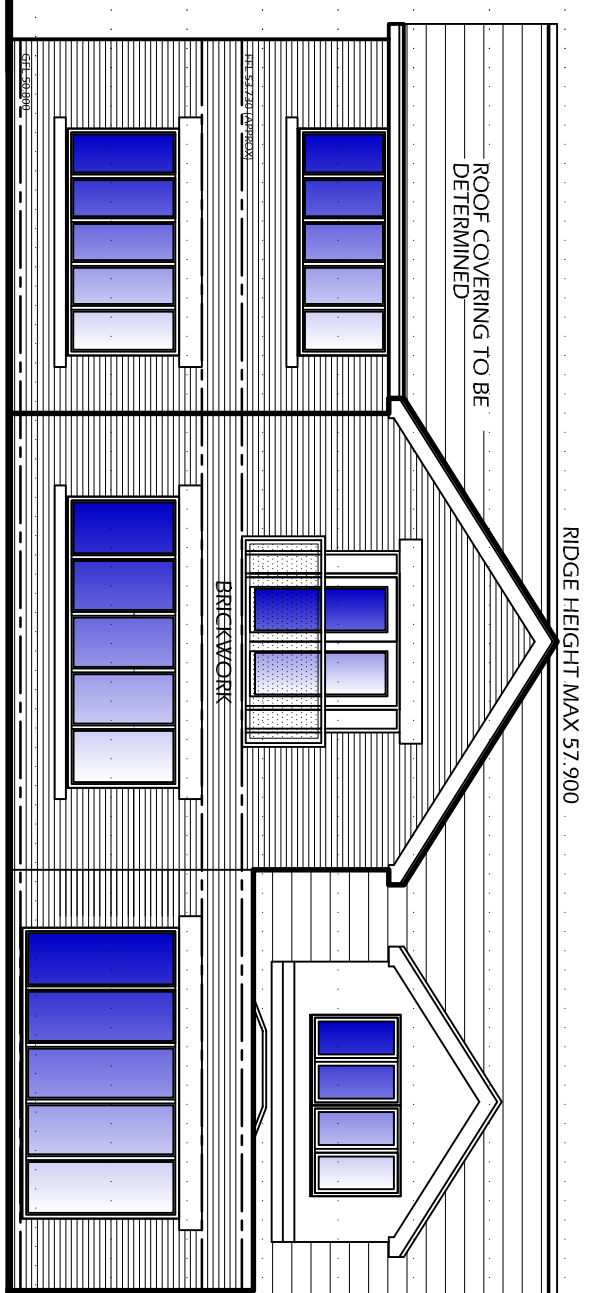
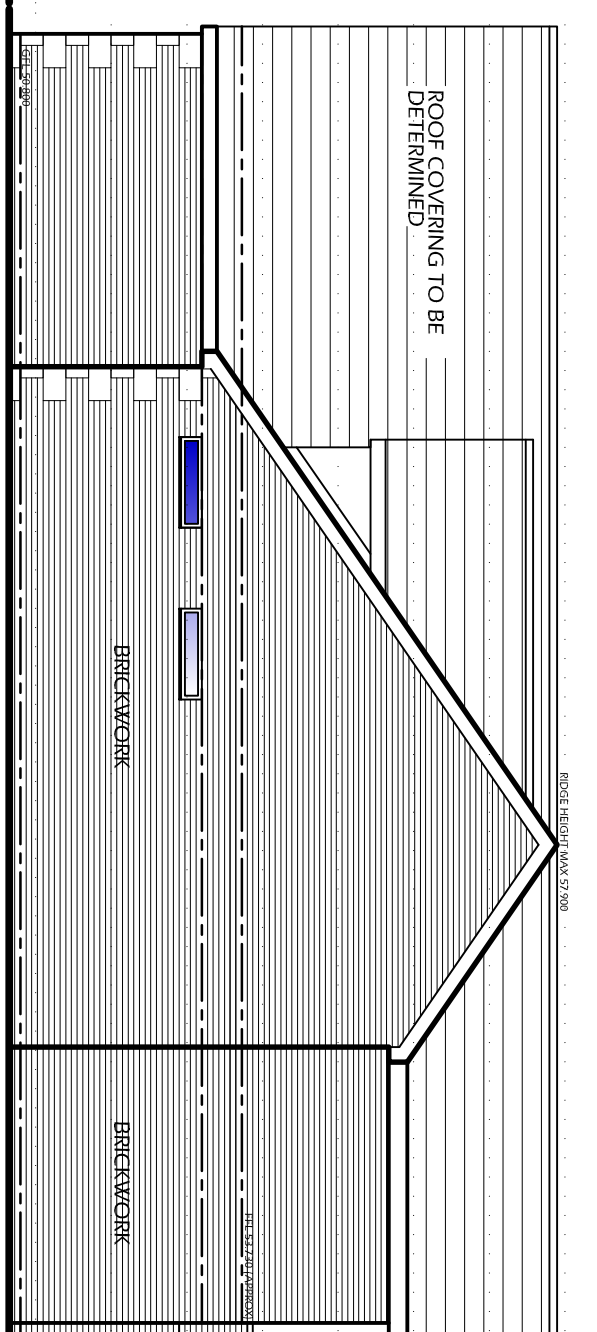


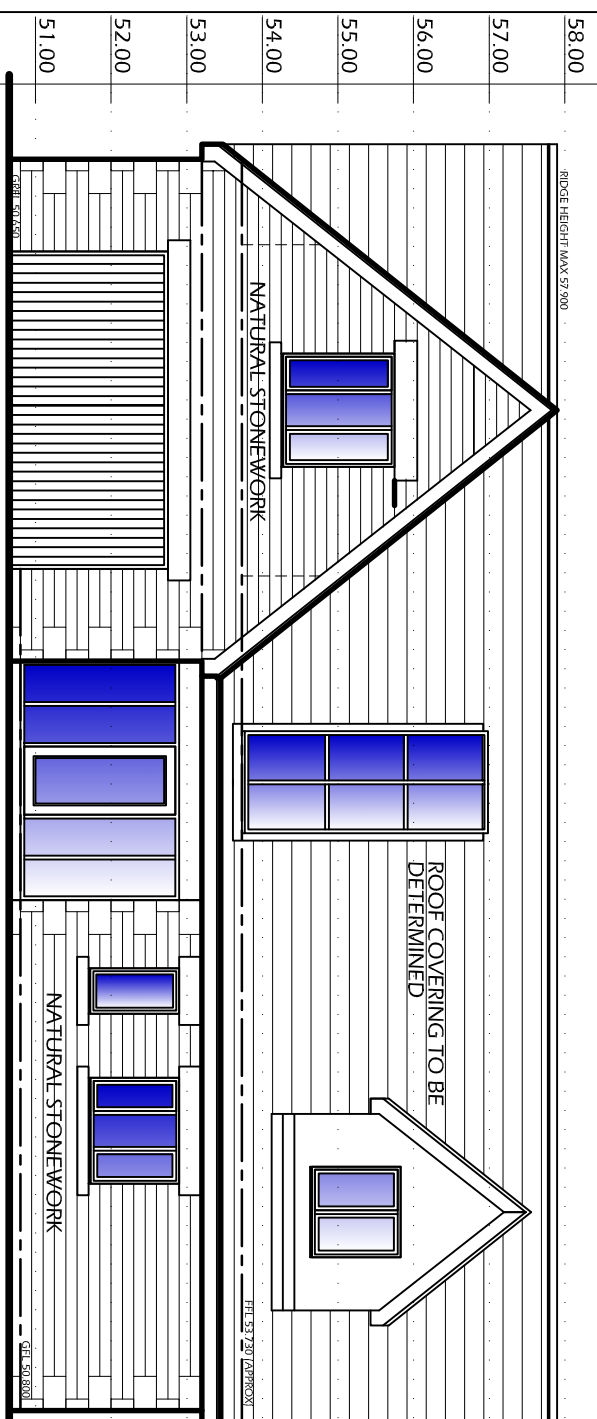

		1. THIS DRAWING, AND THE CONTRACTS AND POINTS HEREON SHALL BE VALID FOR UP TO TWO YEARS FROM DATE OF ISSUANCE IN ENGLAND AND WALES OR 6 MONTHS IF USED OR REPRODUCED ONLY UNDER CONTRACT. 2. CONTRACTORS AND SUB-CONTRACTORS MUST CHECK AND AGREE ALL DIMENSIONS BEFORE PREPARING SHOP DRAWINGS OR COMMENCING WORK ON SITE 3. CONTRACTORS ARE RESPONSIBLE FOR INFORMING THE DESIGNER OF ANY DISCREPANCY DISCOVERED ON THIS DRAWING OR BETWEEN THIS DRAWING AND ANY OTHER RELATED DOCUMENT ISSUED UNDER THE STANDARD FORM OF CONTRACT IN RESPECT OF THE WORK. 4. WRITTEN DIMENSIONS ONLY MAY BE USED FROM THIS DRAWING; IF IN ANY DOUBT ASK FOR CLARIFICATION.	
Notes:			