


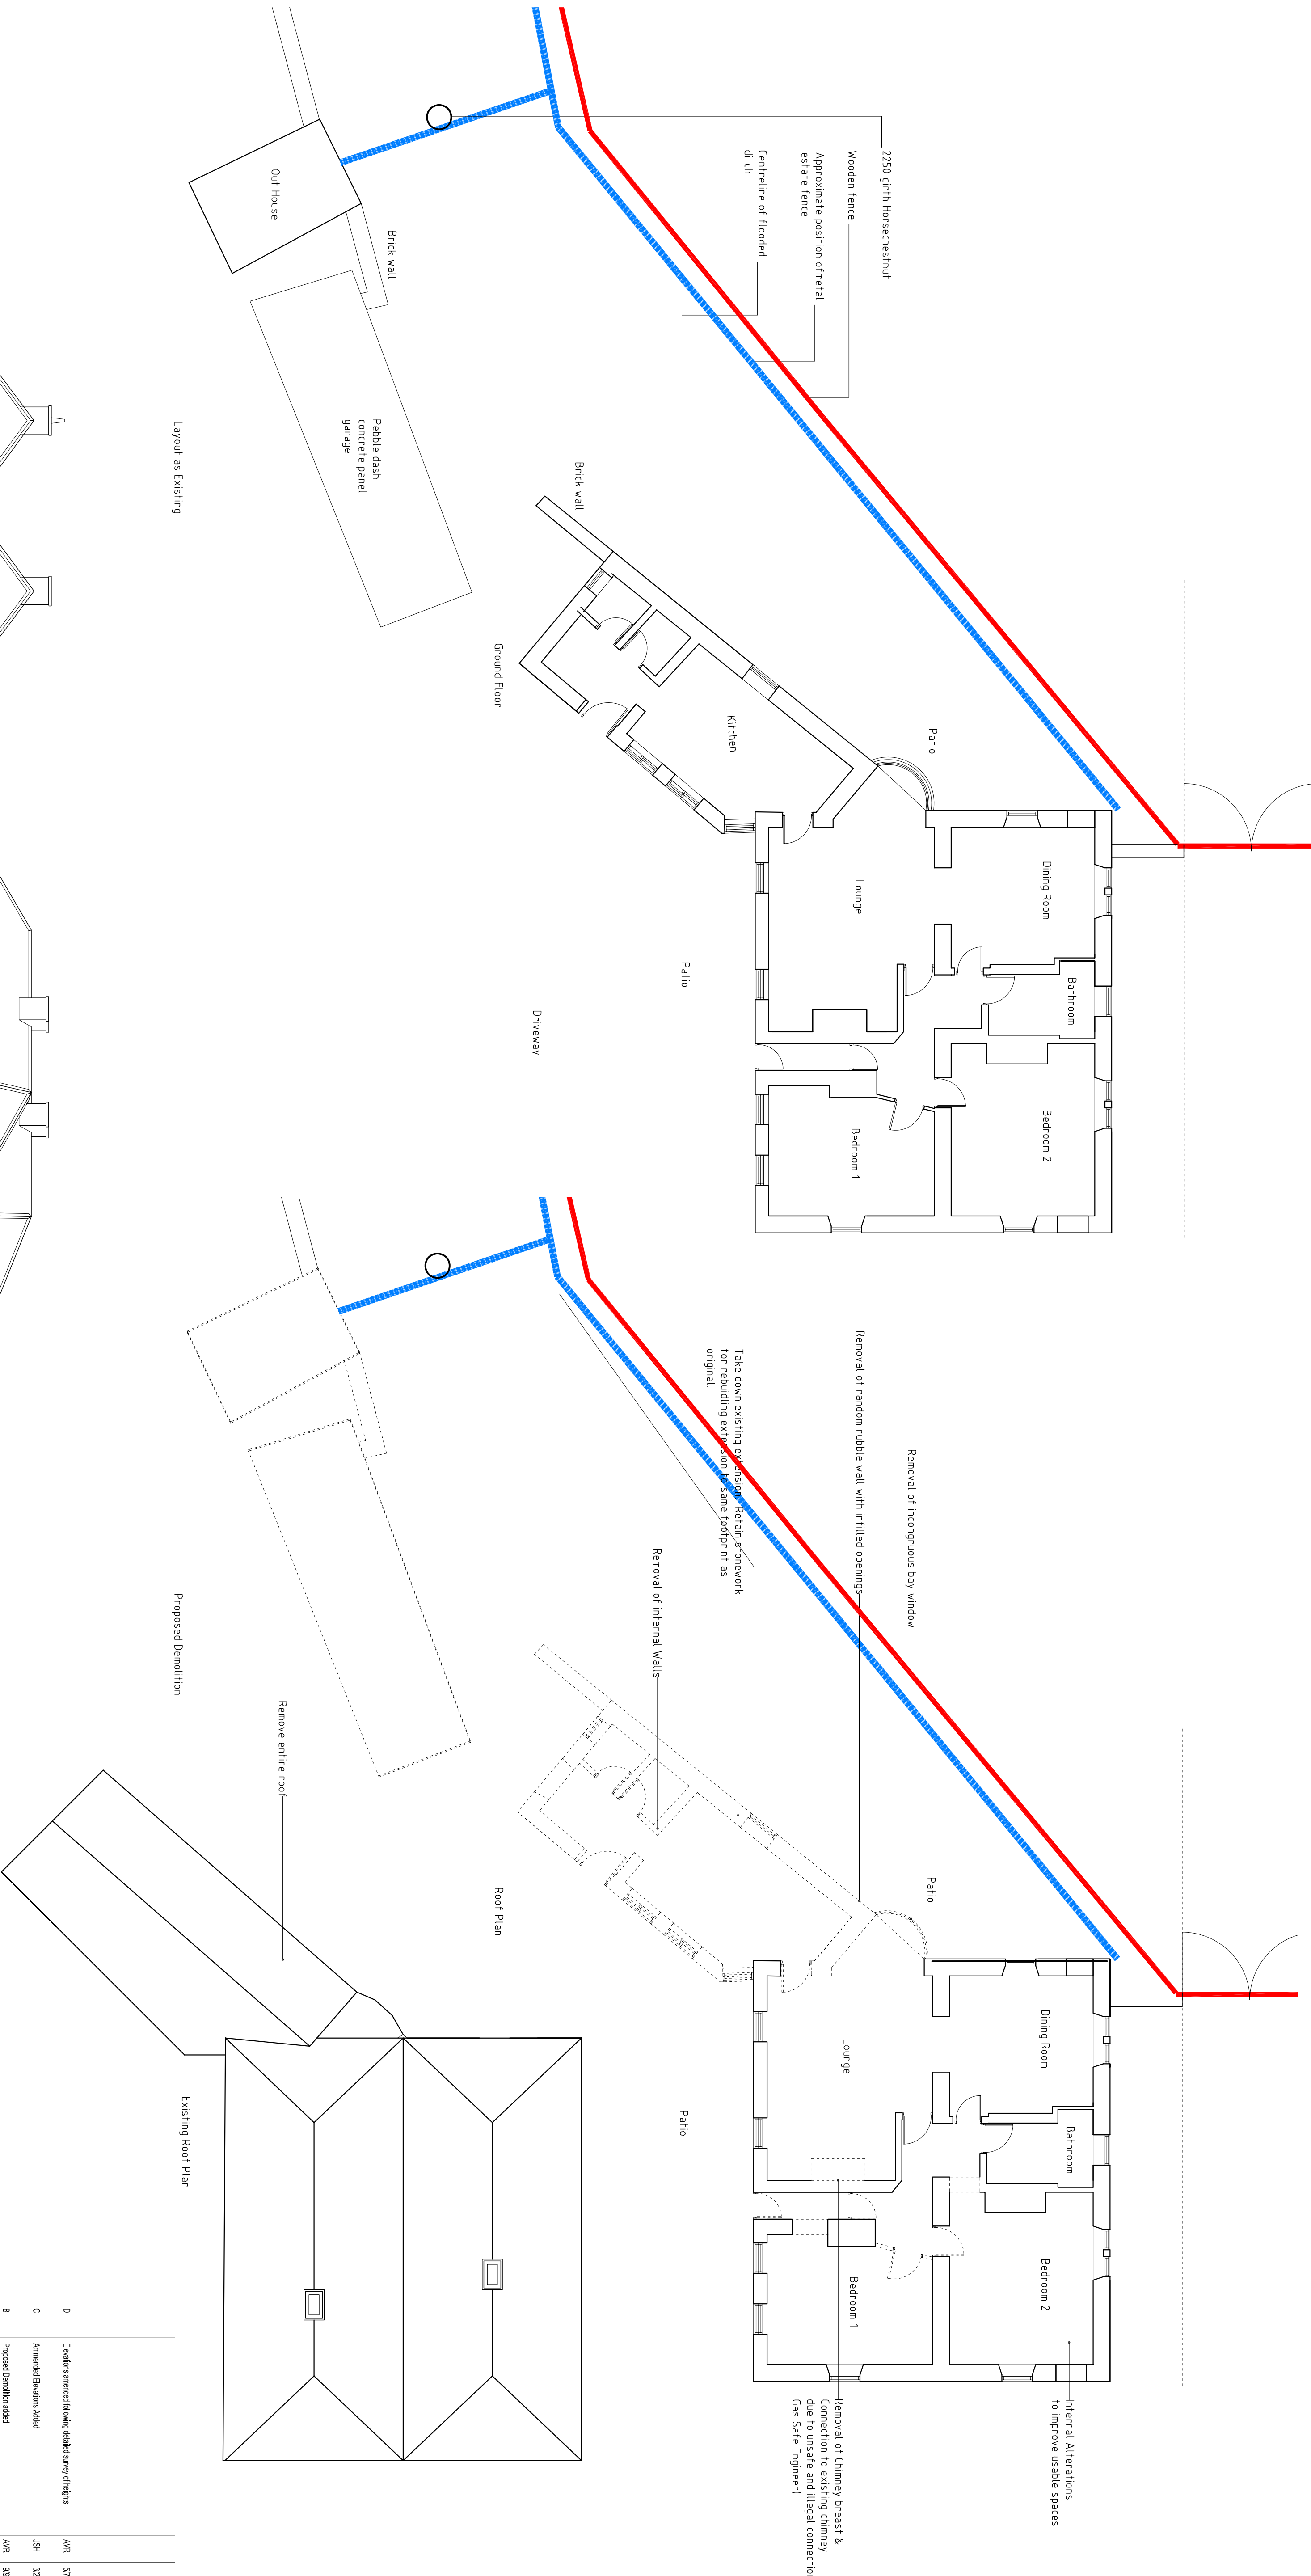

Richard Campbell

Queen Anne's Lodge, Worsthough Bridge

Essence Architecture Ltd.

Client

Richard Campbell

Project

Queen Anne's Lodge
Extension, Refurbishment and Repair

Drawings Title

Existing Plans and Elevations

Scale

1:100

Sheet

Planning

Drawn

NJD

Checkd

11/5/13

Project No.

2013-05

Drawing No.

EX01

Revision

D

Head Office

Upper Bagden House
Bagden Lane
St. James Park
Huddersfield
HD3 3LD

Tel

01484 853000

Fax

01484 853011

Email

info@essencearchitecture.com

Web Site

www.essencearchitecture.com

HD3 3LD

ALD DRAWINGS TO BE CHECKED ON SITE. DRAWINGS MUST NOT BE SOLD, HAVE FINISHED DIMENSIONS, THE DRAWING IS THE PROPERTY OF ESSENCE ARCHITECTURE LTD. AND MAY NOT BE COPIED, USED, REPRODUCED OR SPECIFIED WITHOUT WRITTEN CONSENT.