



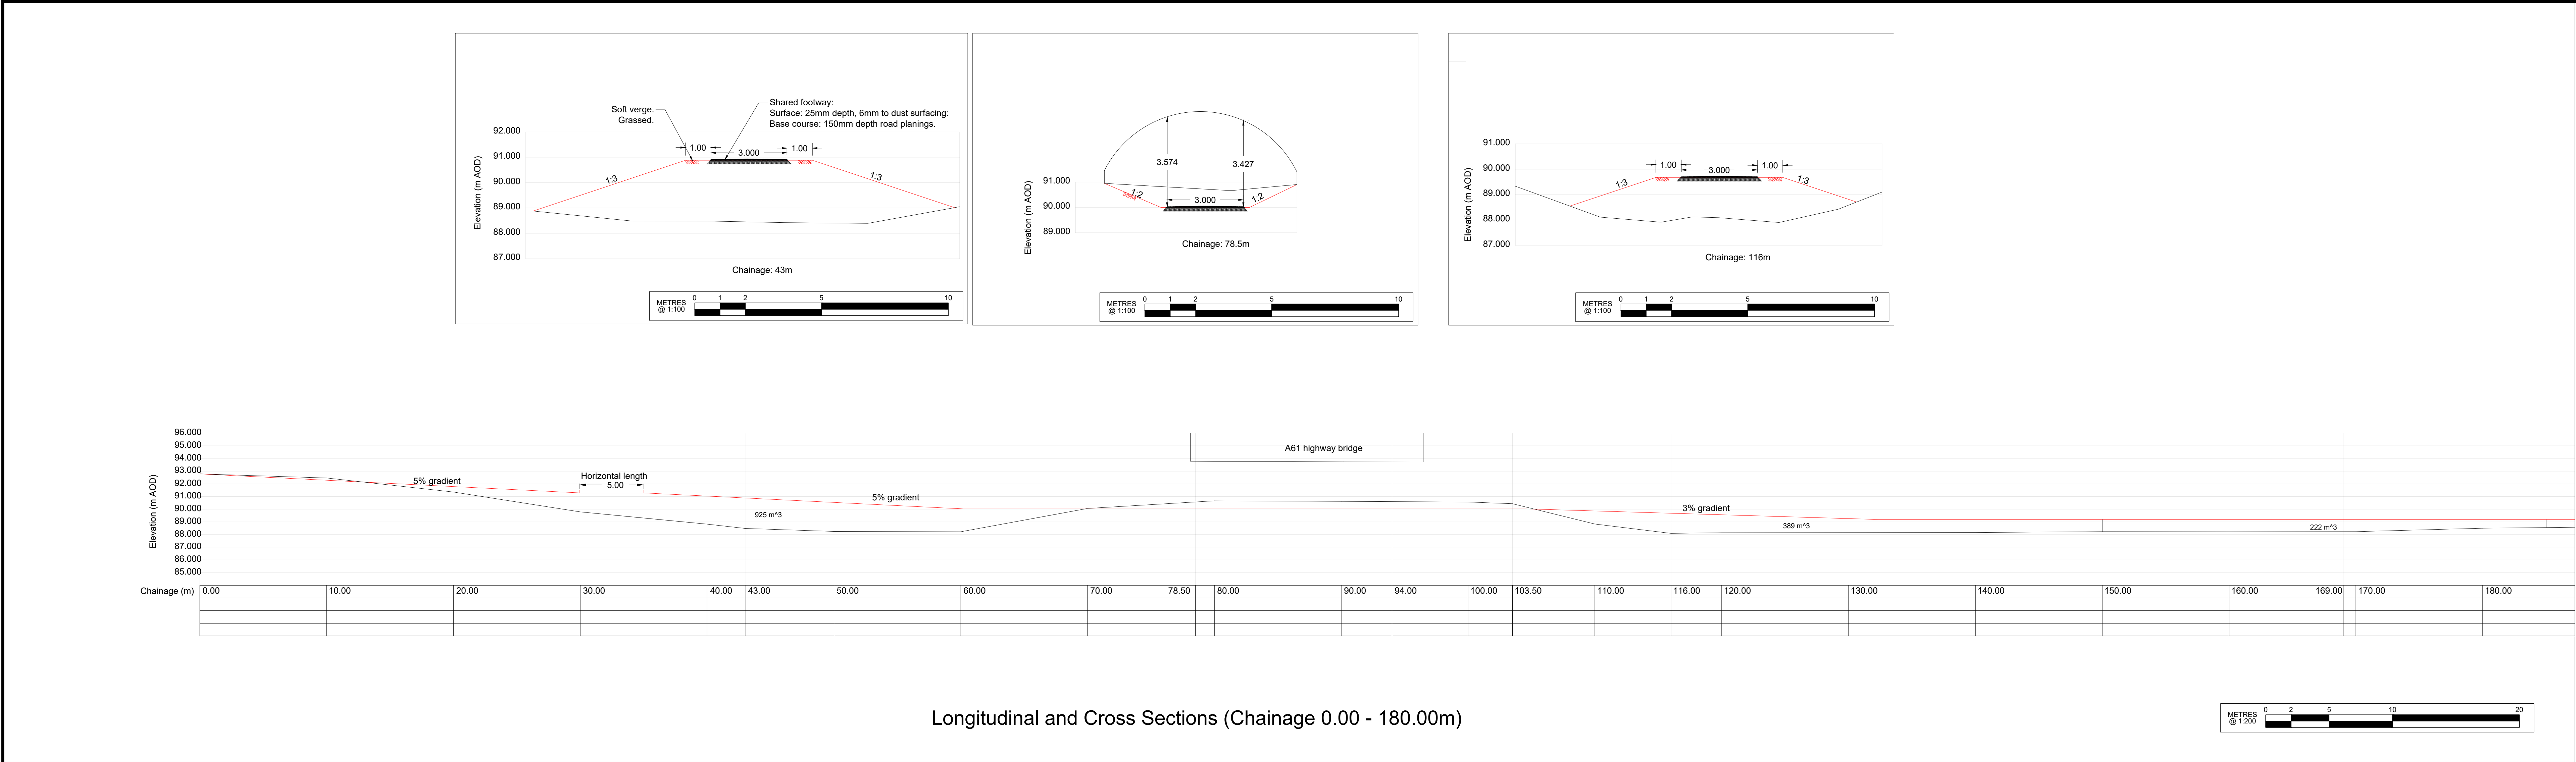

Longitudinal and Cross Sections (Chainage 0.00 - 180.00m)

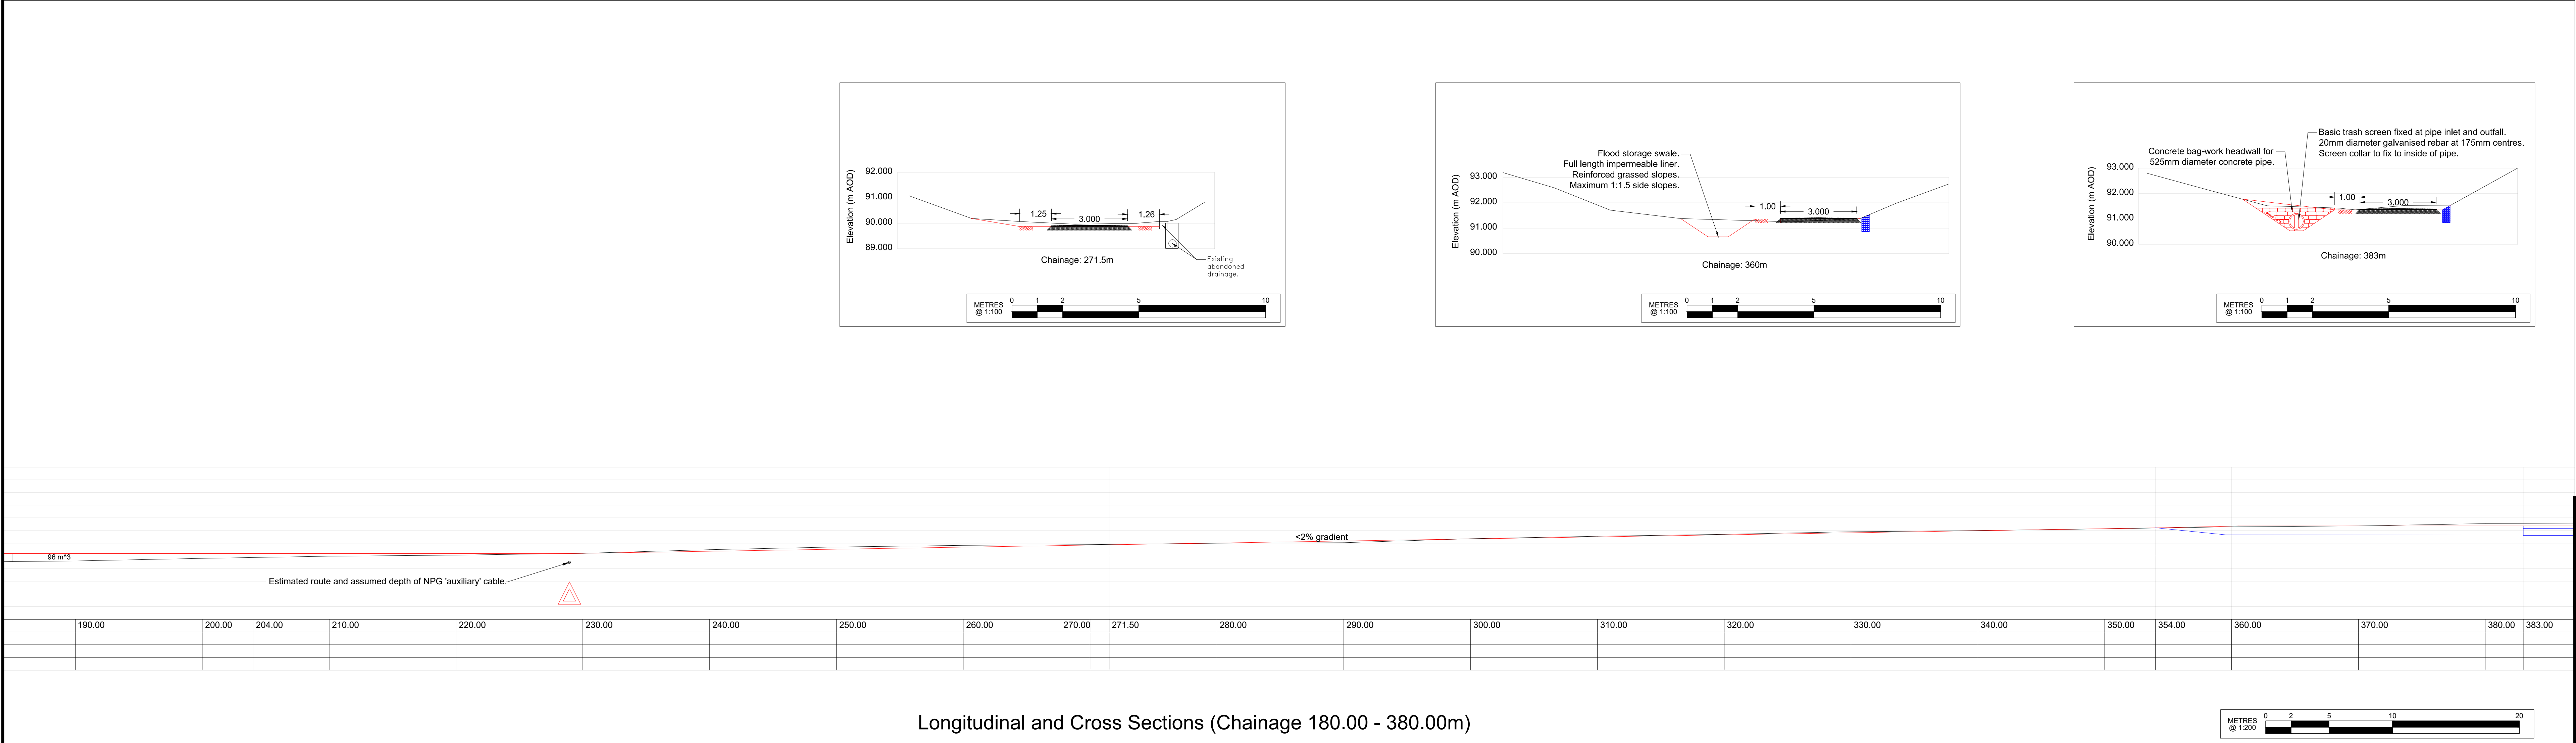

Longitudinal and Cross Sections (Chainage 180.00 - 380.00m)



Plan (Chainage 0.00 - 470.00m)

GENERAL NOTES  
1 THIS DRAWING IS TO BE READ IN CONJUNCTION WITH ALL RELEVANT SPECIFICATIONS, DRAWINGS, DETAILS AND OTHER DESIGN INFORMATION.

LEGENDS:  
LONG SECTIONS:  
Existing ground levels - centreline of proposed shared footpath.  
Proposed ground levels - centreline of shared footpath.  
Proposed flood storage swale channel bottom.

CROSS SECTIONS:  
Existing ground levels  
Proposed ground levels  
Proposed strip drain

PLAN:  
Extent of proposed raised embankment.  
Extent of proposed cut.  
Alignment of proposed shared footpath and adjacent verge.  
Extent of proposed storage swale.  
Proposed strip drain.

This map is reproduced from Ordnance Survey material with the permission of Ordnance Survey on behalf of the Controller of Her Majesty's Stationary Office © Crown copyright. Unauthorised reproduction infringes Crown copyright and may lead to prosecution or civil proceedings. 100022264 (2009).

| Rev. | By  | Amendments                                                | Date     |
|------|-----|-----------------------------------------------------------|----------|
| P2   | NGF | Additional annotation: Swale detail revised.              | 31/03/22 |
| P1   | NGF | Raised embankment slopes revised to 1:3. For information. | 08/03/22 |



Project  
**A61 TOWN CENTRE TO ROYSTON  
ACTIVE TRAVEL SCHEME**

Drawing title  
**A61/BAR LANE TO LEE LANE  
G.A. SECTIONS (1 OF 4)**

|                            |              |               |                  |
|----------------------------|--------------|---------------|------------------|
| Scale<br>As stated (at A0) | Drawn<br>NGF | Checked<br>WA | Date<br>31/03/22 |
|----------------------------|--------------|---------------|------------------|

|                                                  |                  |
|--------------------------------------------------|------------------|
| Drawing No.<br><b>ATS-BAR LN-LEE LN-014 - P2</b> | Revision<br>FILE |
|--------------------------------------------------|------------------|

Kathy McArdle Service Director Place Directorate  
Regeneration & Culture (Business Unit 4)  
P.O. Box 609, Barnsley.  
S70 9FH  
Tel. (01226) 770770 Fax. (01226) 772222