
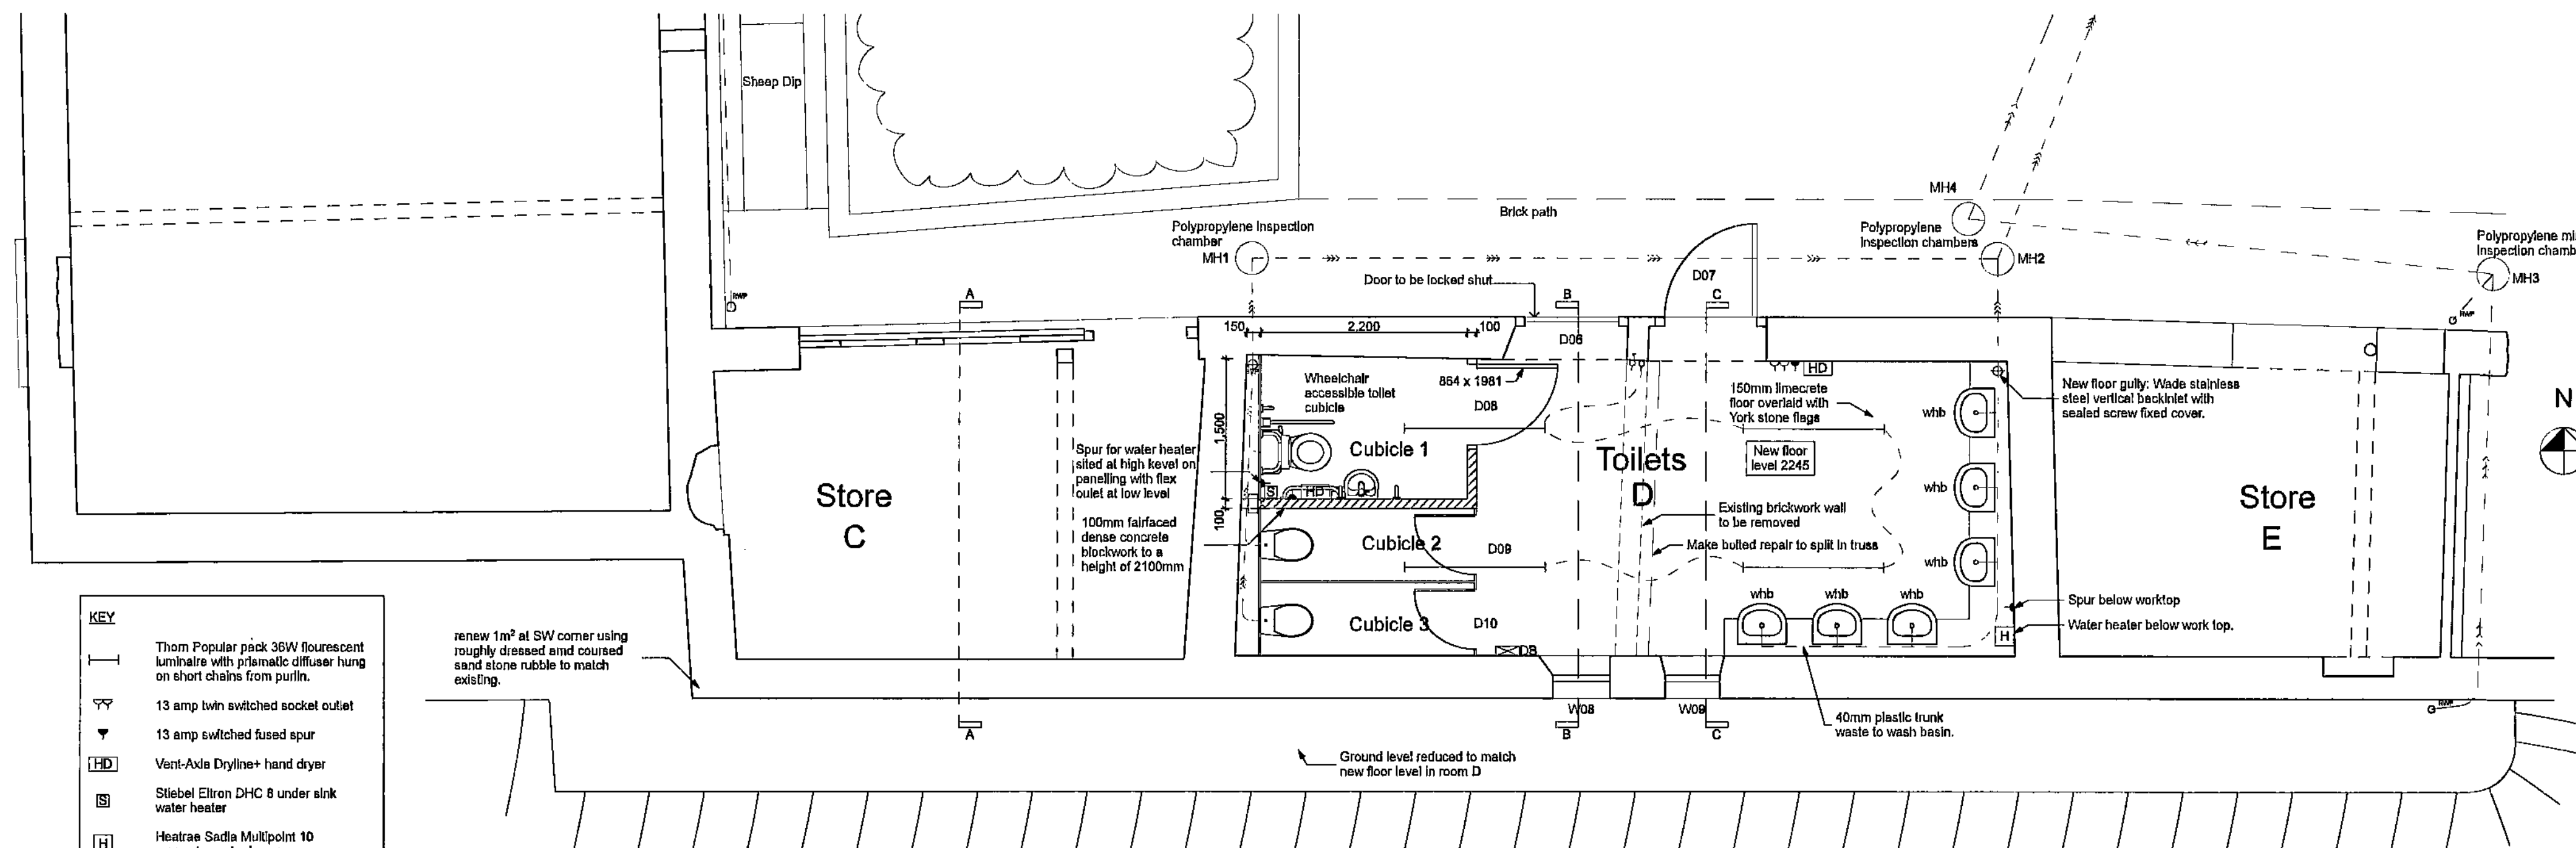
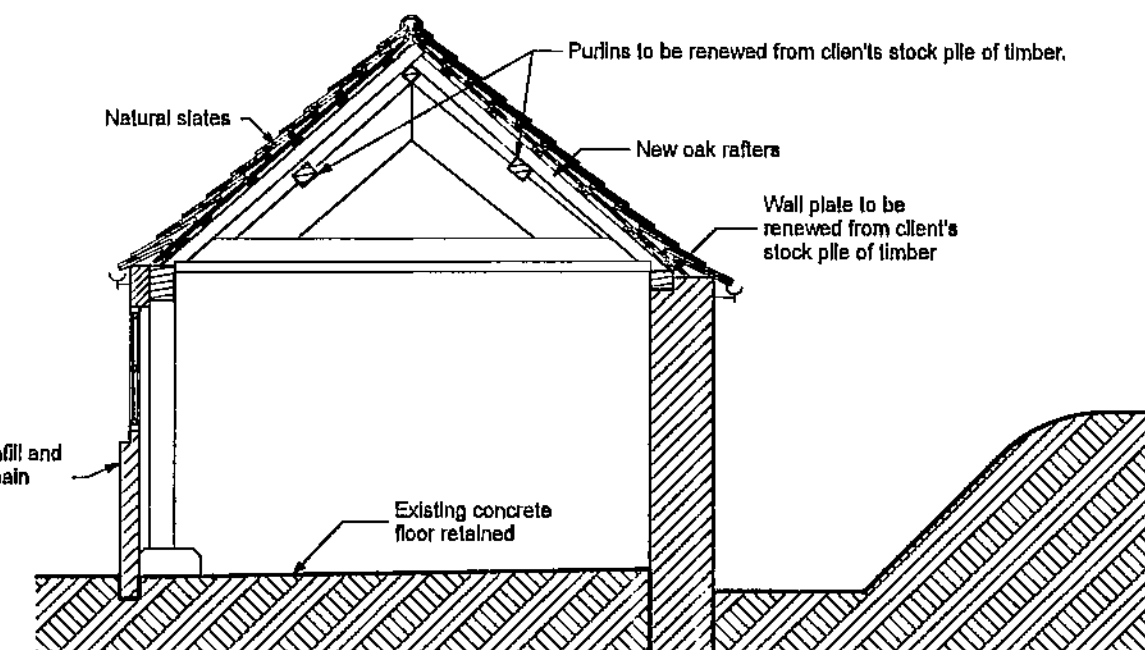
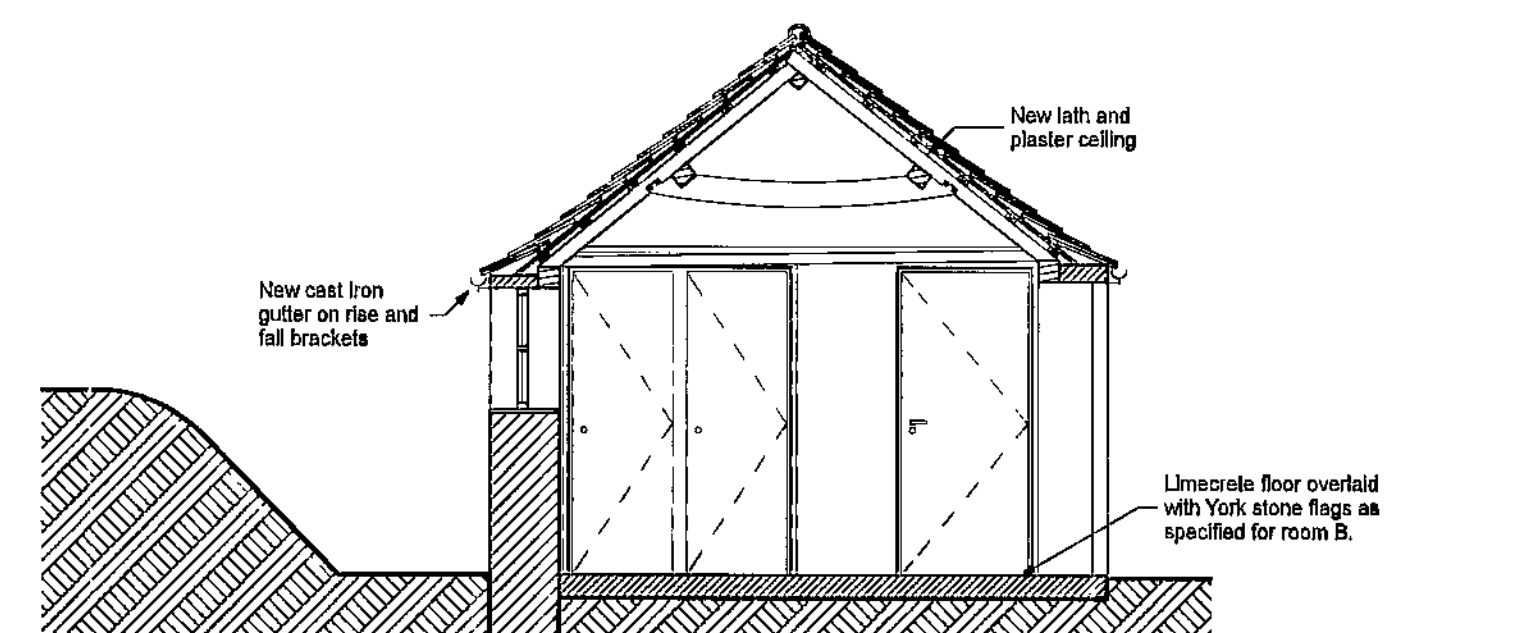
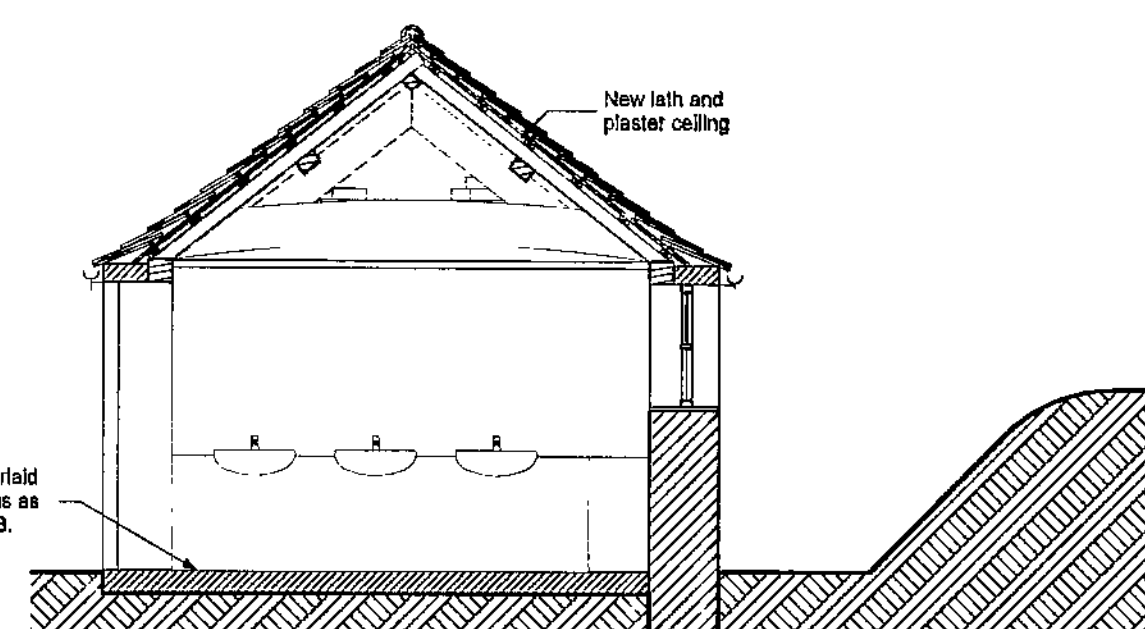
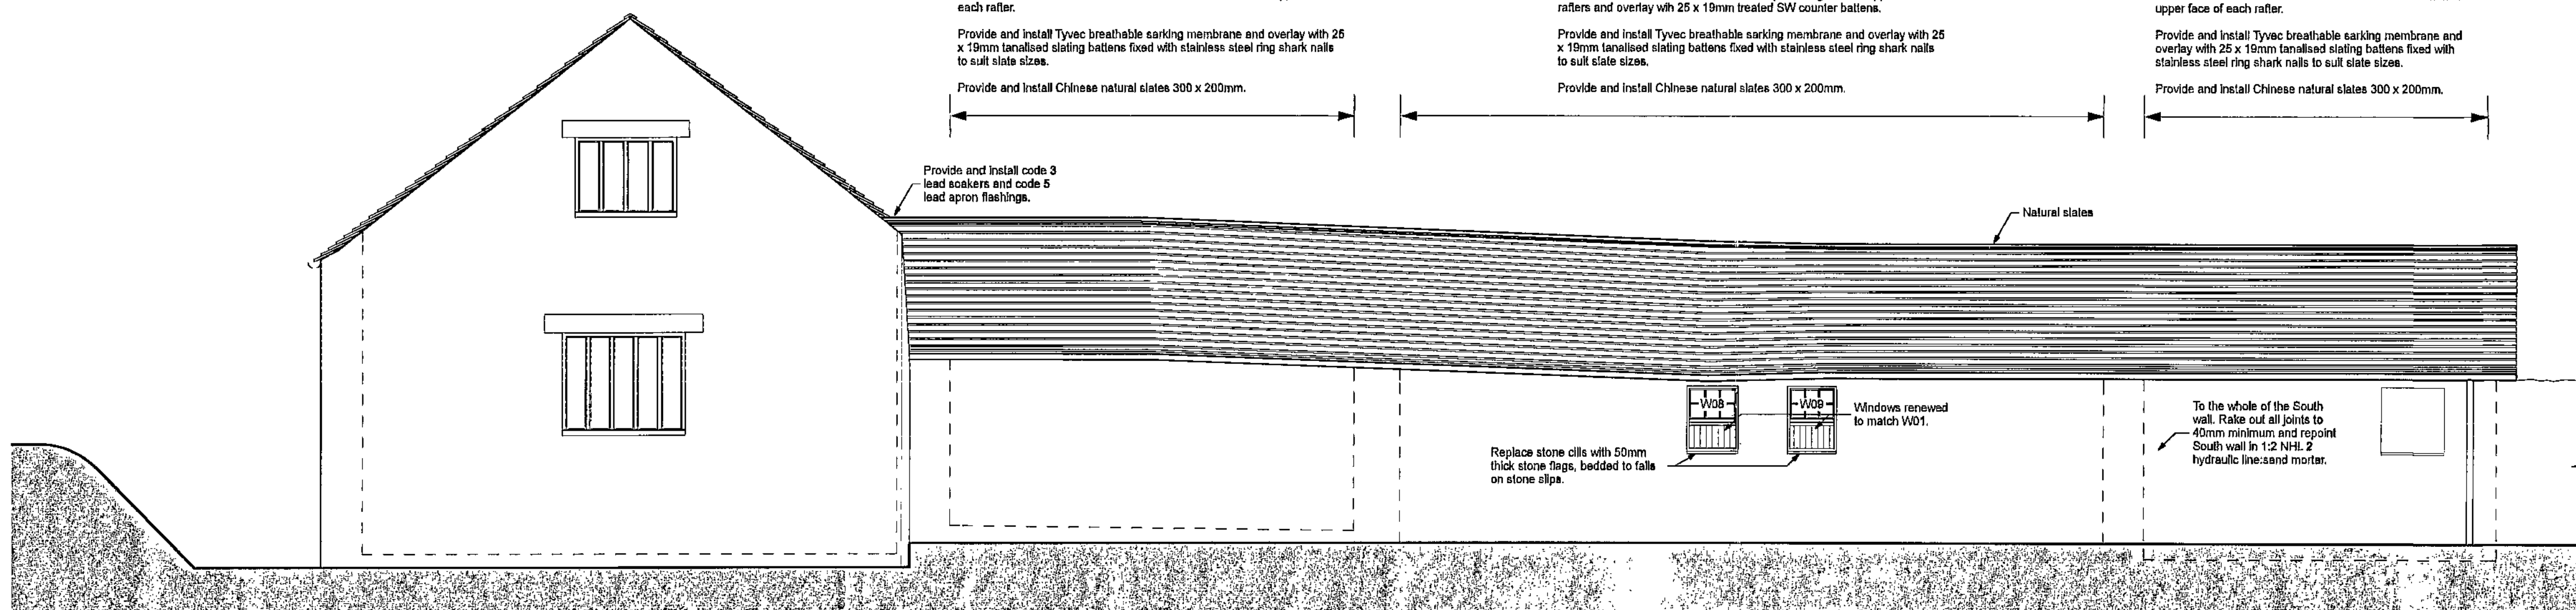
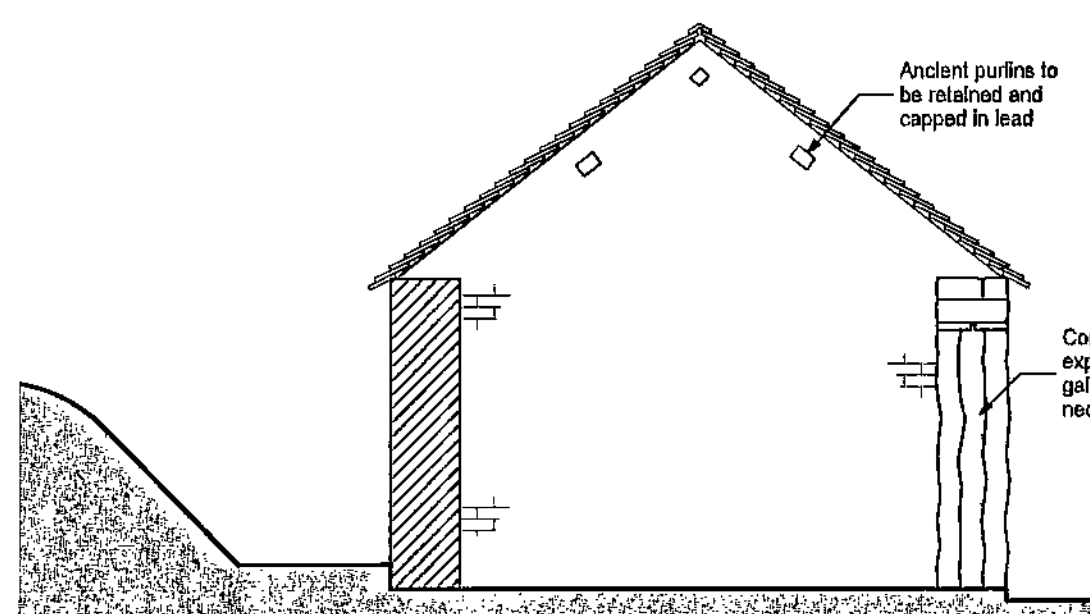
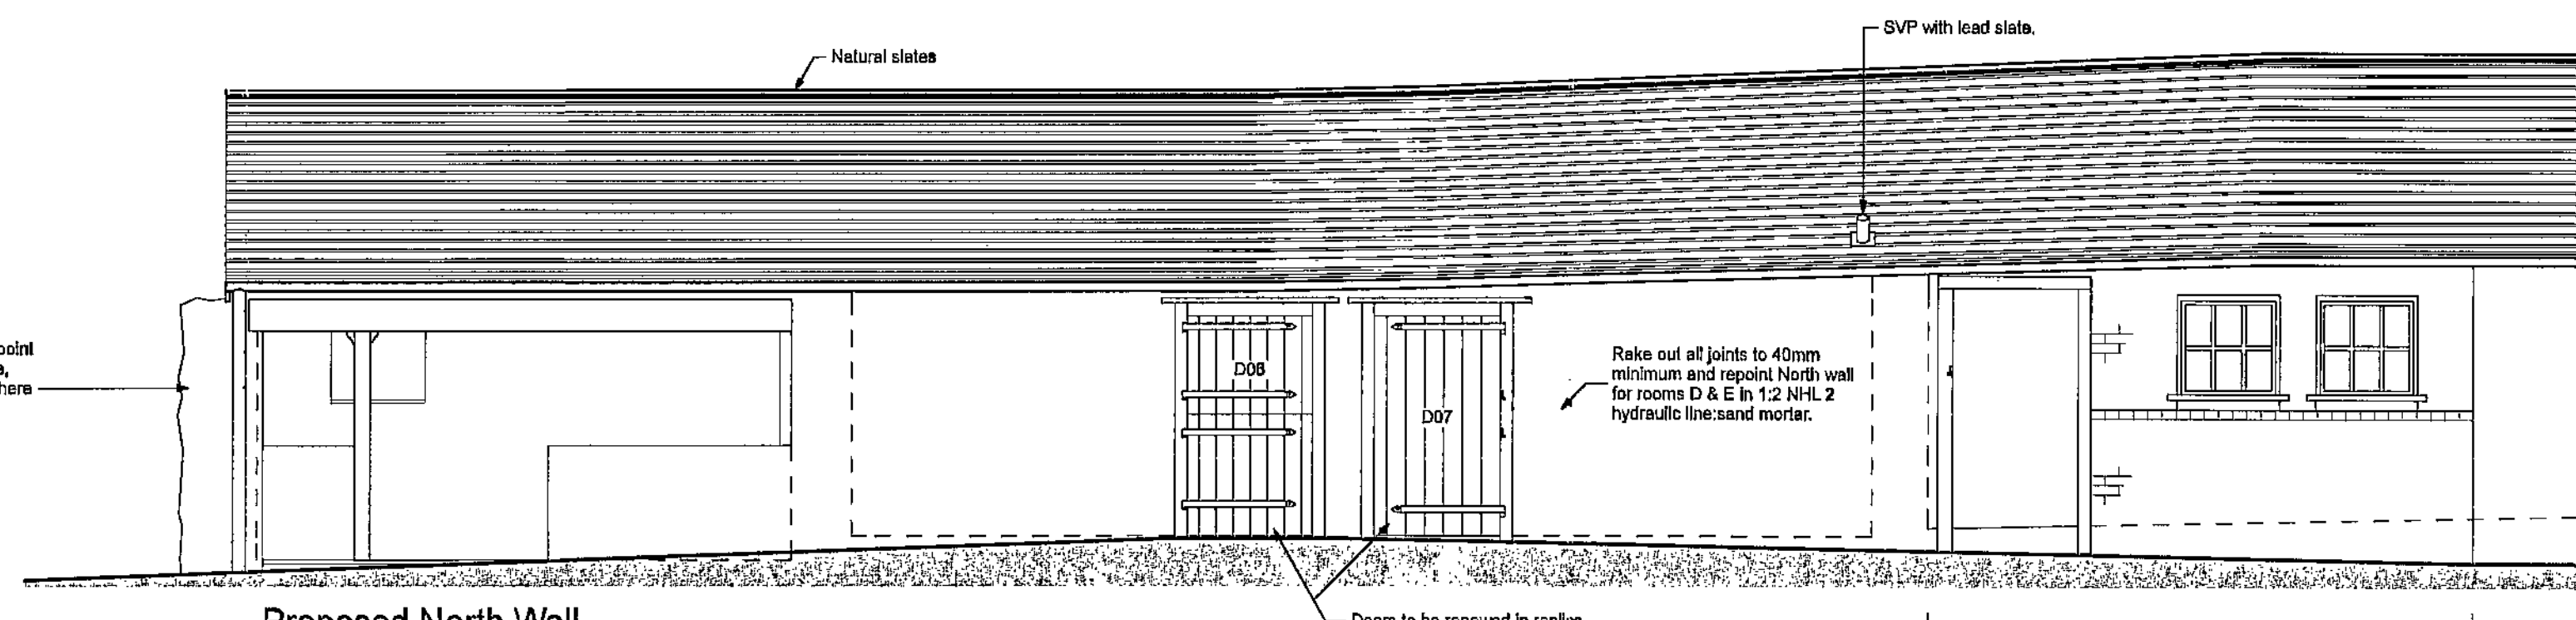


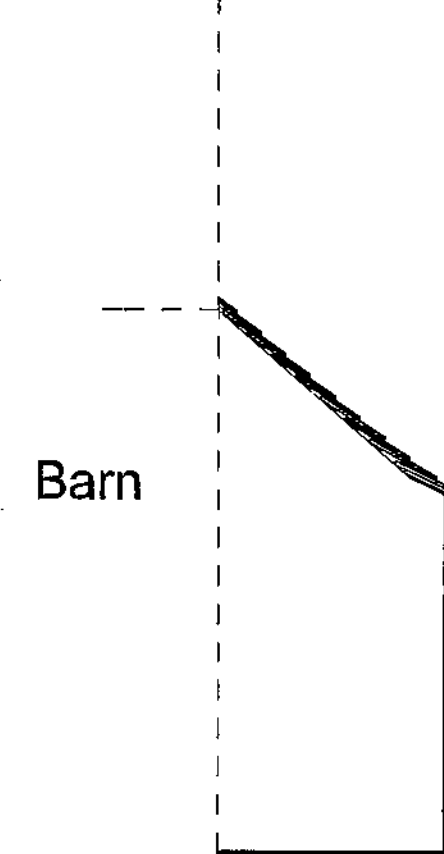

94 The Mount York, YO24 1AR  
Tel: 01904 623034 Fax: 01904 634889  
Email: post@pply.co.uk

**pply**  
POTTS PARRY  
IVES + YOUNG  
Chartered Architects


**NEW HALL BARN  
RENOVATION  
PROPOSED WORKING DRAWINGS**

SCALE 1:50  
DATE 20/05/10  
DRAWN MS

REV

2533/205

All Drawings Copyright of PPRY Limited

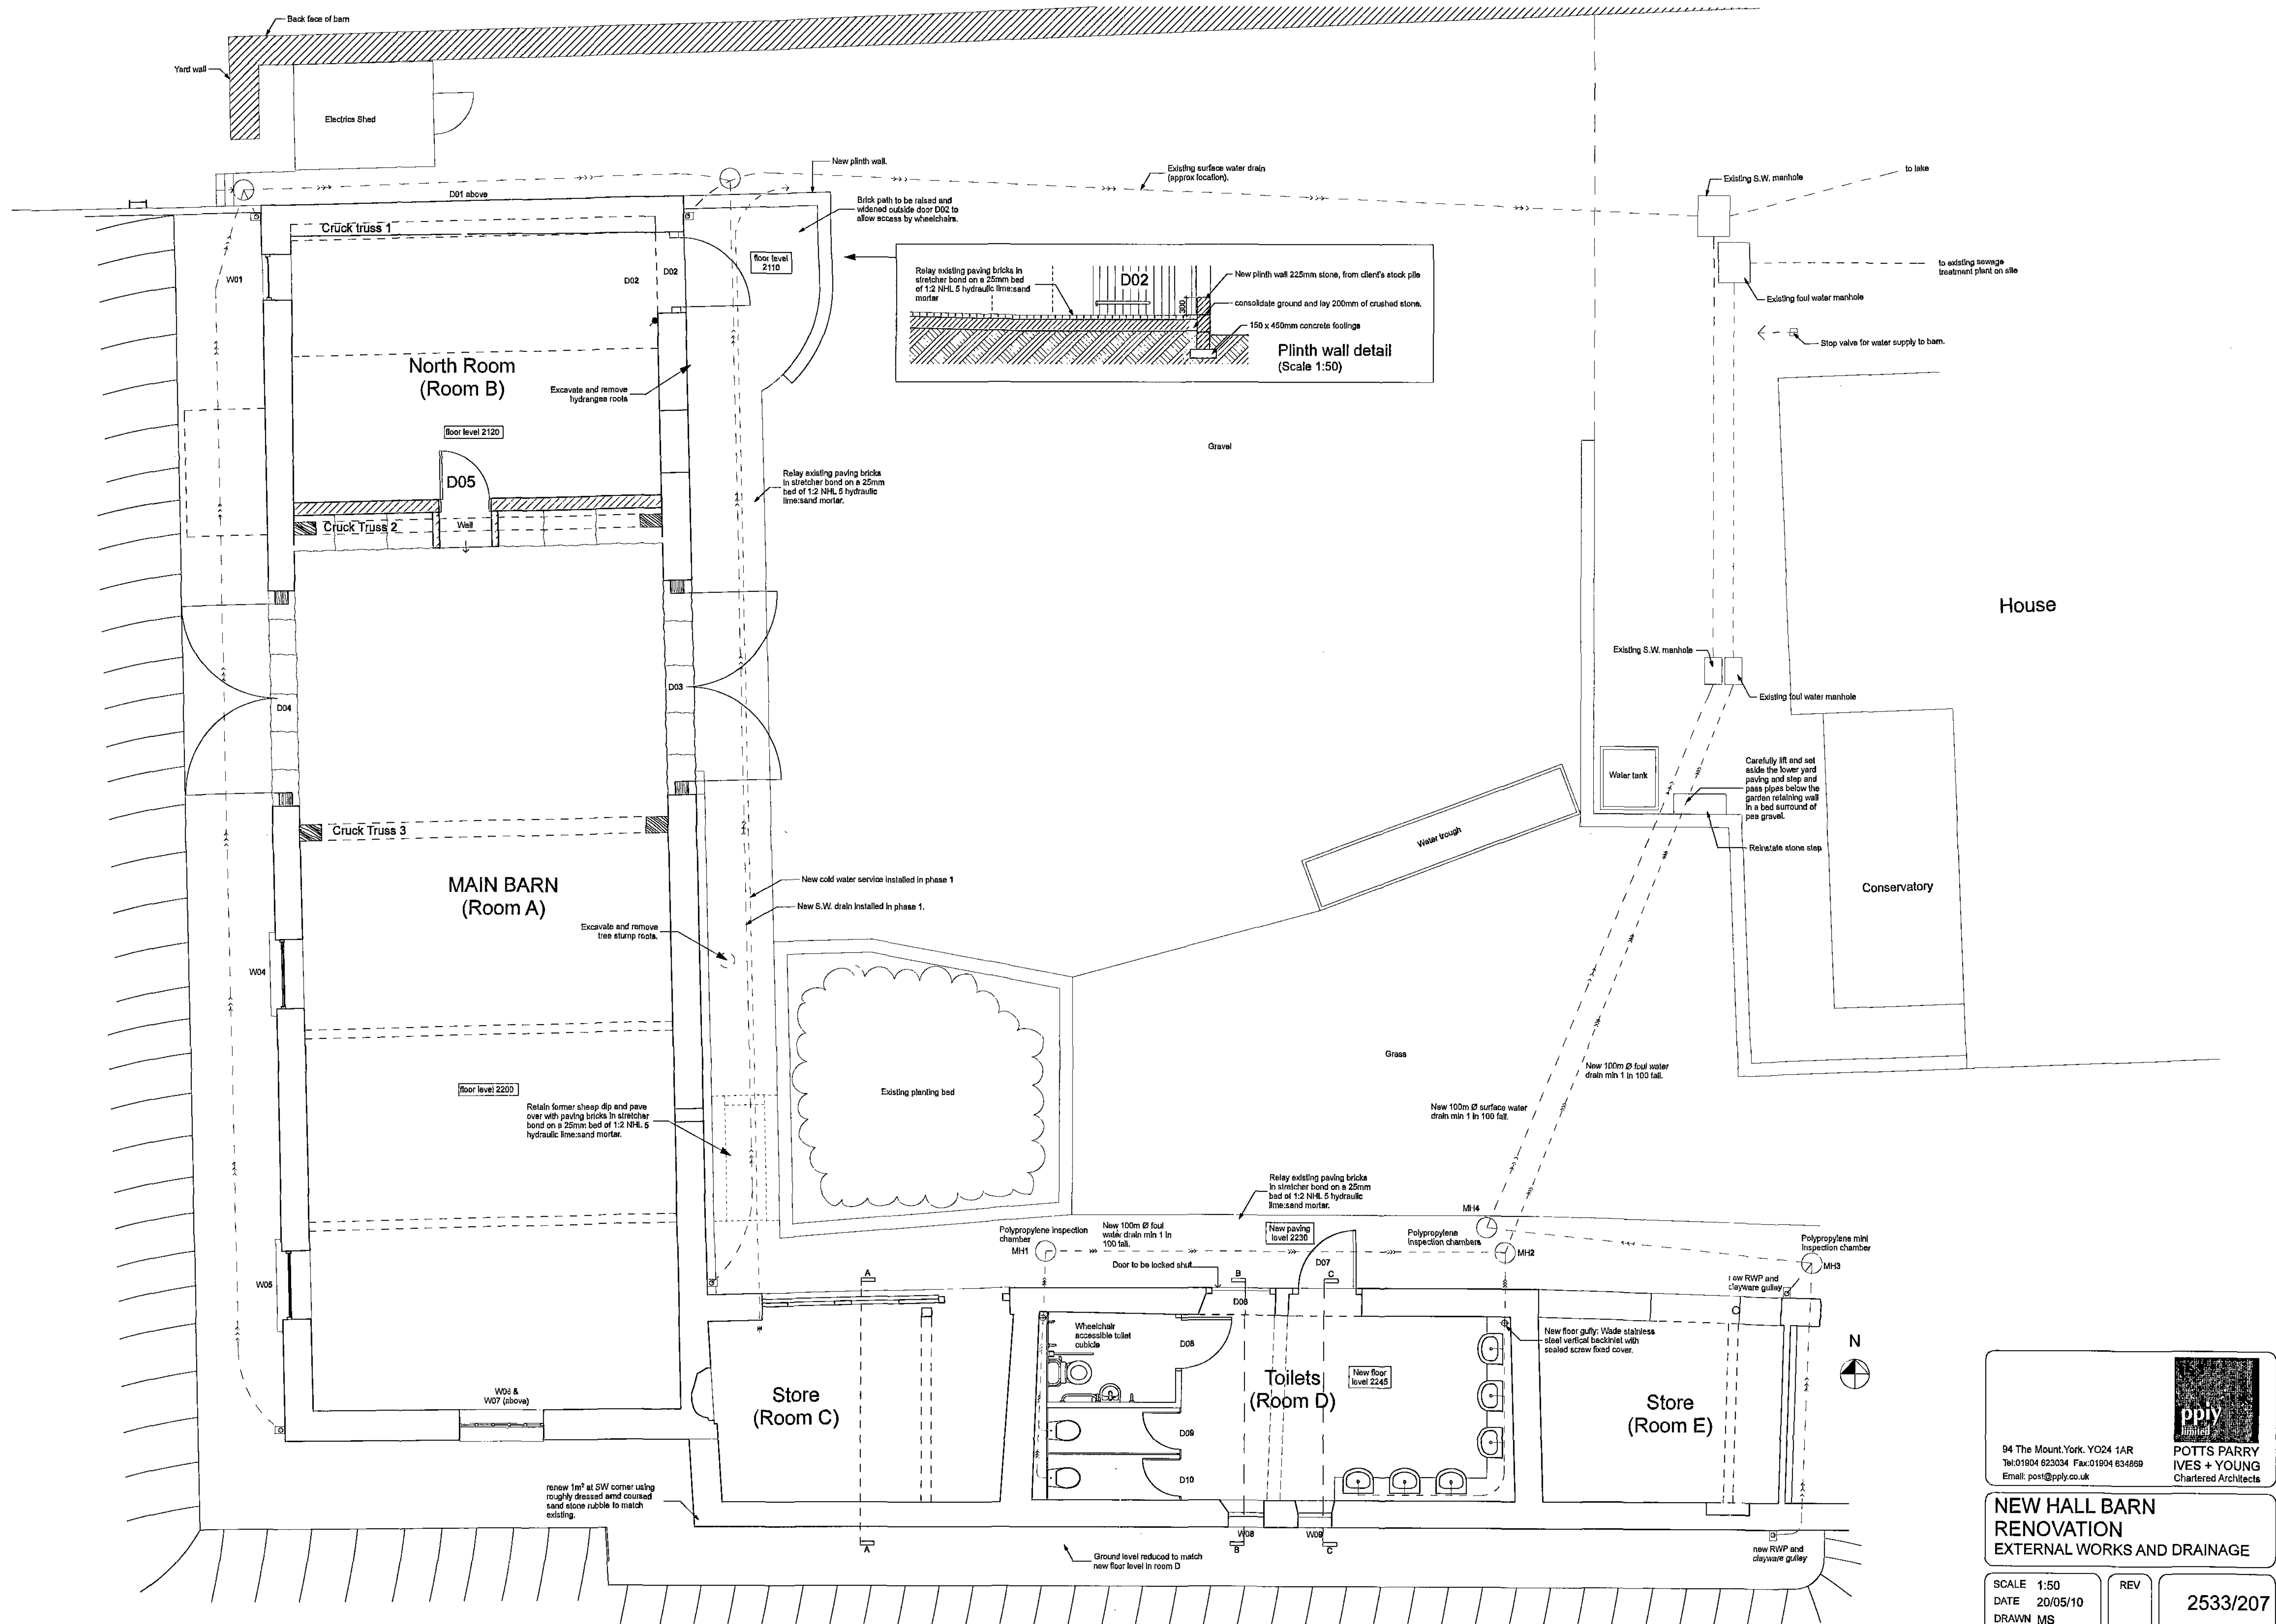

94 The Mount, York, YO24 1AR  
 Tel: 01904 623034 Fax: 01904 634869  
 Email: post@pply.co.uk

**pply**  
**POTTS PARRY**  
**IVES + YOUNG**  
 Chartered Architects

**NEW HALL BARN RENOVATION**  
**EXTERNAL WORKS AND DRAINAGE**

SCALE 1:50  
 DATE 20/05/10  
 DRAWN MS

REV

**2533/207**  
All Drawings Copyright of PPLY Limited