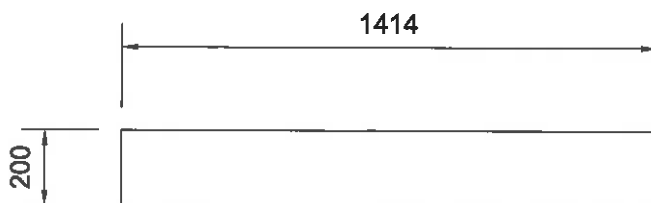
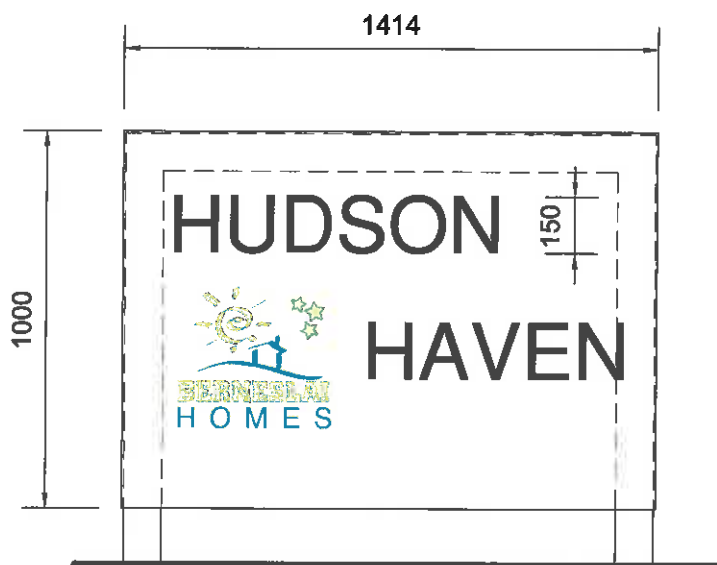
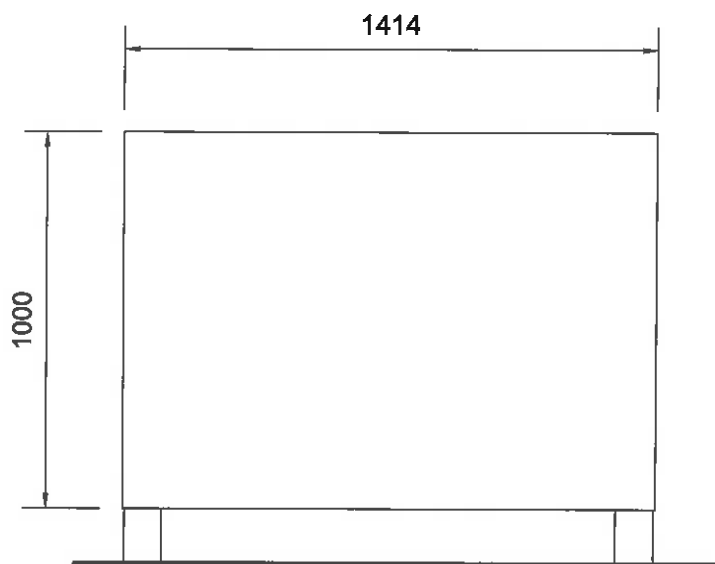


REFER TO NPS CONDITIONS OF USE AND COPY WRITE RESTRICTIONS ASSOCIATED WITH THIS DRAWING

**PLAN****FRONT ELEVATION****REAR ELEVATION**

Totem signage to be contractor design. Sign to be made from 2No. aluminium sheet with folded sides to form front and back of sign. Lettering to be made from flat cut polyester powder coated aluminium letters welded to face of sign. Logo to be digitally printed to aluminium in colours indicated. Sign to be illuminated externally from floor mounted up lighter.

TITLE Signage Details	PROJECT Hudson Haven New Entrance			 NPS Bamsley Ltd Gateway Plaza, Sackville St, Barnsley, South Yorkshire, S70 2RD, Tel: 01226 774605; Email: bamsley@nps.co.uk web: www.nps.co.uk	DRAWING NUMBER NPS-DR -A-(00)-080		REV CODE P 1
CLIENT Berneslai Homes	SCALES 1:20	DISCIPLINE ARCH	PROJECT NUMBER 16-1-1013		STATUS CODE S2	PURPOSE OF ISSUE PLANNING APPROVAL	DRAWN LS