



Existing Elevations



Side (South)

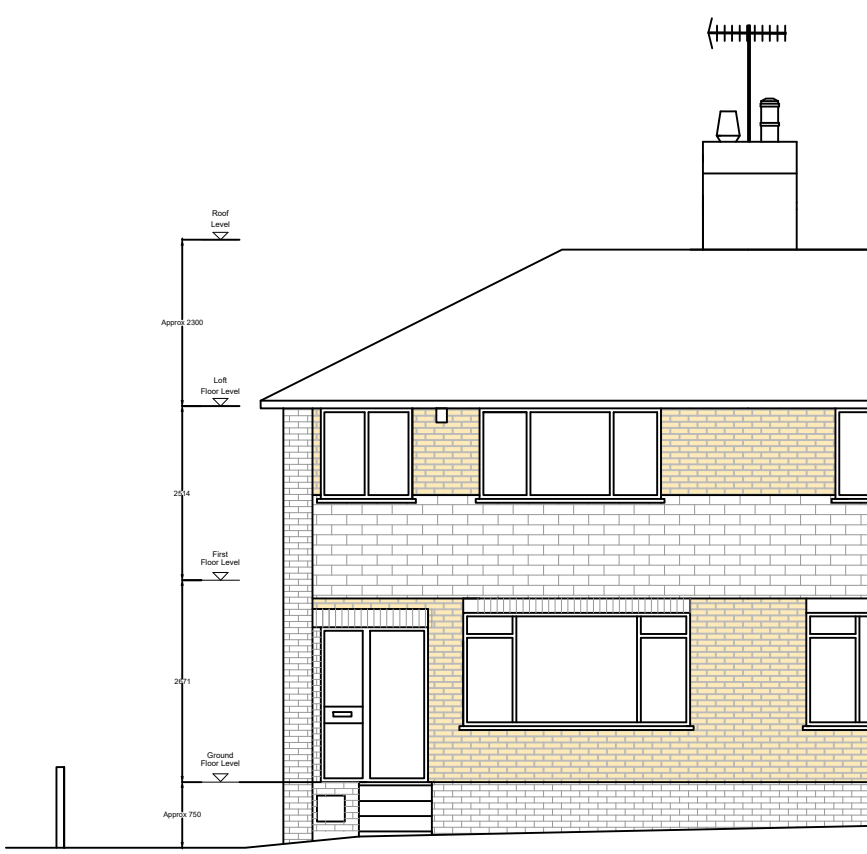


Front (East)

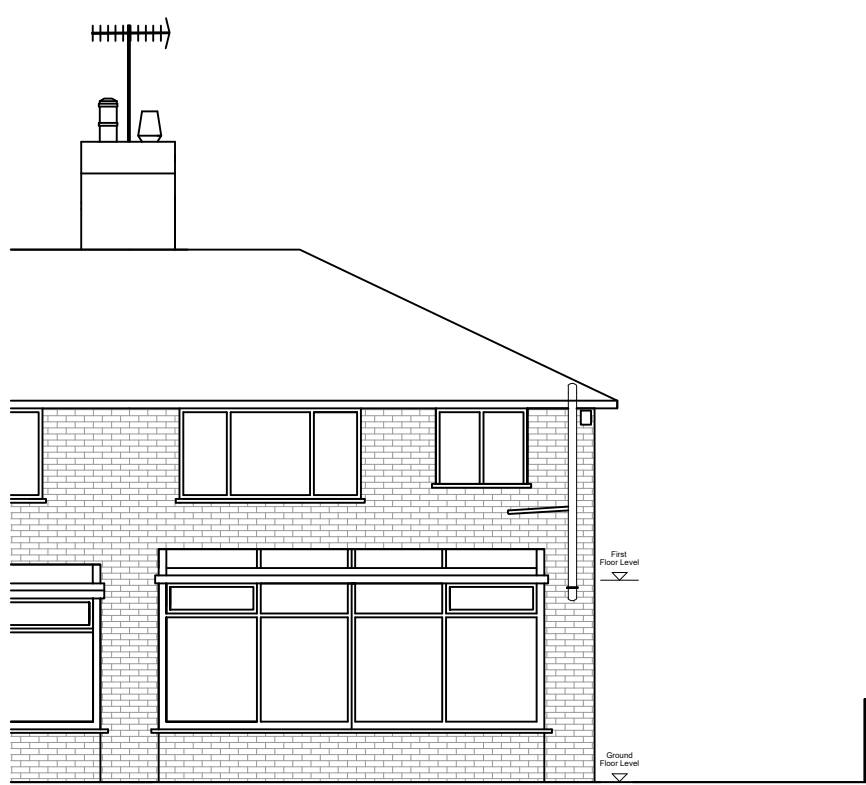


Back (West)

Proposed Elevations

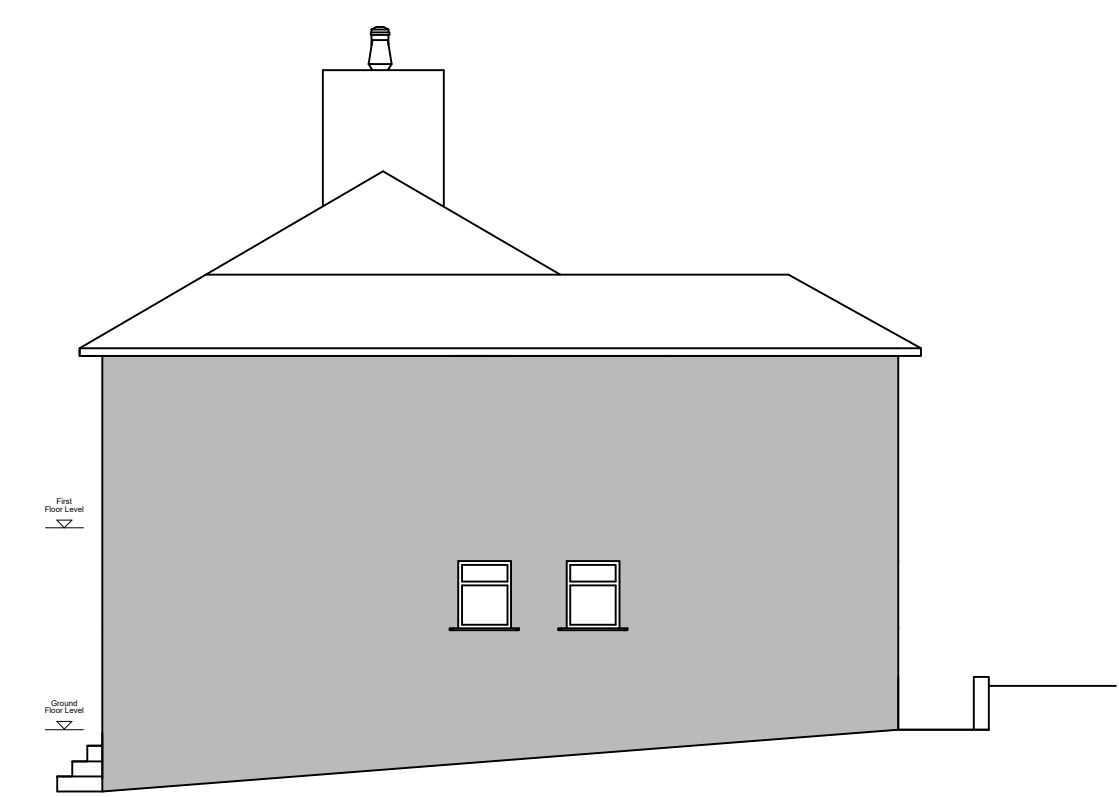

Side (South)

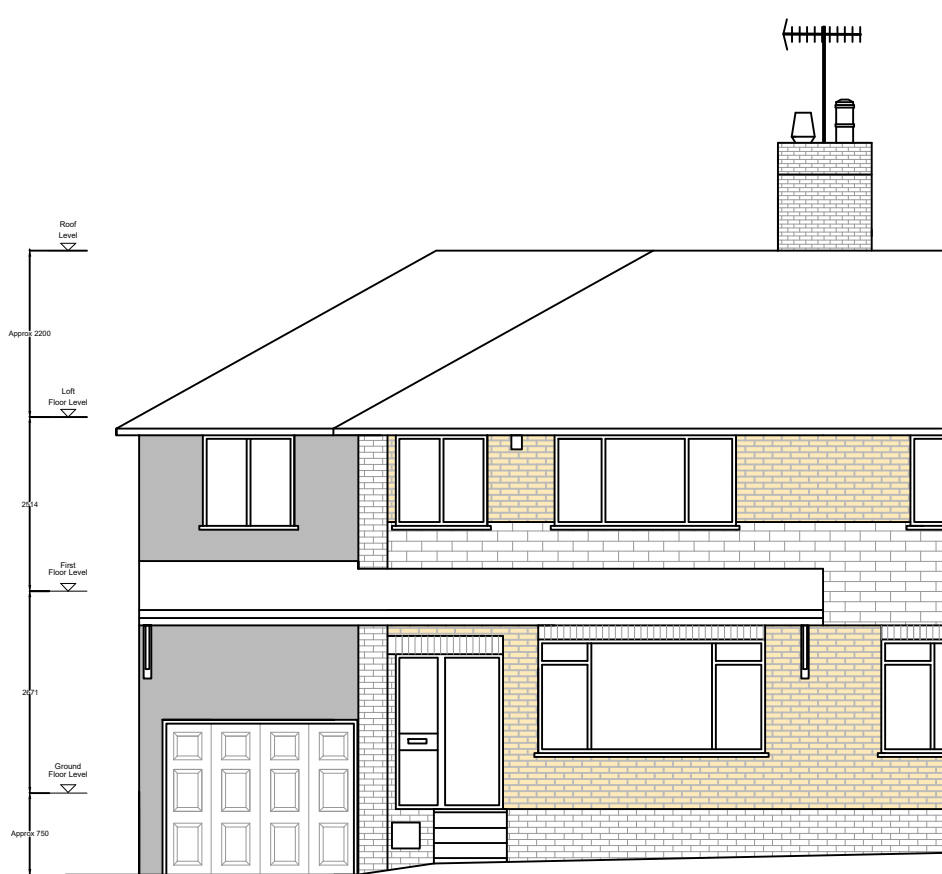

Front (East)




Back (West)

Disclaimer

This drawing is copyright and shall not be reproduced nor used for any other purpose nor used for any other purpose without the written permission of Emerald Design. It is the contractors responsibility to ensure all compliance with building regulations. Do not scale from this drawing. It is the contractors responsibility to check and verify all dimensions on site.

KEY

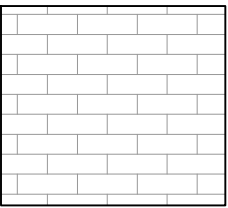


Red Brick



Yellow brick



Ivory render

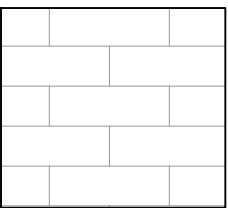

Multi colour stone

0	29/03/21	Initial draft
Rev	Date	Revision

11 Field Head Rd, Hoyland,
Barnsley


As Existing/Proposed
Plans

Project	No
FHR	DR-003


Scale (A1)	Status	Revision
1:100	D	0

Emerald Design
1 Blackburn Rd, Rotherham
Sheffield, S61 2DR

Existing Plans

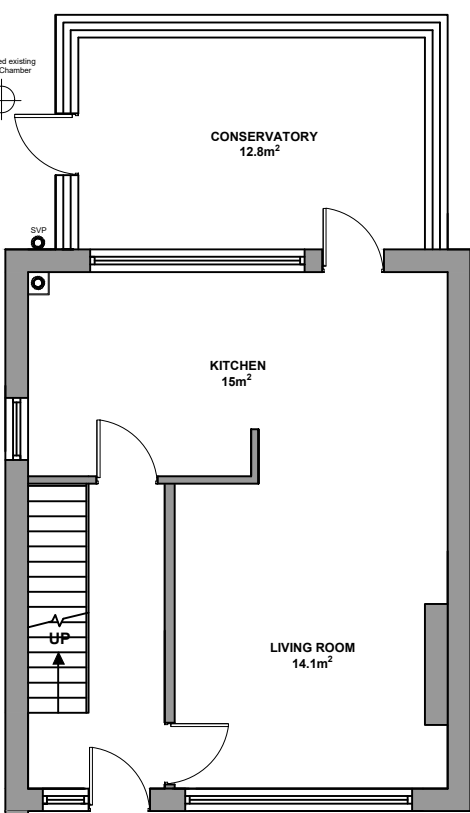


Ground Floor

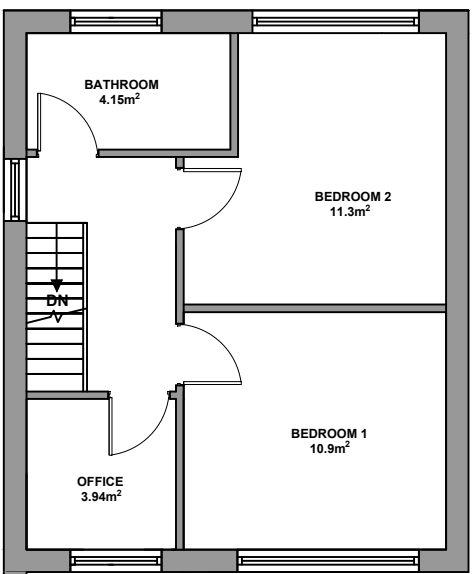


First Floor

Proposed Plans

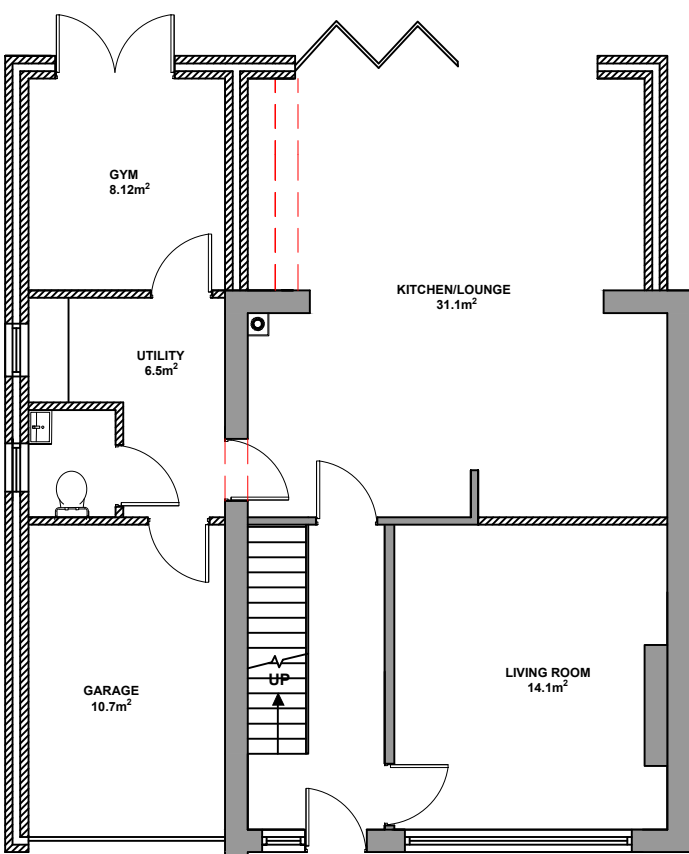

Ground Floor

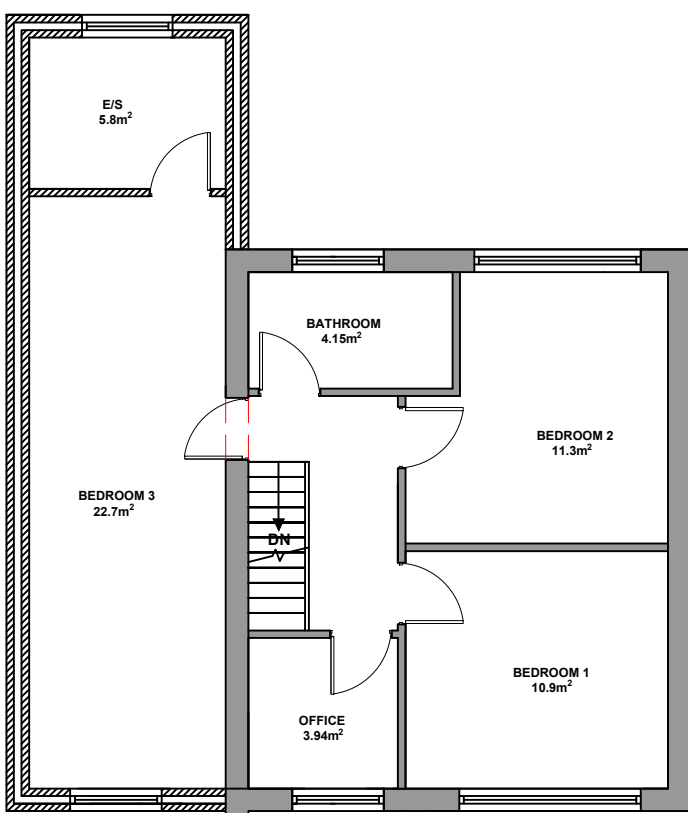

First Floor