

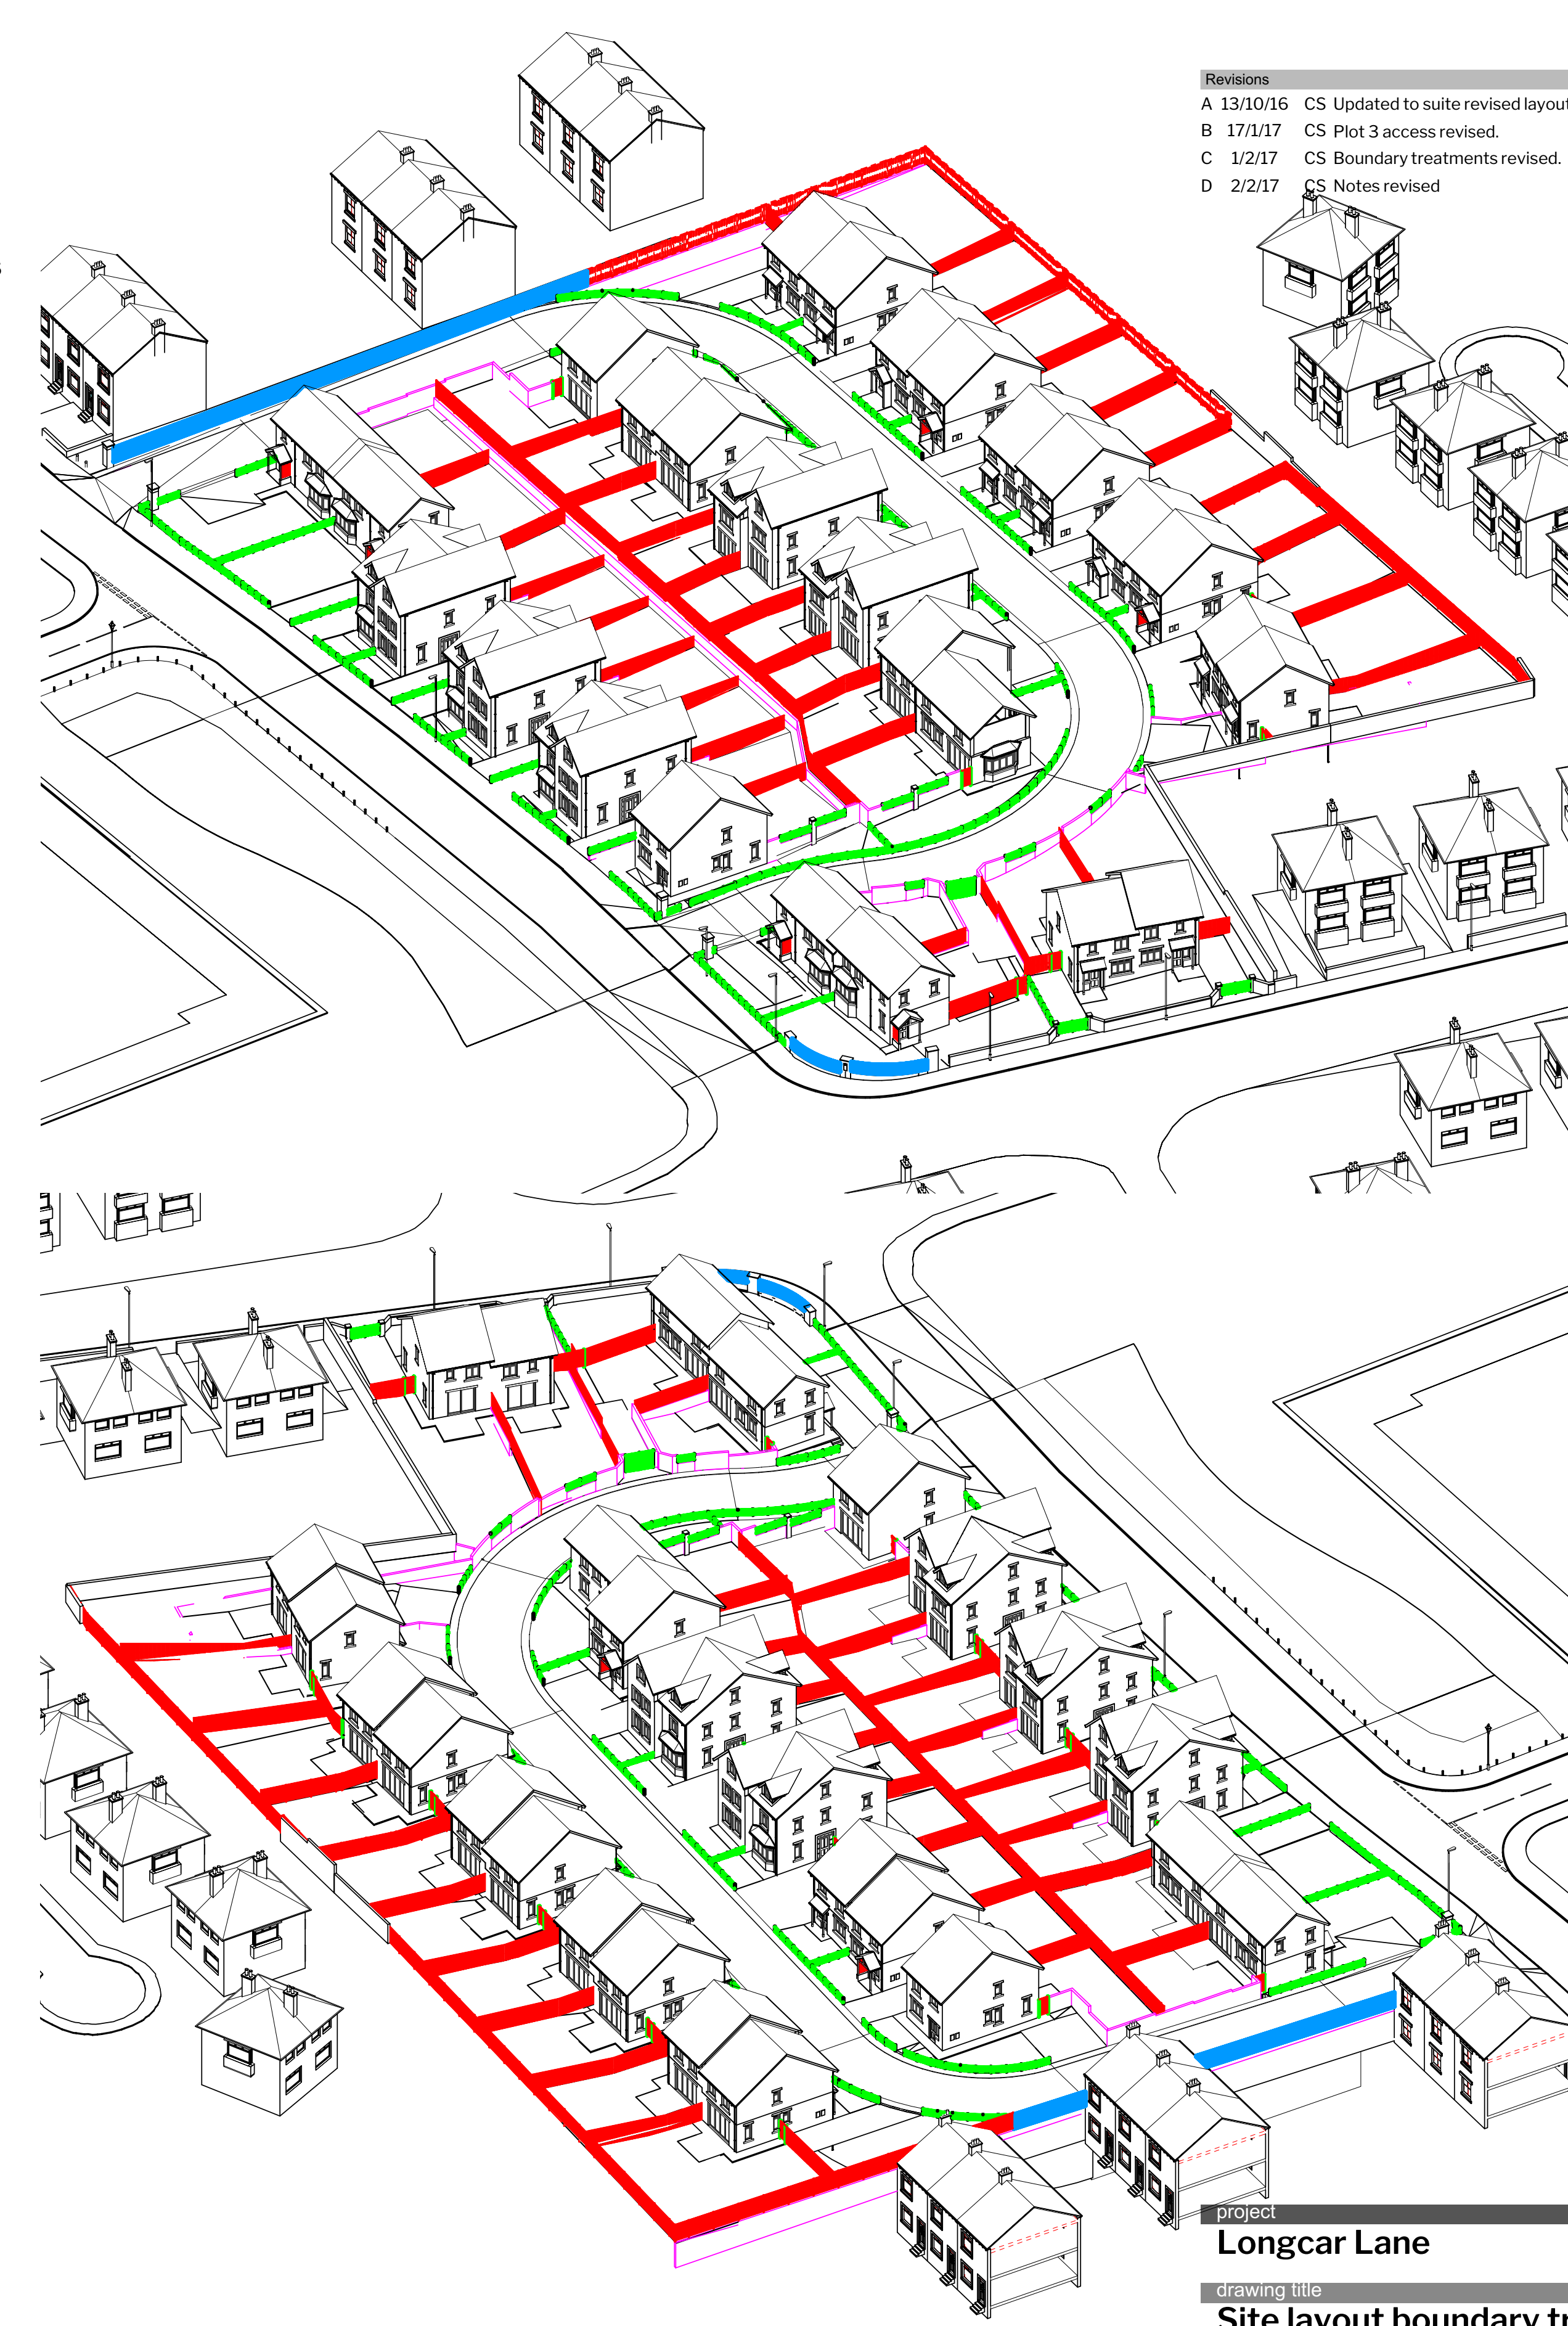


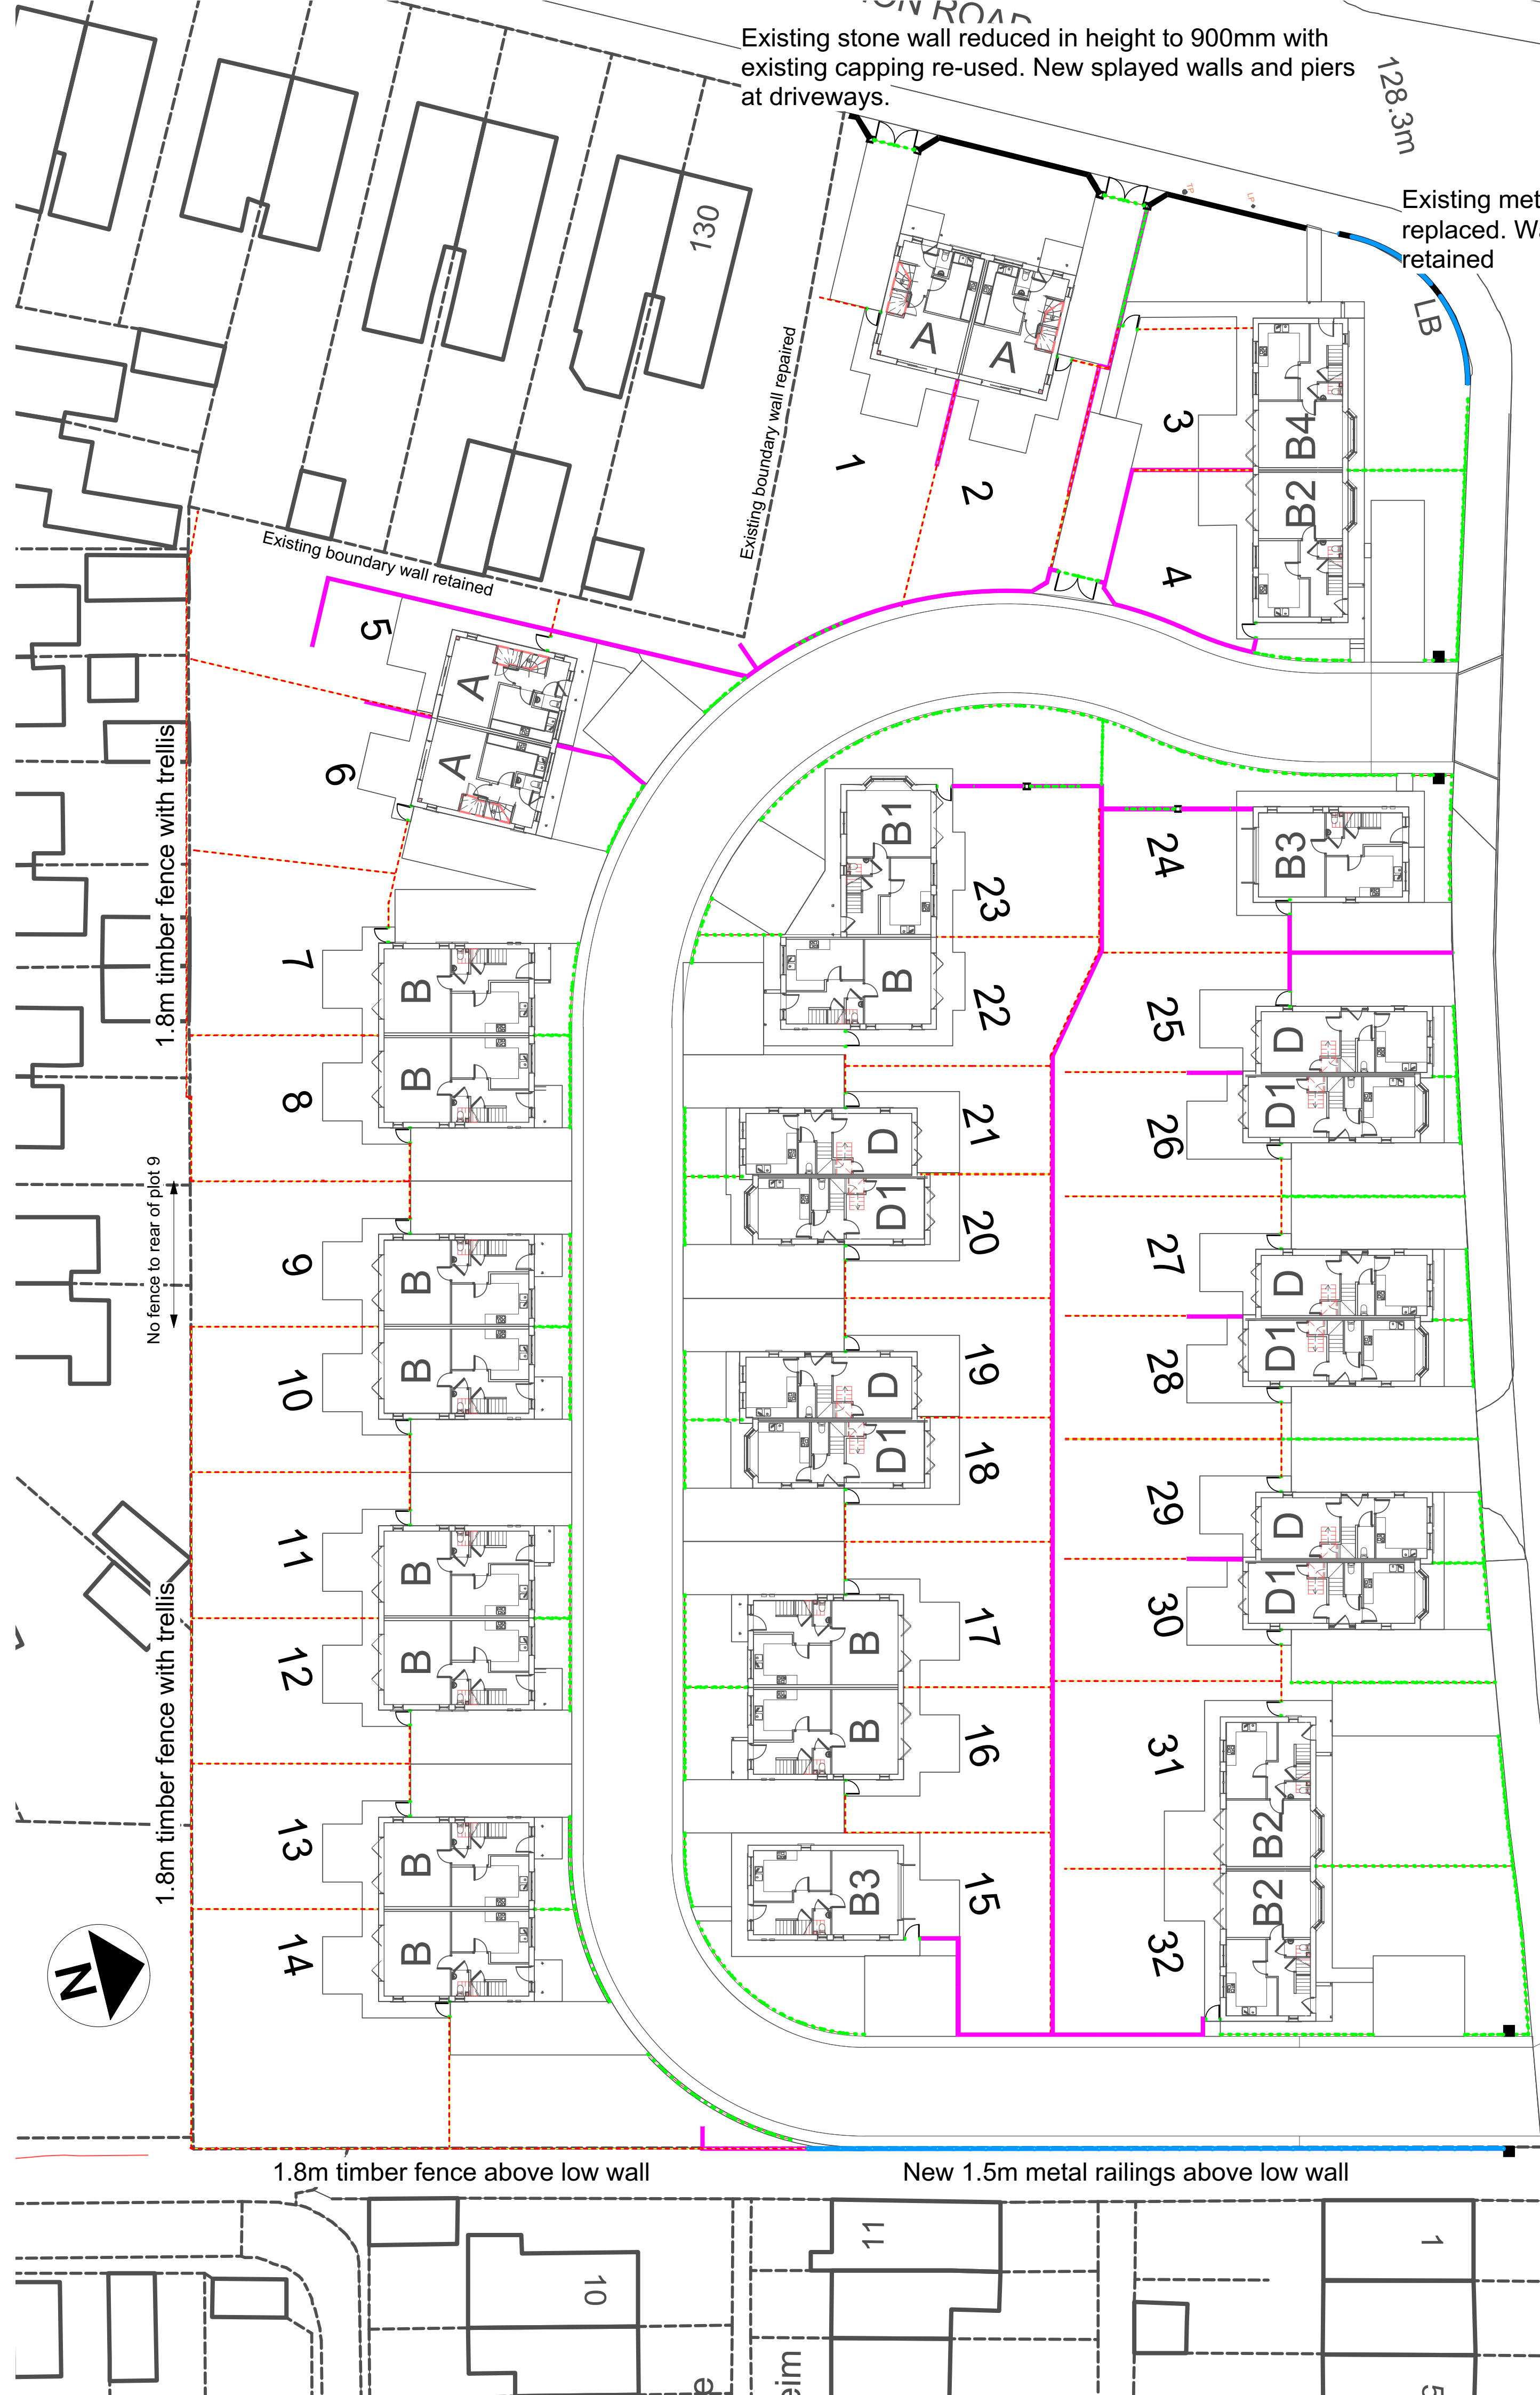

Revisions		
A	13/10/16	CS Updated to suite revised layout.
B	17/1/17	CS Plot 3 access revised.
C	1/2/17	CS Boundary treatments revised.
D	2/2/17	CS Notes revised

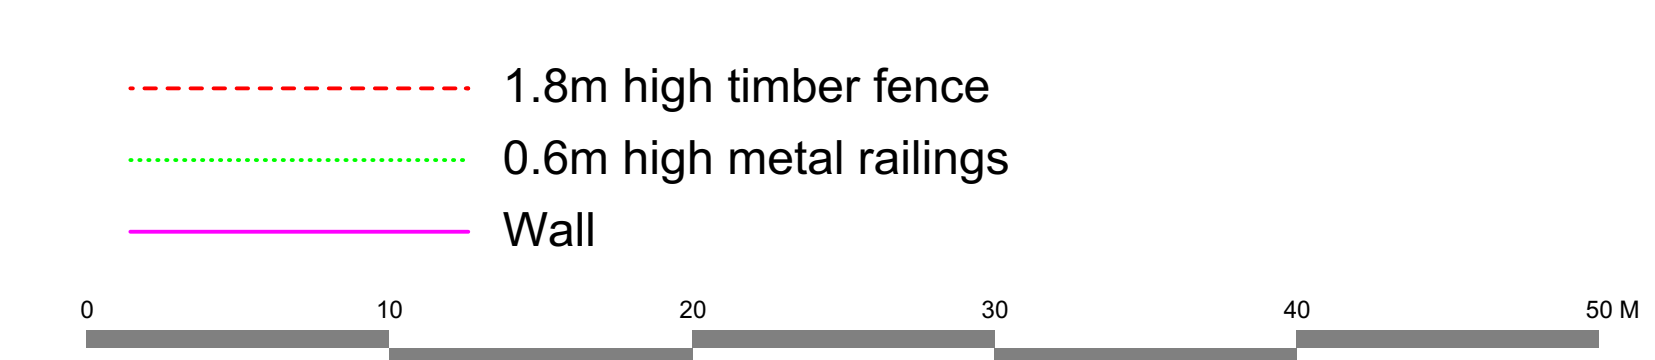

project
Longcar Lane

drawing title
Site layout boundary treatments

drawing number
3382(1)003 D

scale	drawn/checked	date
1:250	CS / CS	27/07/2015

west+machell architects

1 Northwest Business Park Servia hill Leeds LS6 2QH
Tel: 0113 2461746
email: architects@westandmachell.co.uk www.westandmachell.co.uk