


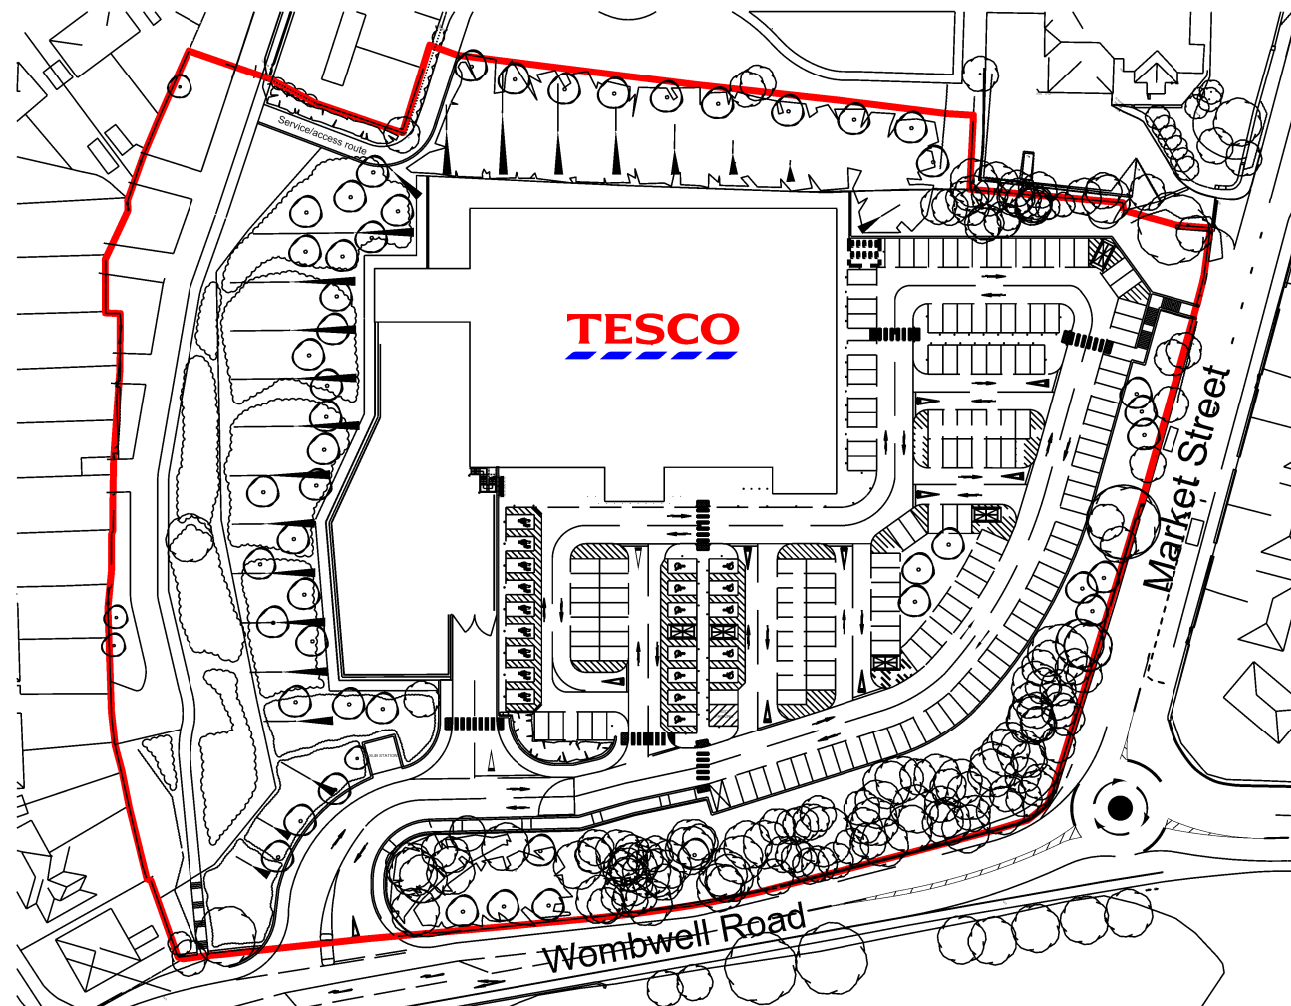

Do not scale this drawing.
Architects are to be notified of any discrepancies.
Contractors must check all dimensions on site.
This drawing is subject to copyright laws and is for use on this project only.
This drawing is to be used solely for the information as titled only.
For other information refer to the latest revision of any cross referenced drawings.
To be read in conjunction with relevant design standards/protocols

#	27.02.14	First issue	JT	PH
Rev	Date	Description	Dm	Ckd

Amendments

Status:

Client:



Project name:

HOYLAND

Project address:

MARKET STREET

Drawing Title:

SITE LOCATION PLAN

Job No:	Drg No:	Revision:
5116	P10	#
Date:	Scale:	Sheet size:
FEB '14	1:1250	A3



Craven Lodge
37 Victoria Avenue
Harrogate
North Yorkshre
HG1 5PX
Tel: +44(0) 1423 531 100
Fax: +44(0) 1423 531 449
Web: www.smithsmalley.co.uk
Email: admin@smithsmalley.co.uk