
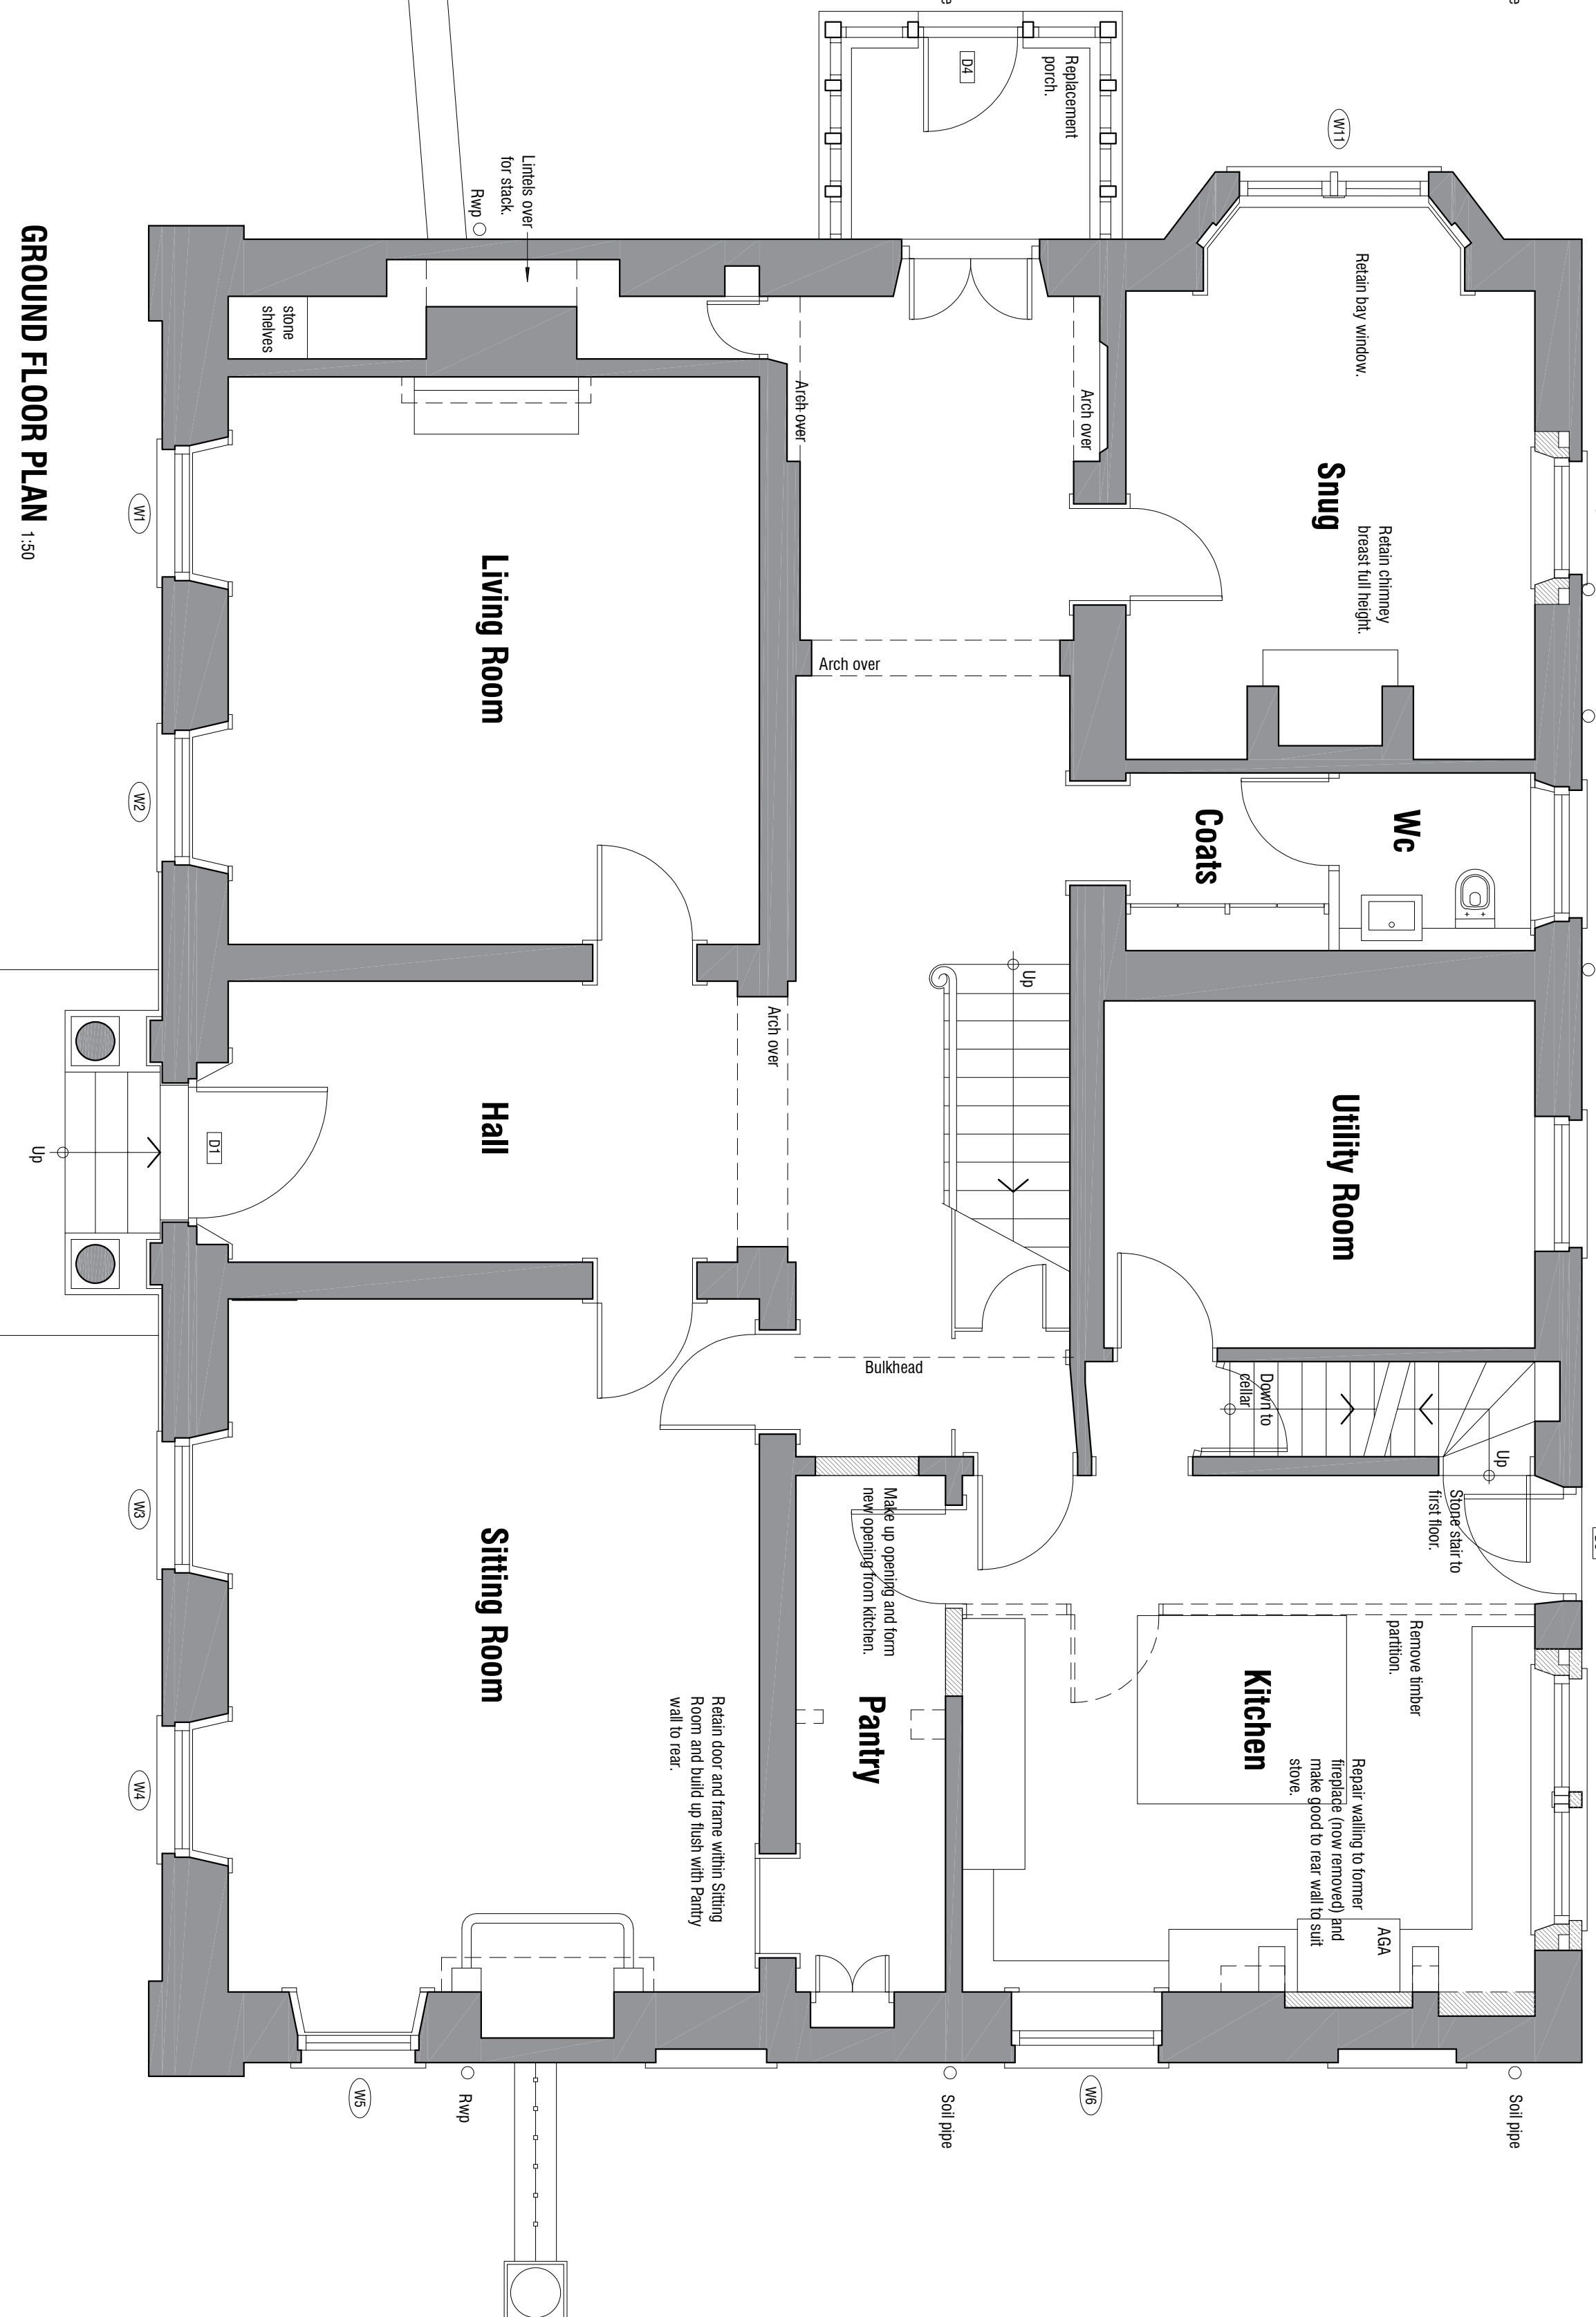
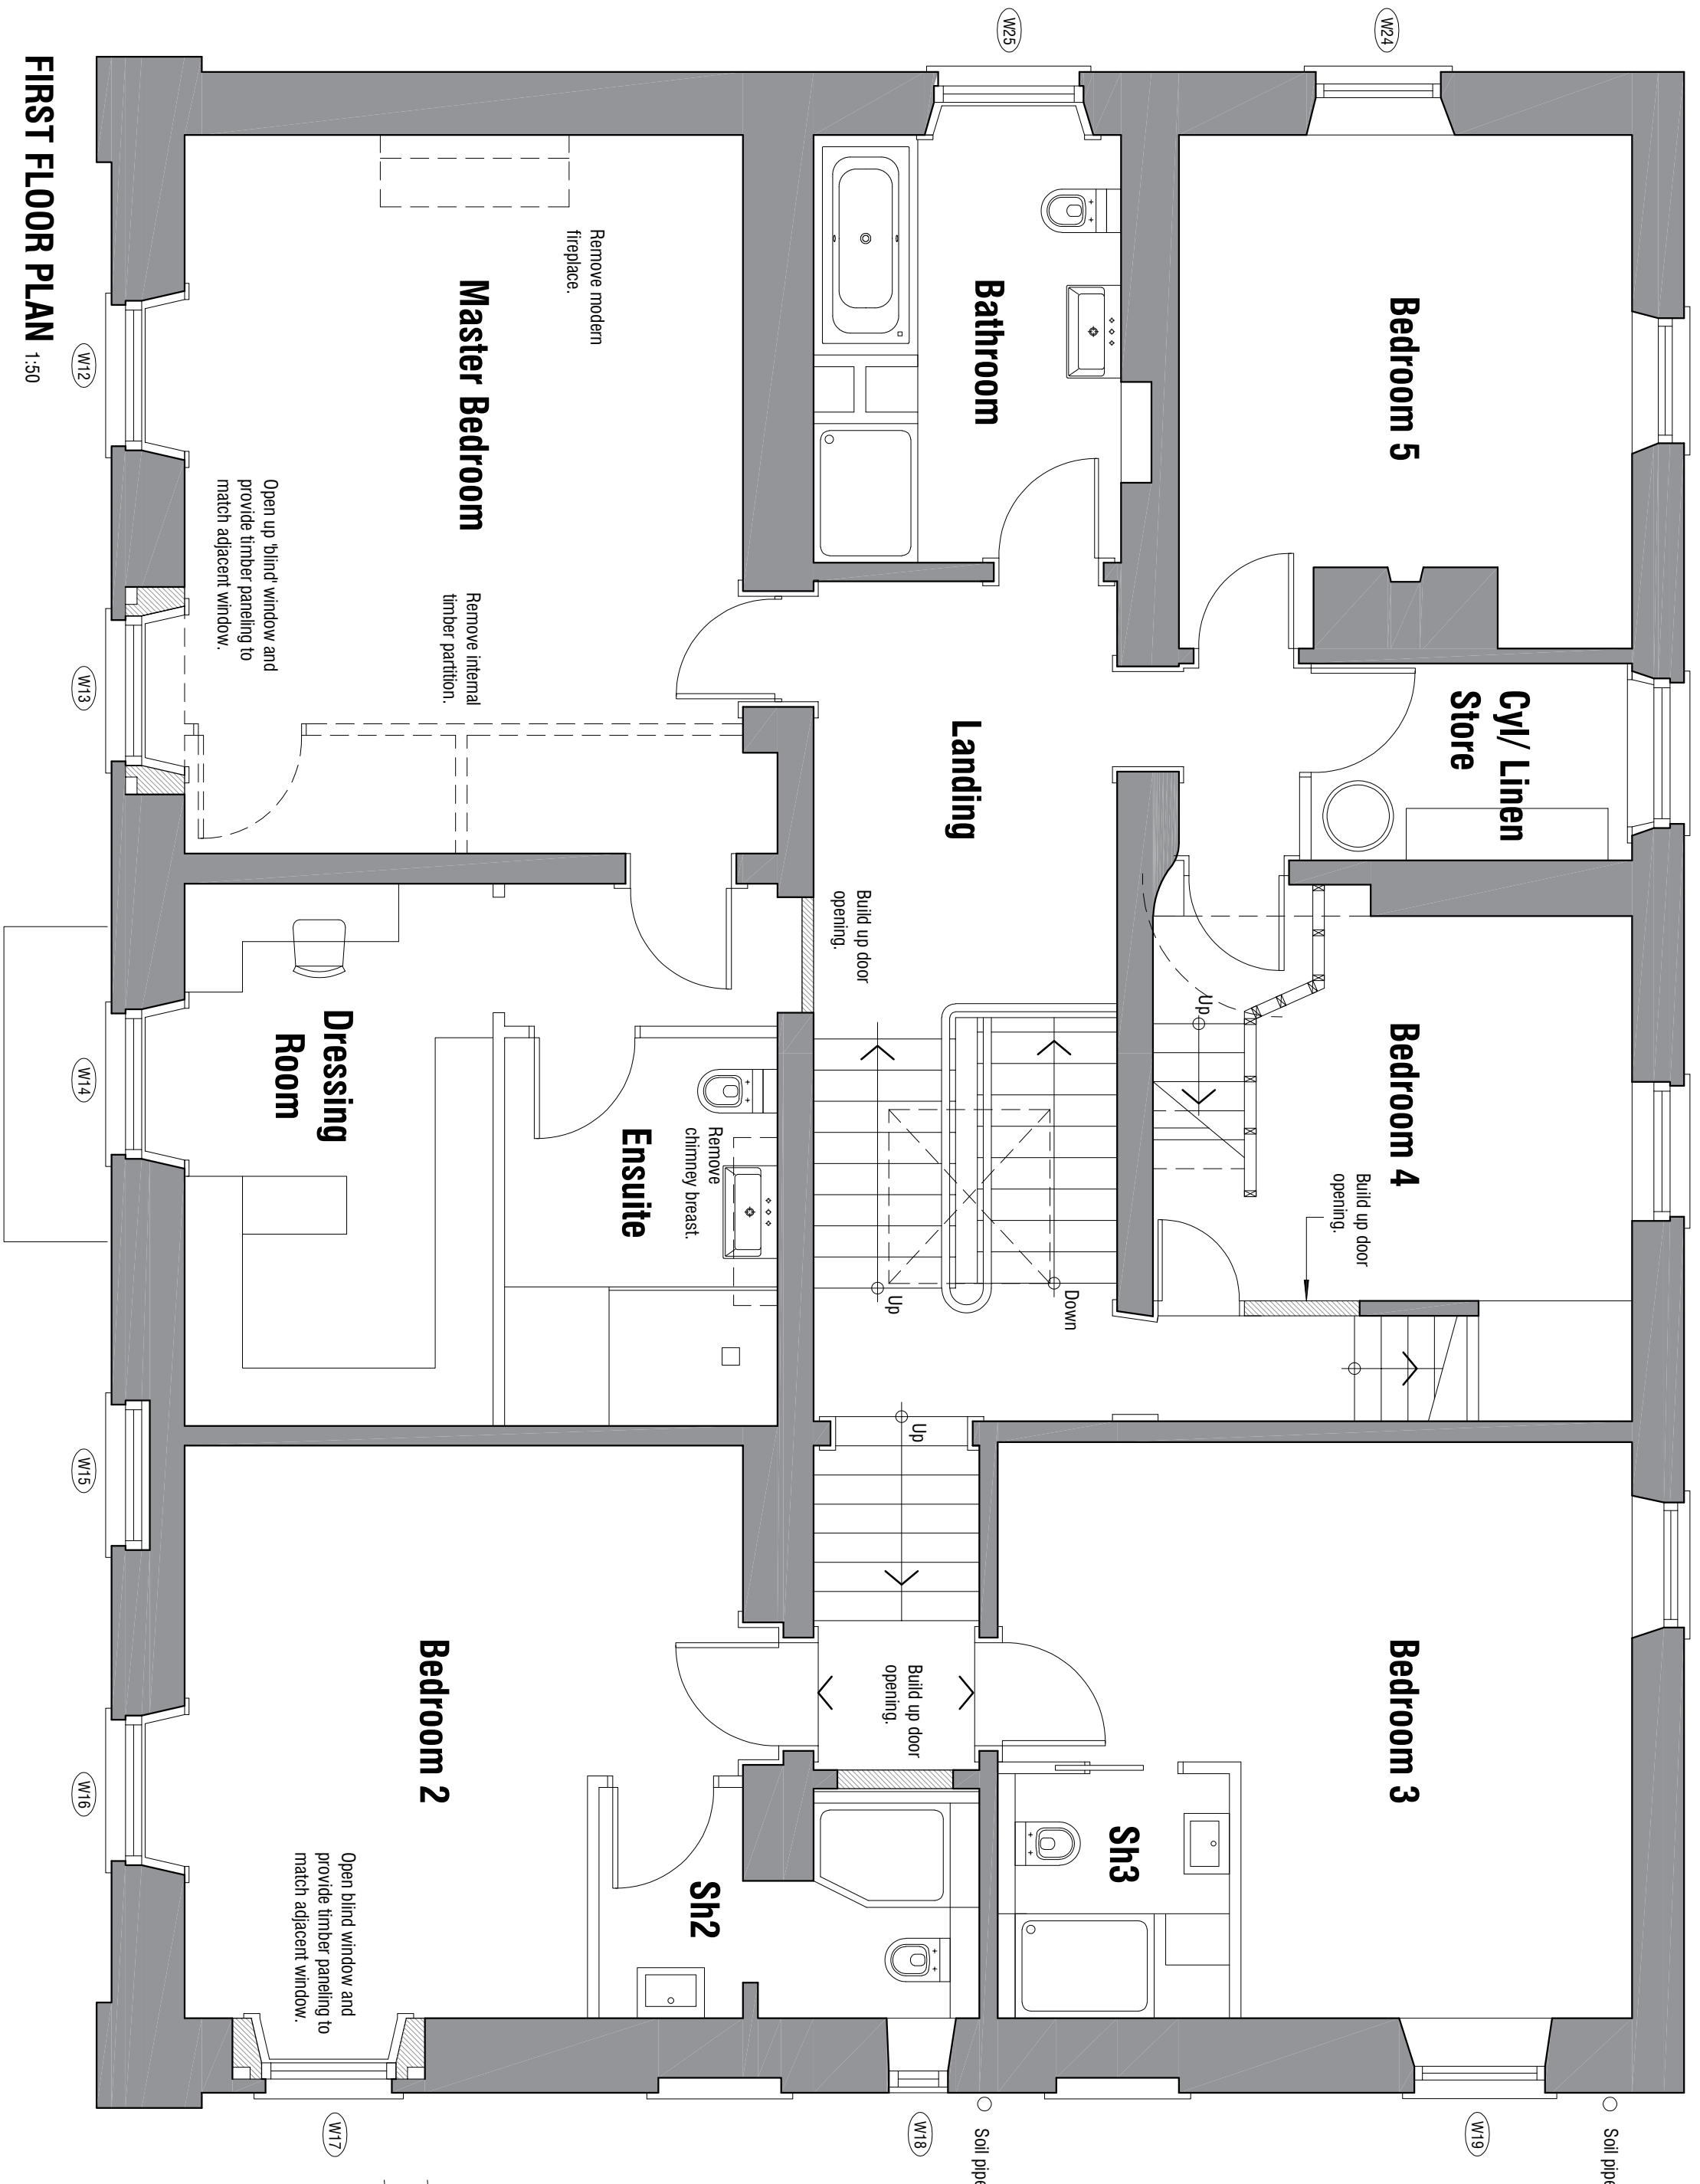
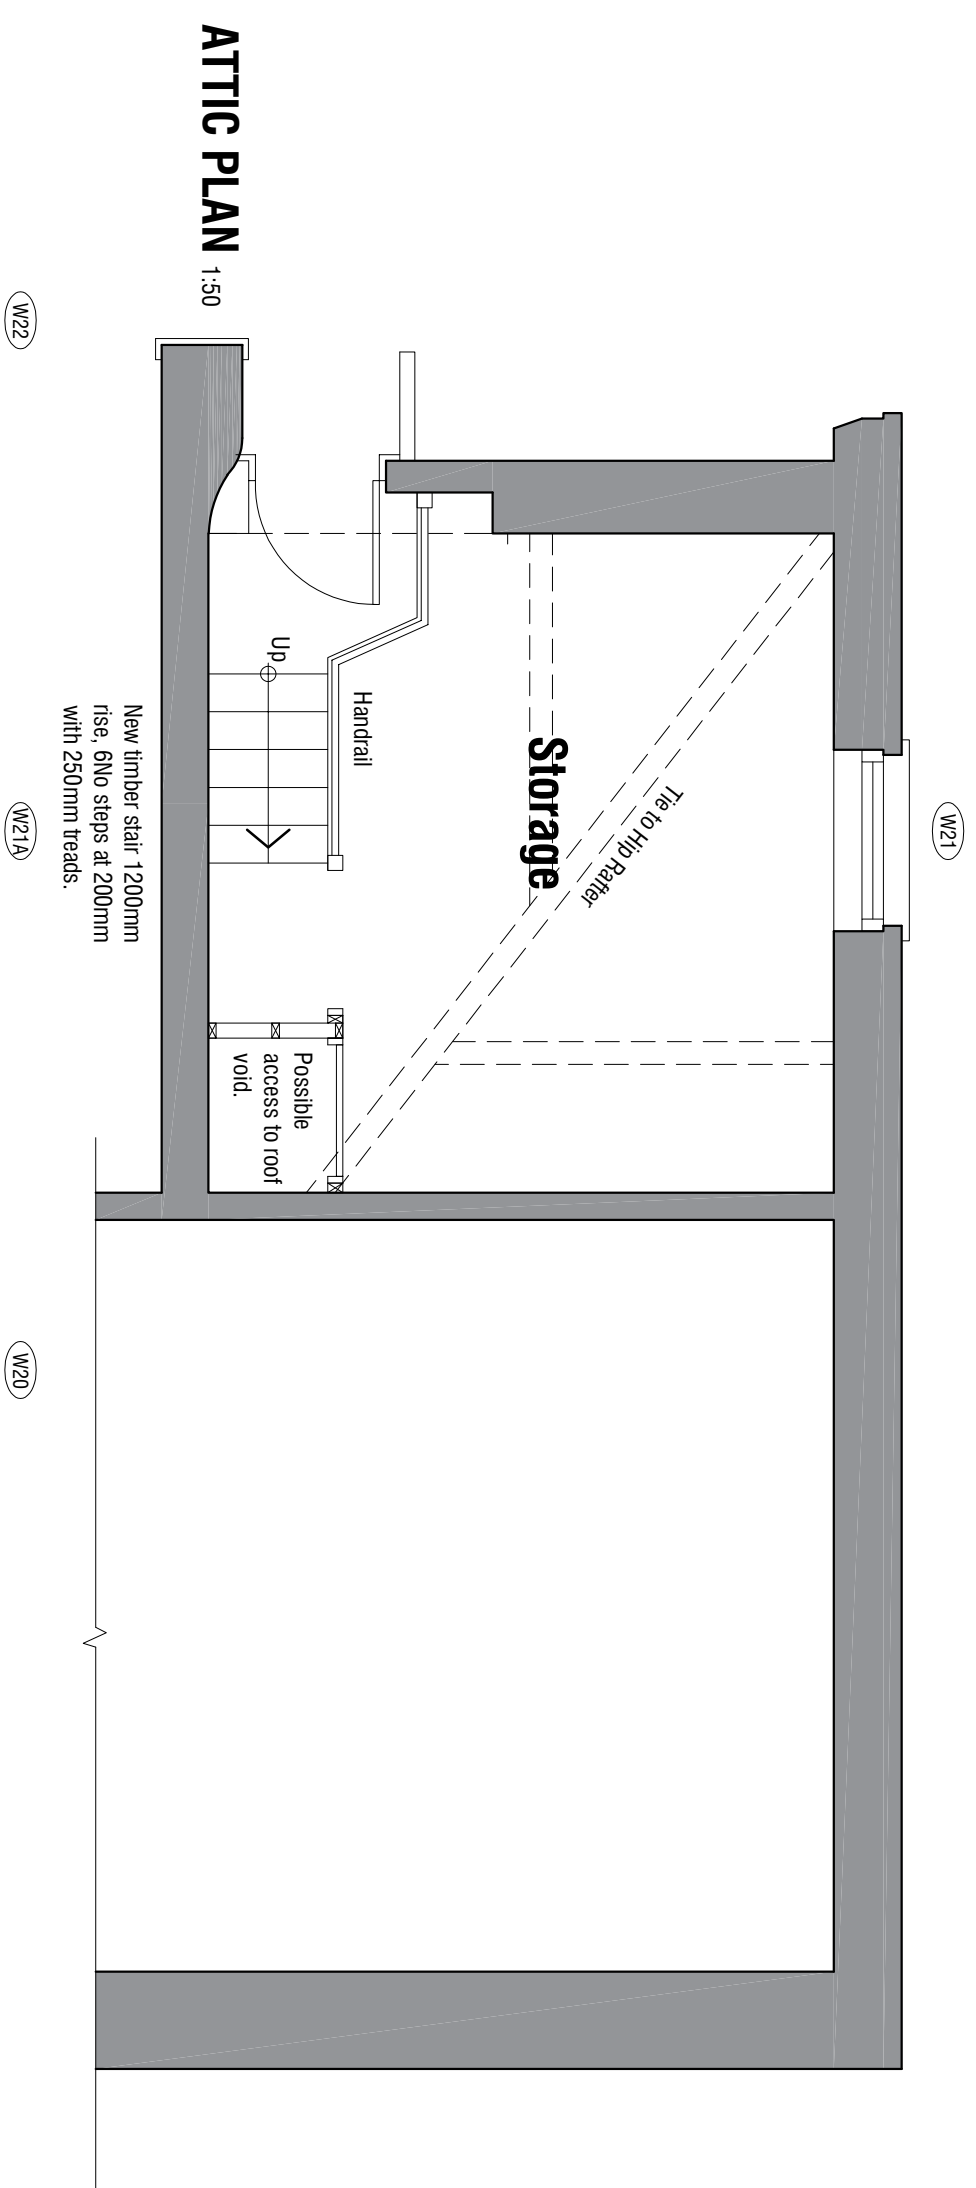
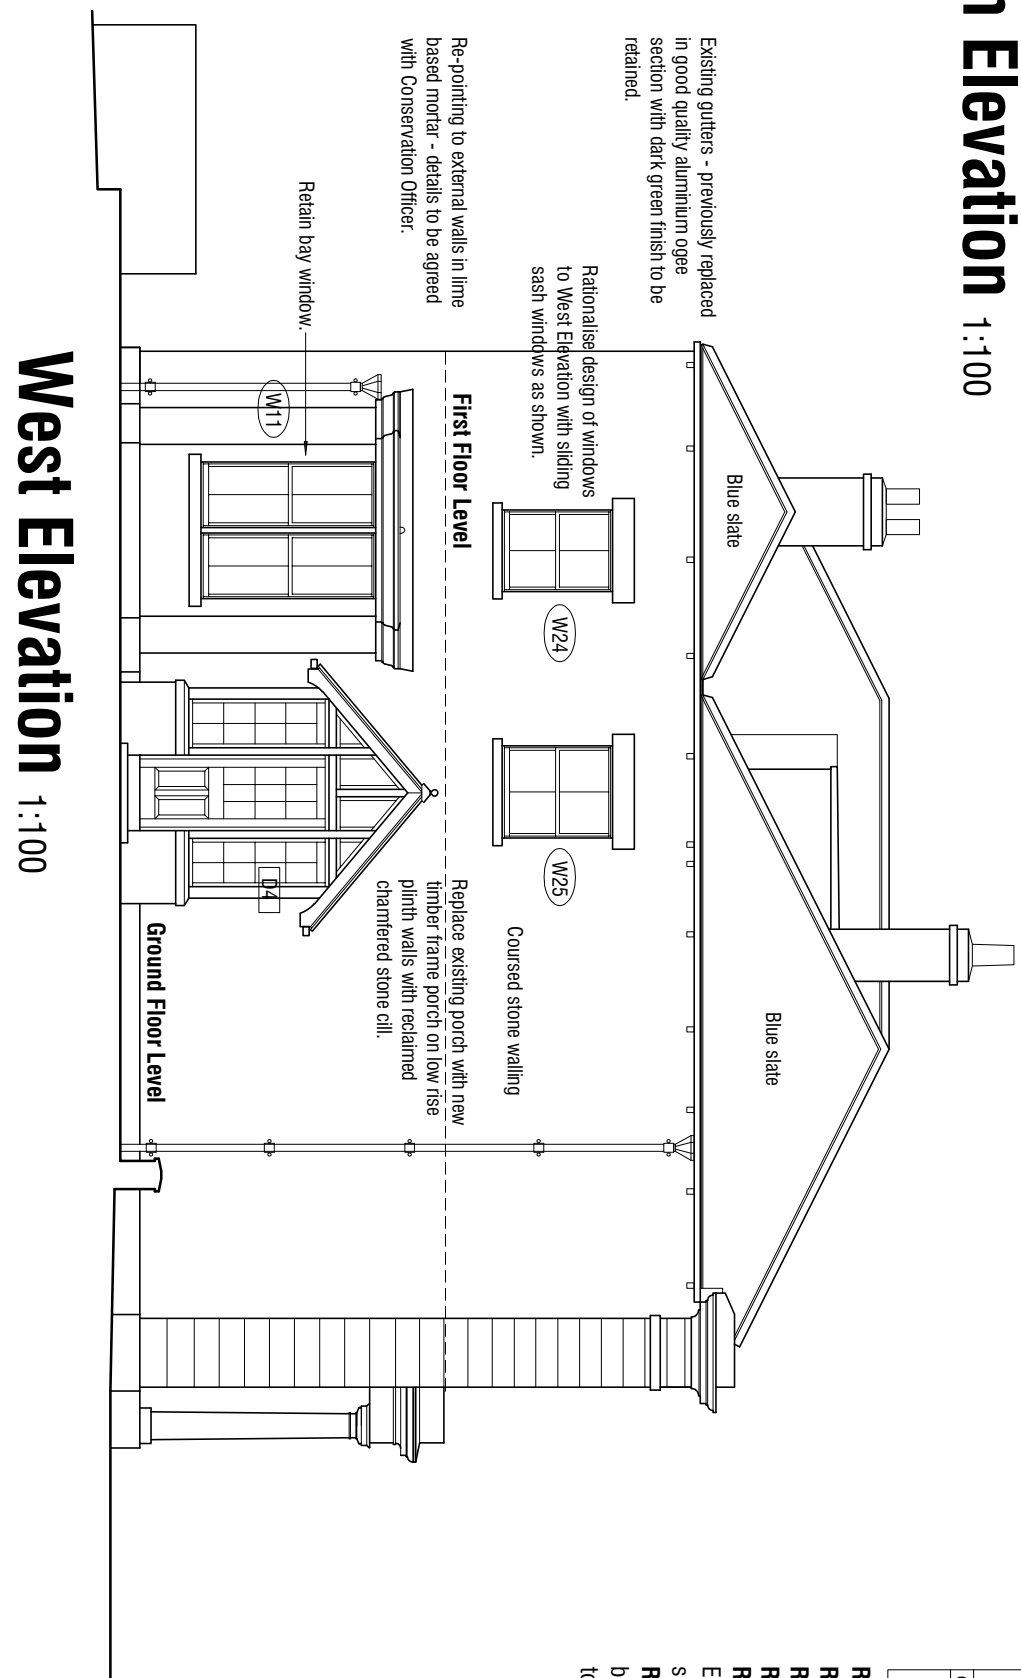
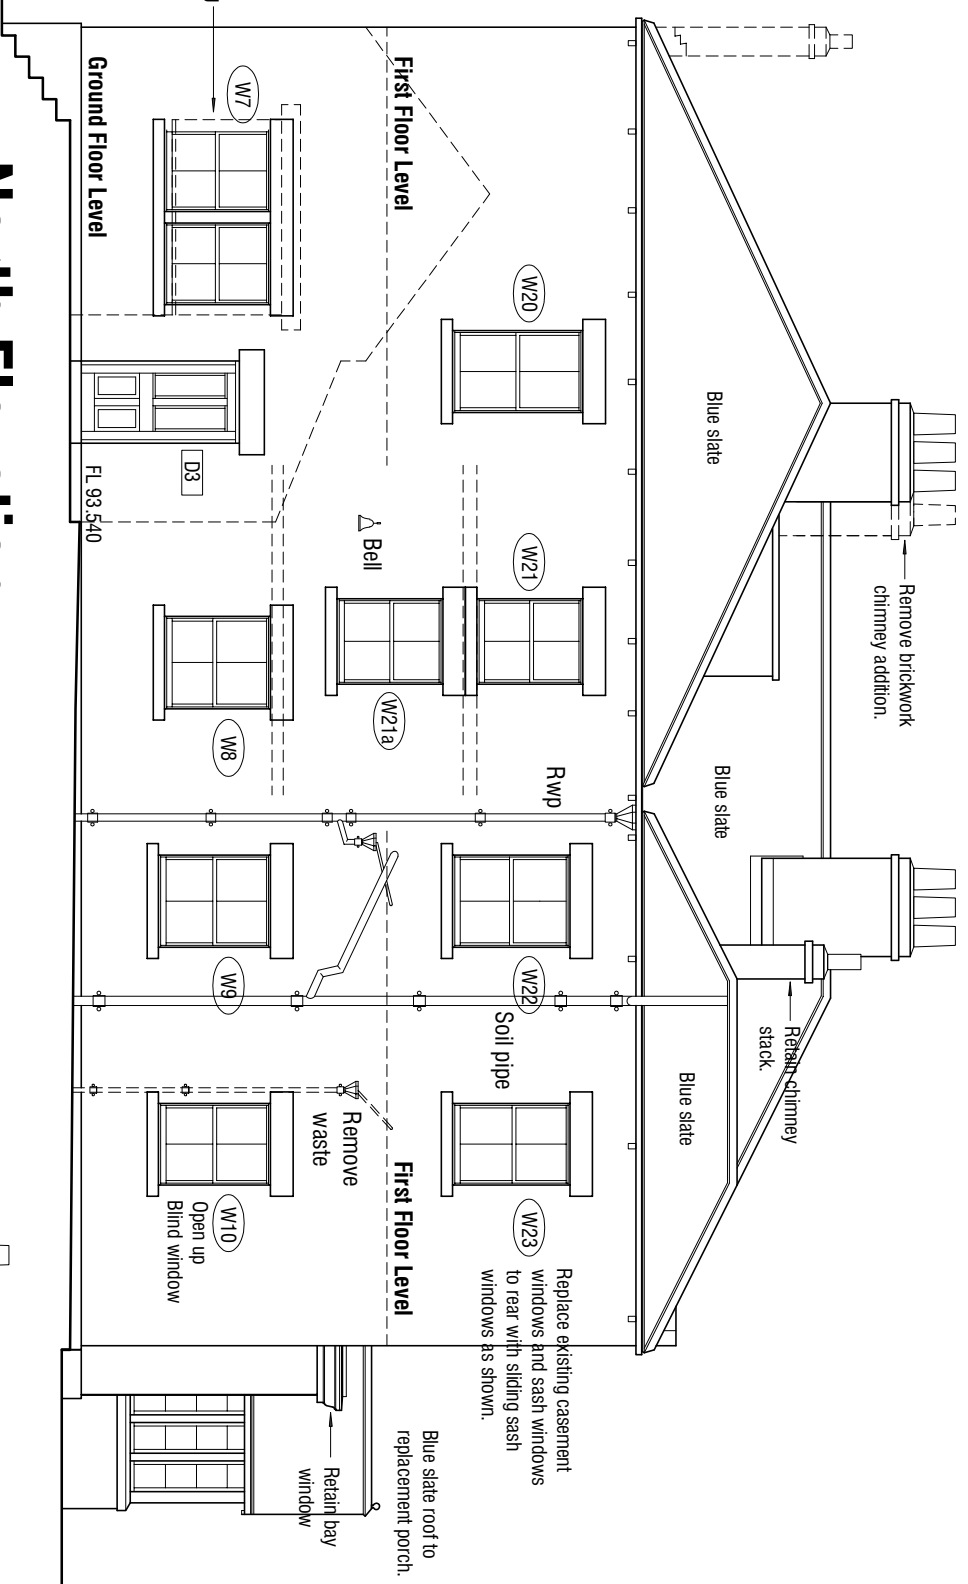
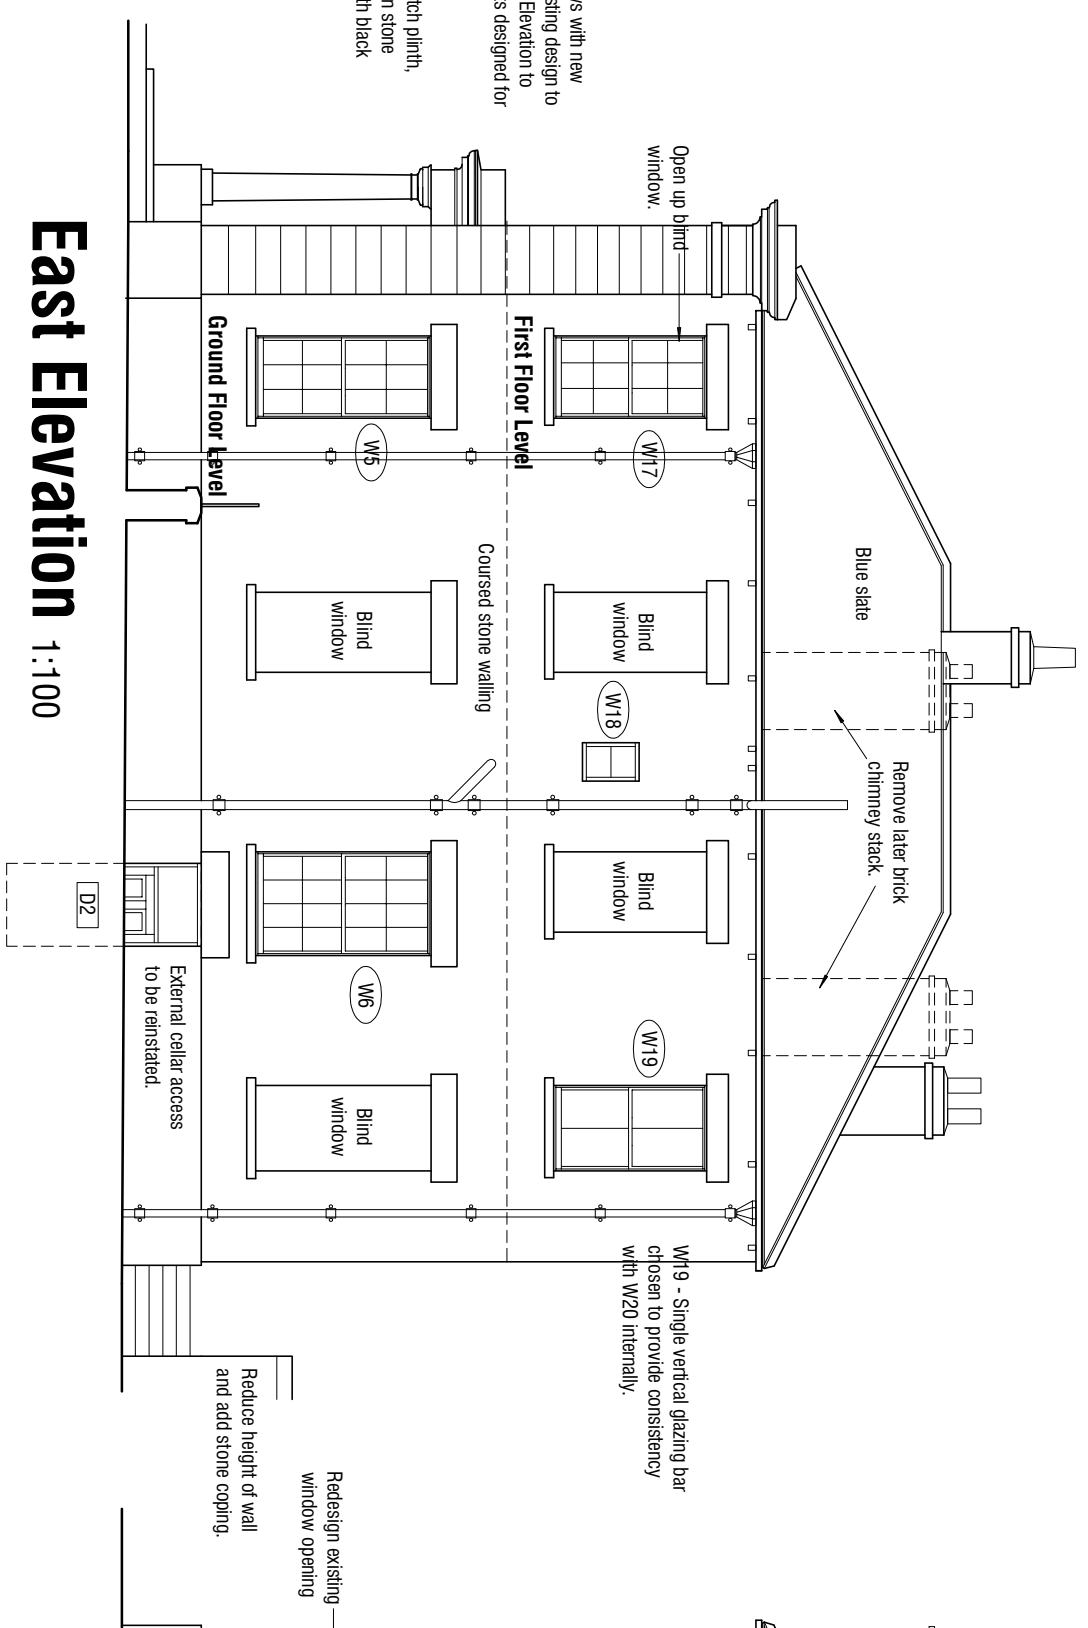


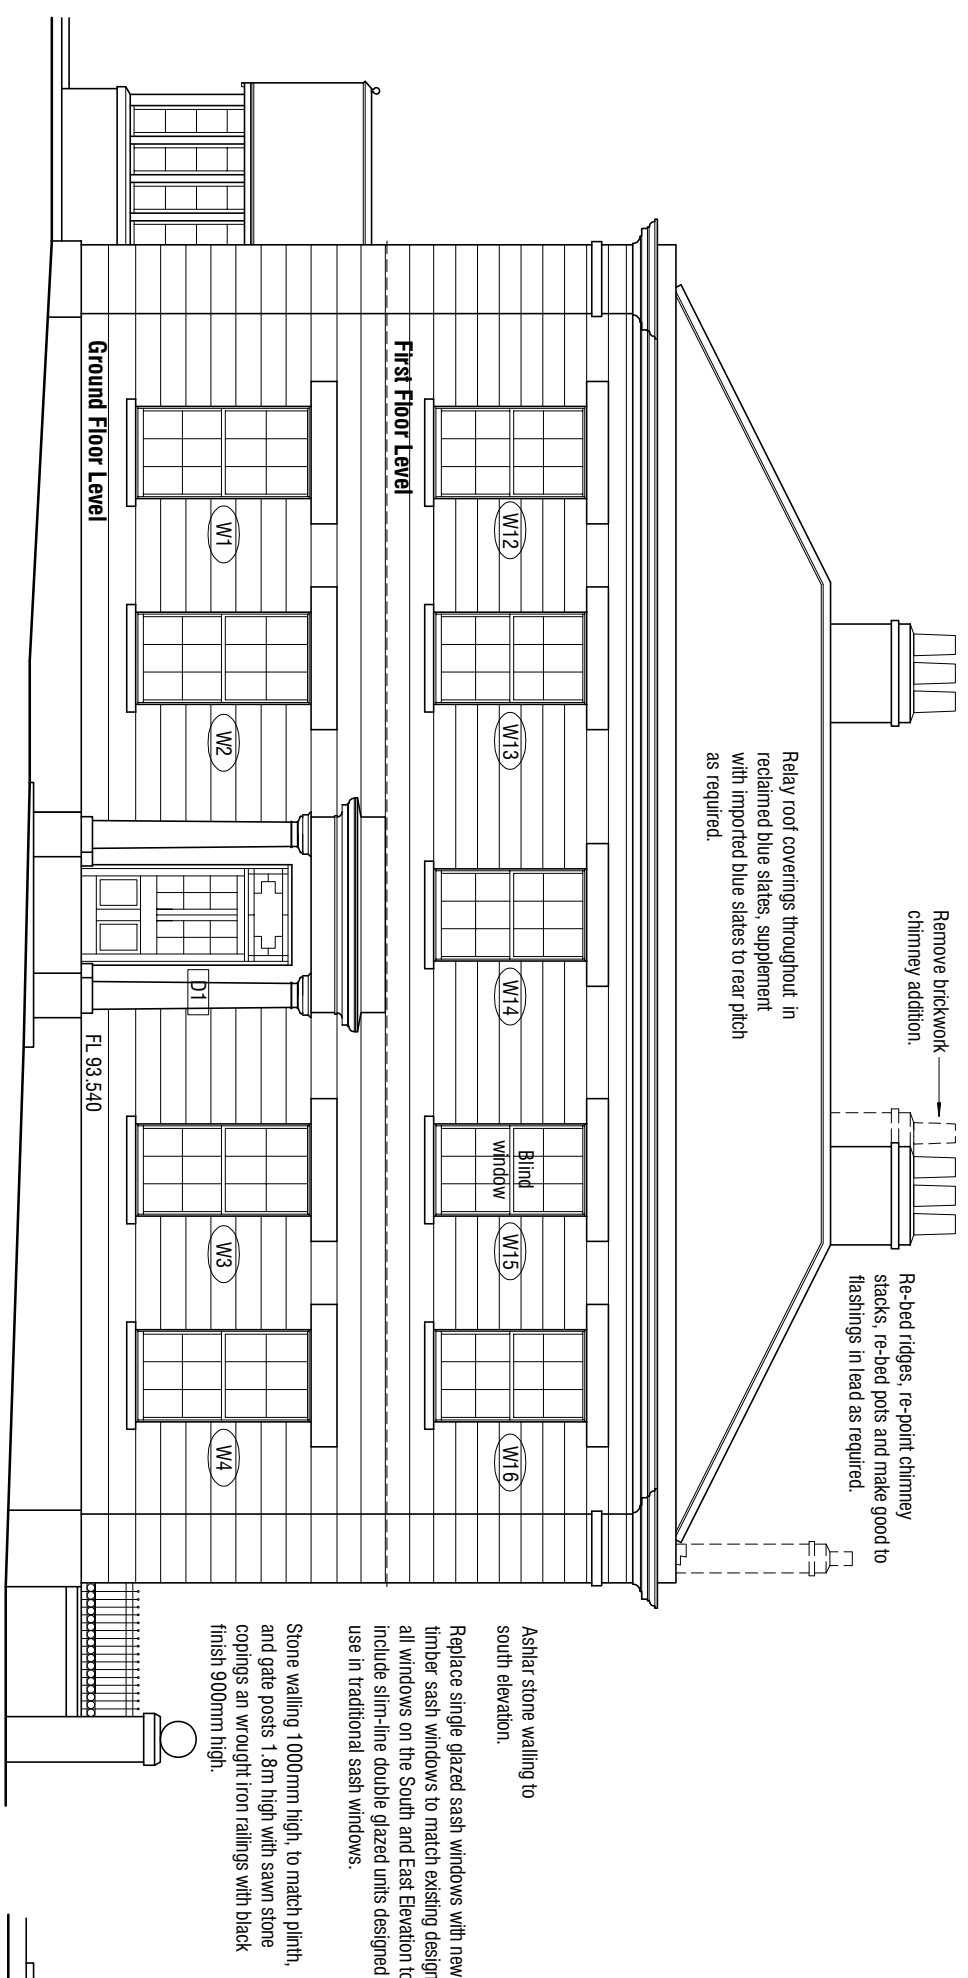

mbochdesign architectural design and building consultants Fairfield House Barnsley Close Barnsley S70 2RN T. 01226 786026 M. 07781 888340 E. mark@mbochdesign.co.uk			
Scale	AS SHOWN @ A1	Drawn	MJB
Date	JAN 2019	Ref.	19.39
Dwg No.	P2	Rev.	0
