
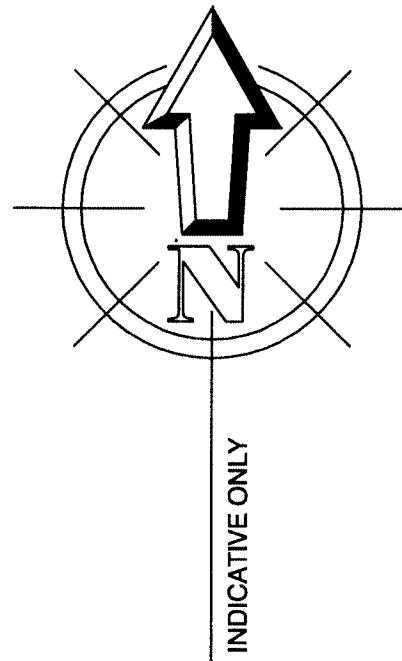


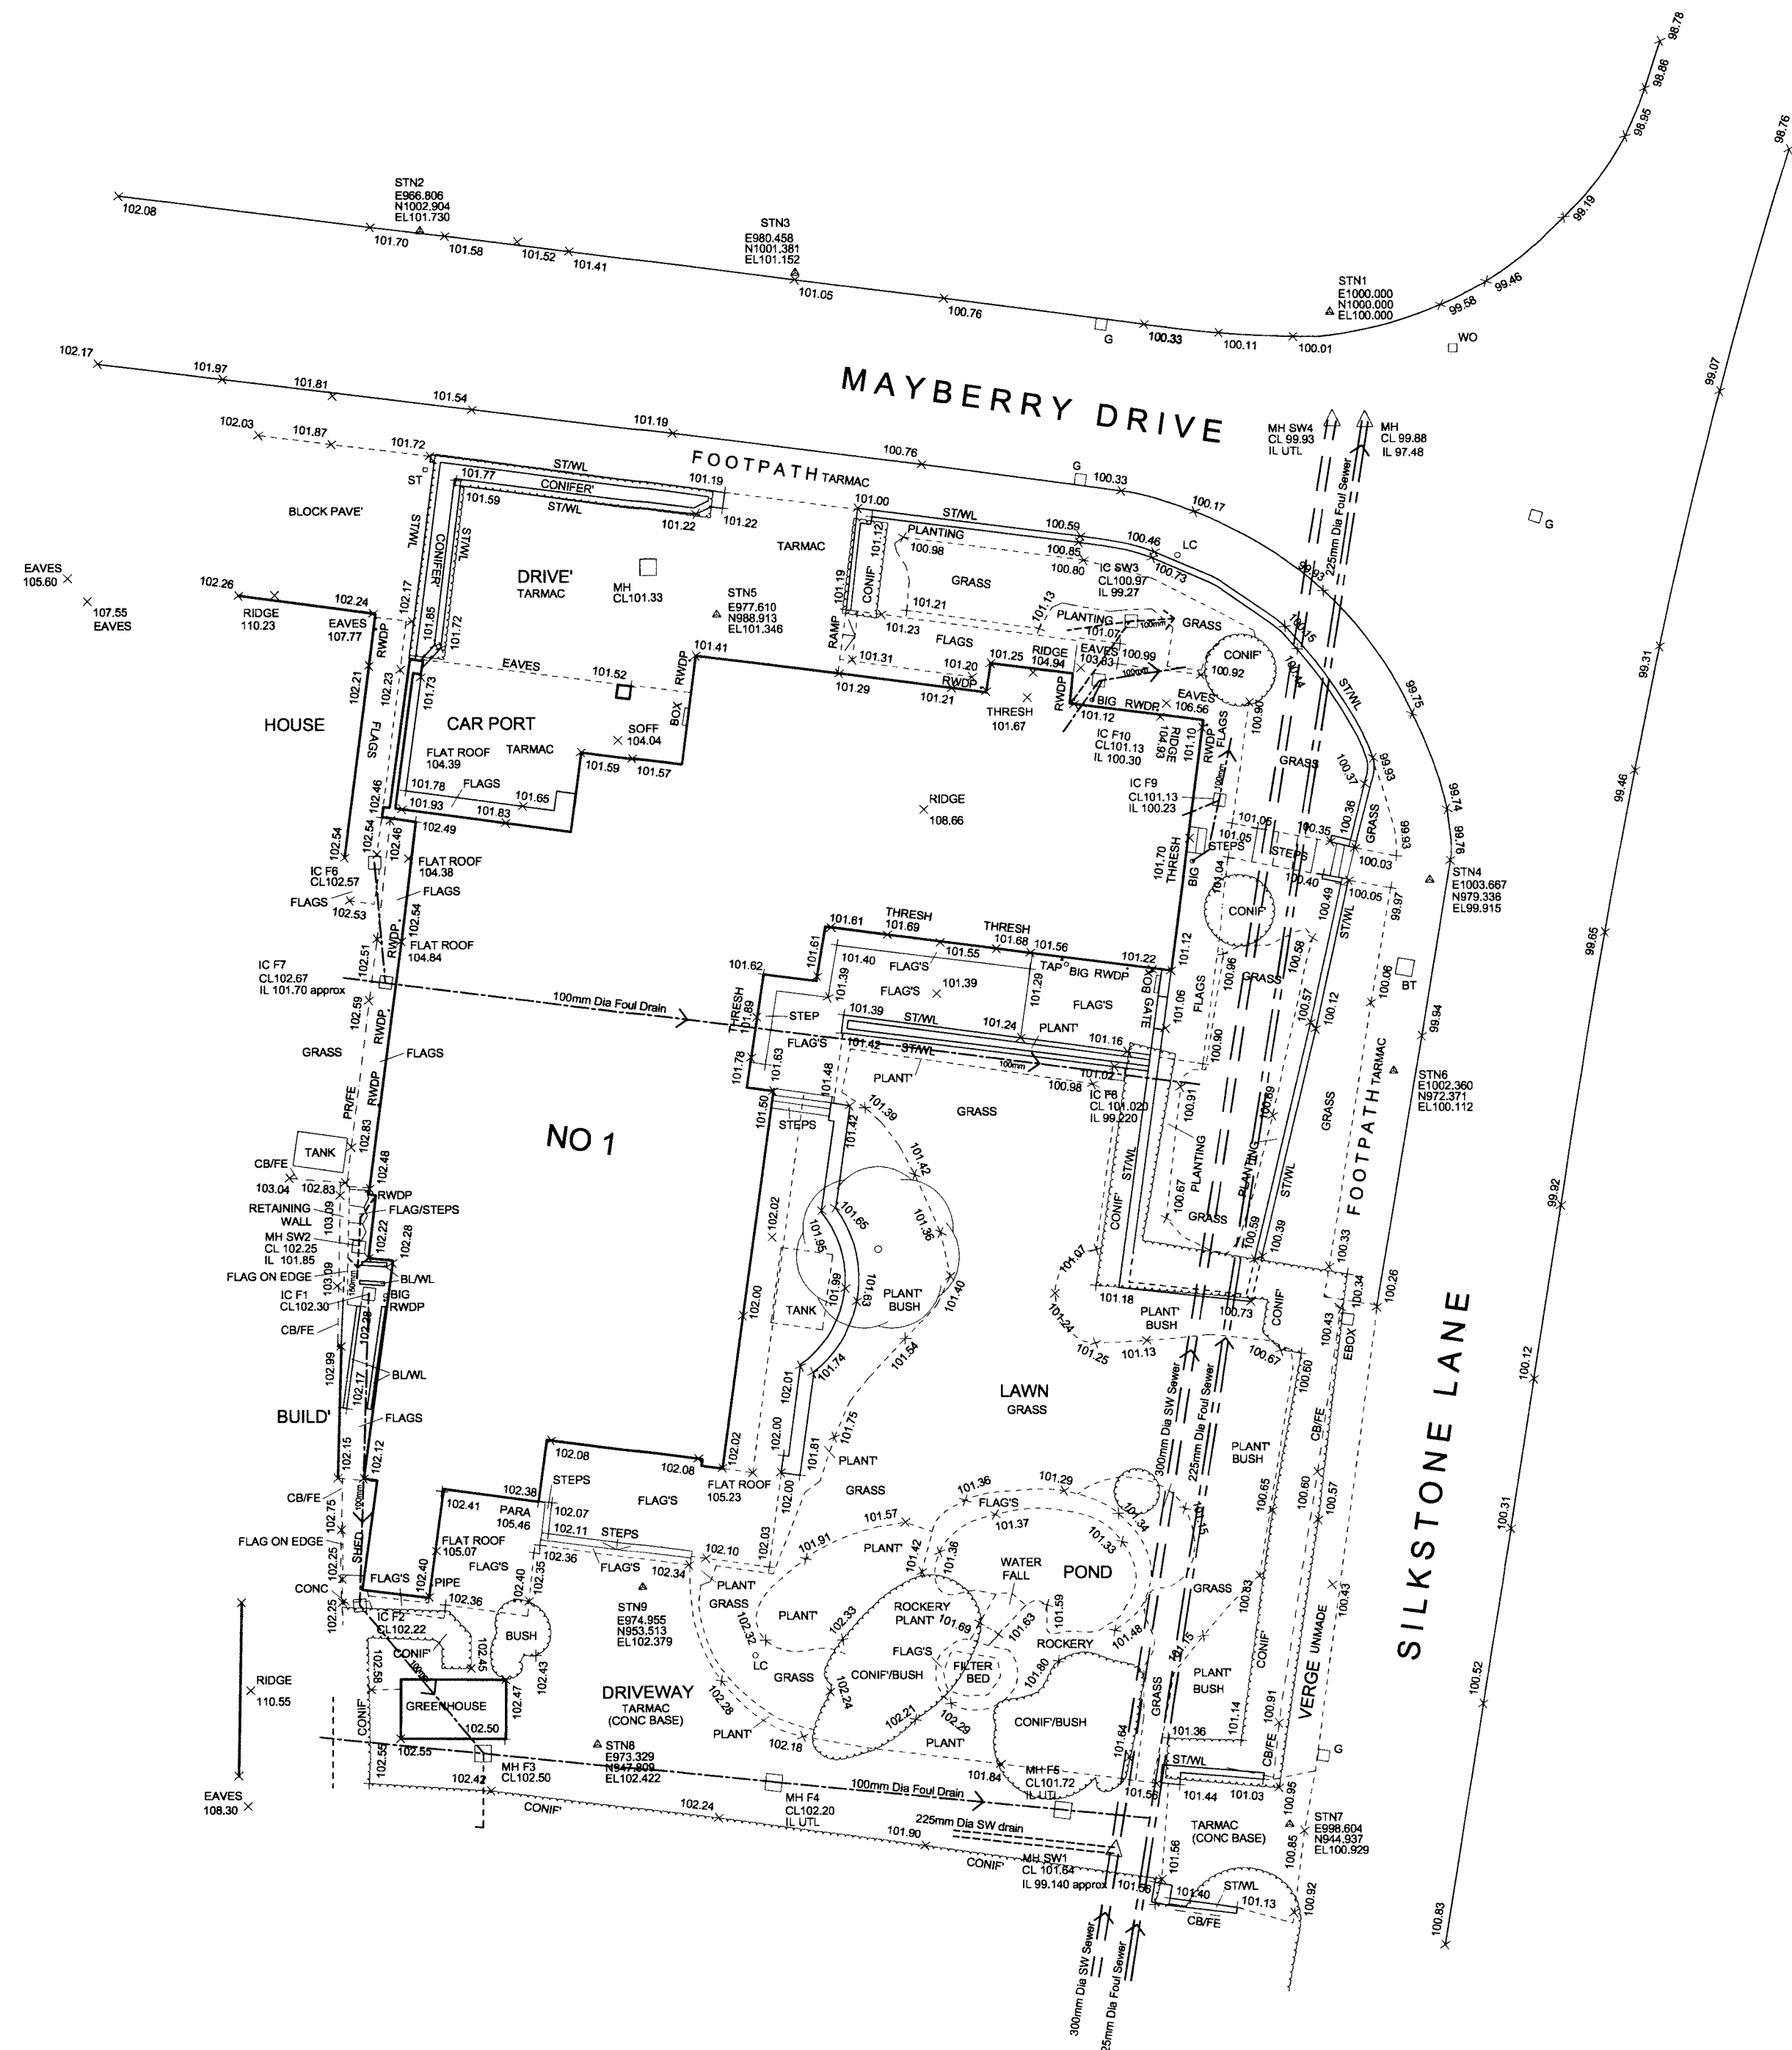

KEY	
	Kerblines
	Road edges Paths Foundations Bases etc.
	Buildings
	Walls
	Hedgerows
	Limits of Bushes Canopies Scrub
	Fence - PM/FE Post & Mesh Fence
	CB/FE Close boarded Fence
	PW/FE Post & Wire Fence
	PA/FE Post & Rail Fence
	PA/FE Pallisade (metal) Fence
	IR/FE Iron Railings Fence
	Batters
	Overhead Powerlines
	Gate
	Spot level
	Tree
	BB Bellsh beacon
	BOLL Bollard
	BIN Back Inlet Gully
	BSTP British Telecom IC
	CATV Cable Television cover
	DRAIN Drain
	ELEC Electrical Cable Marker
	EP Elec. pole
	FLTS Floodlight
	FP Flagpole
	GP Gate post
	GAS Gas valve
	FHYD Fire Hydrant
	F-HMK Fire Hydrant Marker
	IC Inspection Cover
	KO Kerb outlet
	LB Lamp column
	LCHOLE Lamp Hole
	Mkr Utility marker
	MY Mercury Telecom IC
	MH Manhole cover
	PM Parking meter
	PP Petrol pump
	REYE Rocking eye
	RP Reflector post
	RS Road sign
	RWDP Rain water pipe
	SIVK Stop Valve Marker
	SVP Soil vent pipe
	ST Stop sign
	STAY Cable stay
	SV Stop valve
	TM Triangular manhole
	TCB Telephone call box
	TLTS Traffic light
	TP Telegraph pole
	VP Vent pipe
	WM Water meter
	WO Wash out
	UTL Unable to Lift
	BL 33.58 Bed level
	CL 32.56 Cover level
	FL 36.52 Floor level
	IL 36.59 Invert level
	SL 37.54 Soffit level
	TL 36.45 Threshold level
	WL 36.24 Water level

NOTES

CO-ORDINATES AND LEVELS TO ARBITRARY DATUM

REV A 3.9.09 Drainage Locations added from site survey.
CCA

SCALE = 1:200

**SURVEY
SITE
SERVICES**

CHARTERED SURVEYORS
CHARTERED CIVIL ENGINEERS

Survey and Site Services
Francis Jordan House
Wellington Street
Barnsley
South Yorkshire. S70 1SW
Tel and Fax (01226) 289177

Client

Mr and Mrs Cochrane

Drawing Title

TOPOGRAPHICAL SURVEY

Site Address

1 MAYBERRY DRIVE
SILKSTONE
S75 4LJ

Surveyed BSM	Processed BSM	Drawn BSM	Checked
Drg.No. B389/S/1 Rev A		Date 23/02/09	