


SIDE ELEVATION VIEWED FROM NO 28

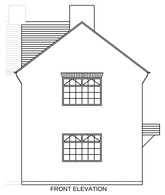


FRONT ELEVATION



REAR ELEVATION




SIDE ELEVATION VIEWED FROM NO 24

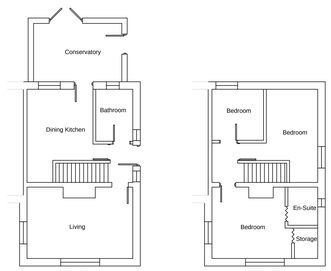


GROUND FLOOR FIRST FLOOR




EXISTING 1/100

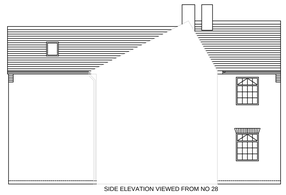


SIDE ELEVATION VIEWED FROM NO 28

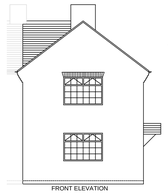


FRONT ELEVATION

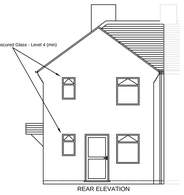


REAR ELEVATION

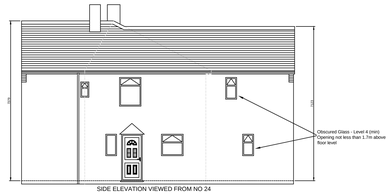

SIDE ELEVATION VIEWED FROM NO 24

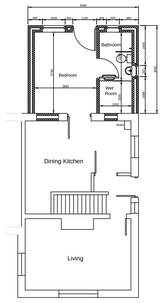

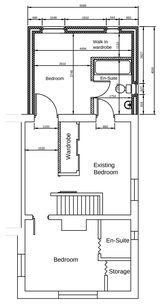

GROUND FLOOR FIRST FLOOR



PROPOSED 1/100

GENERAL NOTES

THESE PLANS MUST NOT BE ACTED UPON UNTIL THEY HAVE BEEN APPROVED BOTH UNDER THE TOWN & COUNTRY PLANNING ACT 1990 AND IN ACCORDANCE WITH CLAUSE 14 AND 12 [2] (b) OF THE BUILDING REGULATIONS 2000 AND ANY SUBSEQUENT AMENDMENTS. SHOULD THE OWNER AND/OR CONTRACTOR COMMENCE WORK WITHOUT THE ABOVE APPROVALS THEY DO SO AT THEIR OWN RISK.

CONTRACTOR OR PERSON UNDERTAKING THE CONSTRUCTION TO CHECK ALL DIMENSIONS ON SITE BEFORE COMMENCEMENT OF ANY WORKS. ANY ANOMALIES MUST BE REPORTED.

DO NOT SCALE FROM DRAWINGS, FIGURED DIMENSIONS ONLY TO BE USED


NOTE: This drawing may not be copied, lent, used by a third party or reproduced in whole or in part without the express written permission of Anthony T Ward, Architectural Services

PARTY WALL ACT 1996:- It is the responsibility of the owner to make neighbours aware of this proposal


DIMENSIONS:- All dimensions are shown in millimetres except where stated otherwise

MATERIALS:- All materials to match existing materials unless directed otherwise by Planning Department

PRECEDENCE:- If in doubt, the text takes precedence over the drawing

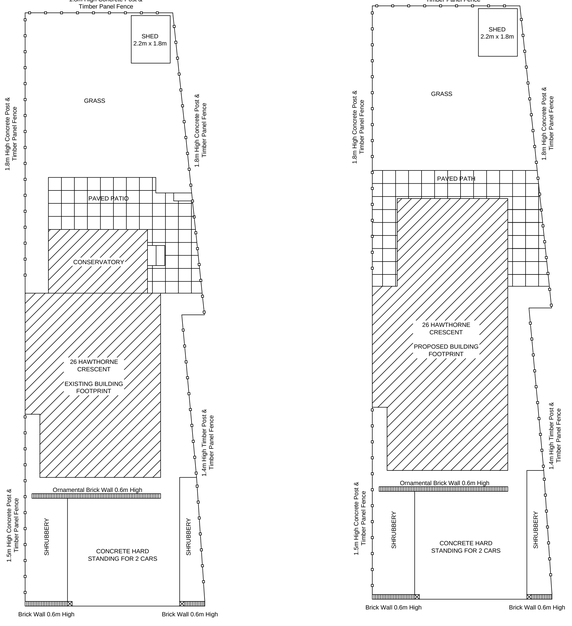


SITE LAYOUT 1/100

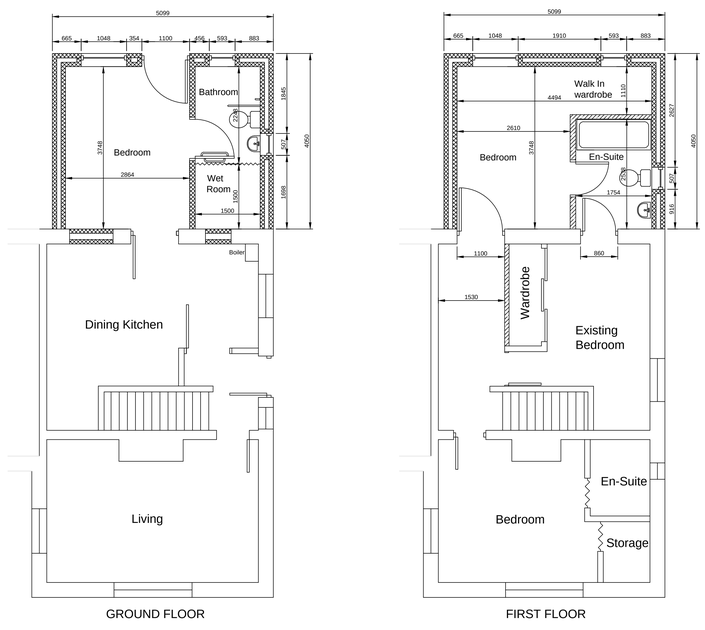

GROUND FLOOR FIRST FLOOR



PROPOSED DETAIL 1/50

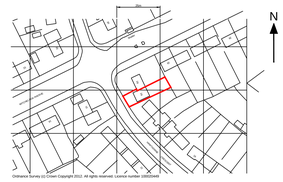

LOCATION PLAN 1/1250

Extent of ownership shown by RED line

Licence Number: 100020449

LOCATION 1/1250

ORIGINAL SHEET SIZE A0

Rev	Date	Details	By

Do not scale this drawing. All dimensions to be checked on site.

Address
26 Hawthorne Crescent
Dodworth
Barnsley S75 3JY

Title
Proposed 2 Storey Extension to Rear

BLOCK PLAN

Client
Mr A Chadwick

Agent
Anthony T Ward
Architectural Services

9 Wellcroft Mews, Worsbrough Village, Barnsley, S70 5LR

Tel: 07980 865432

e-mail: anthony.ward1@yahoo.co.uk

drawn	checked	drawing no.	rev.
ATW		63/12/P/BLOCK	
scales 1/50 1/100 1/1250	date 30/09/2012		