



6+




11



2,9m



1 = 4,3m 2 = 1,7m 3 = 3,9m

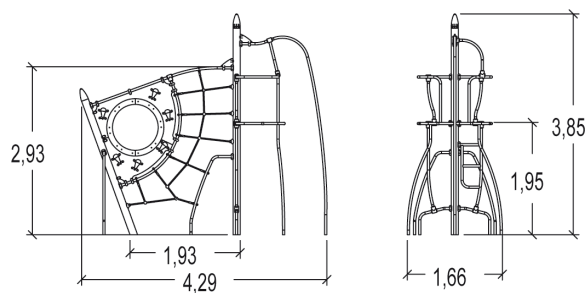

Play value

climbing




sliding



hanging




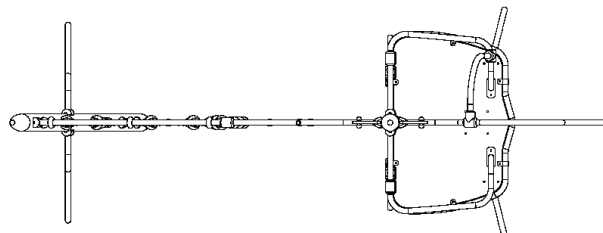

Installation of equipment

Impact area = minimum safety surfacing required according to EN 1176-1

 Impact area
 Free space

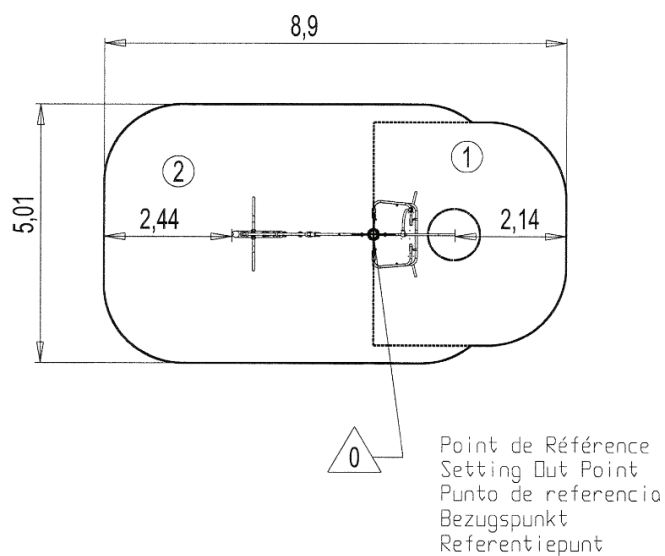

		
1	2,45m	15,5m ²
2	2,9m	26,5m ²



2



06h15



0.32m³




42m²



246kg



33kg

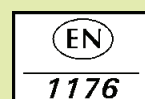

Proludic

2012-11-29