
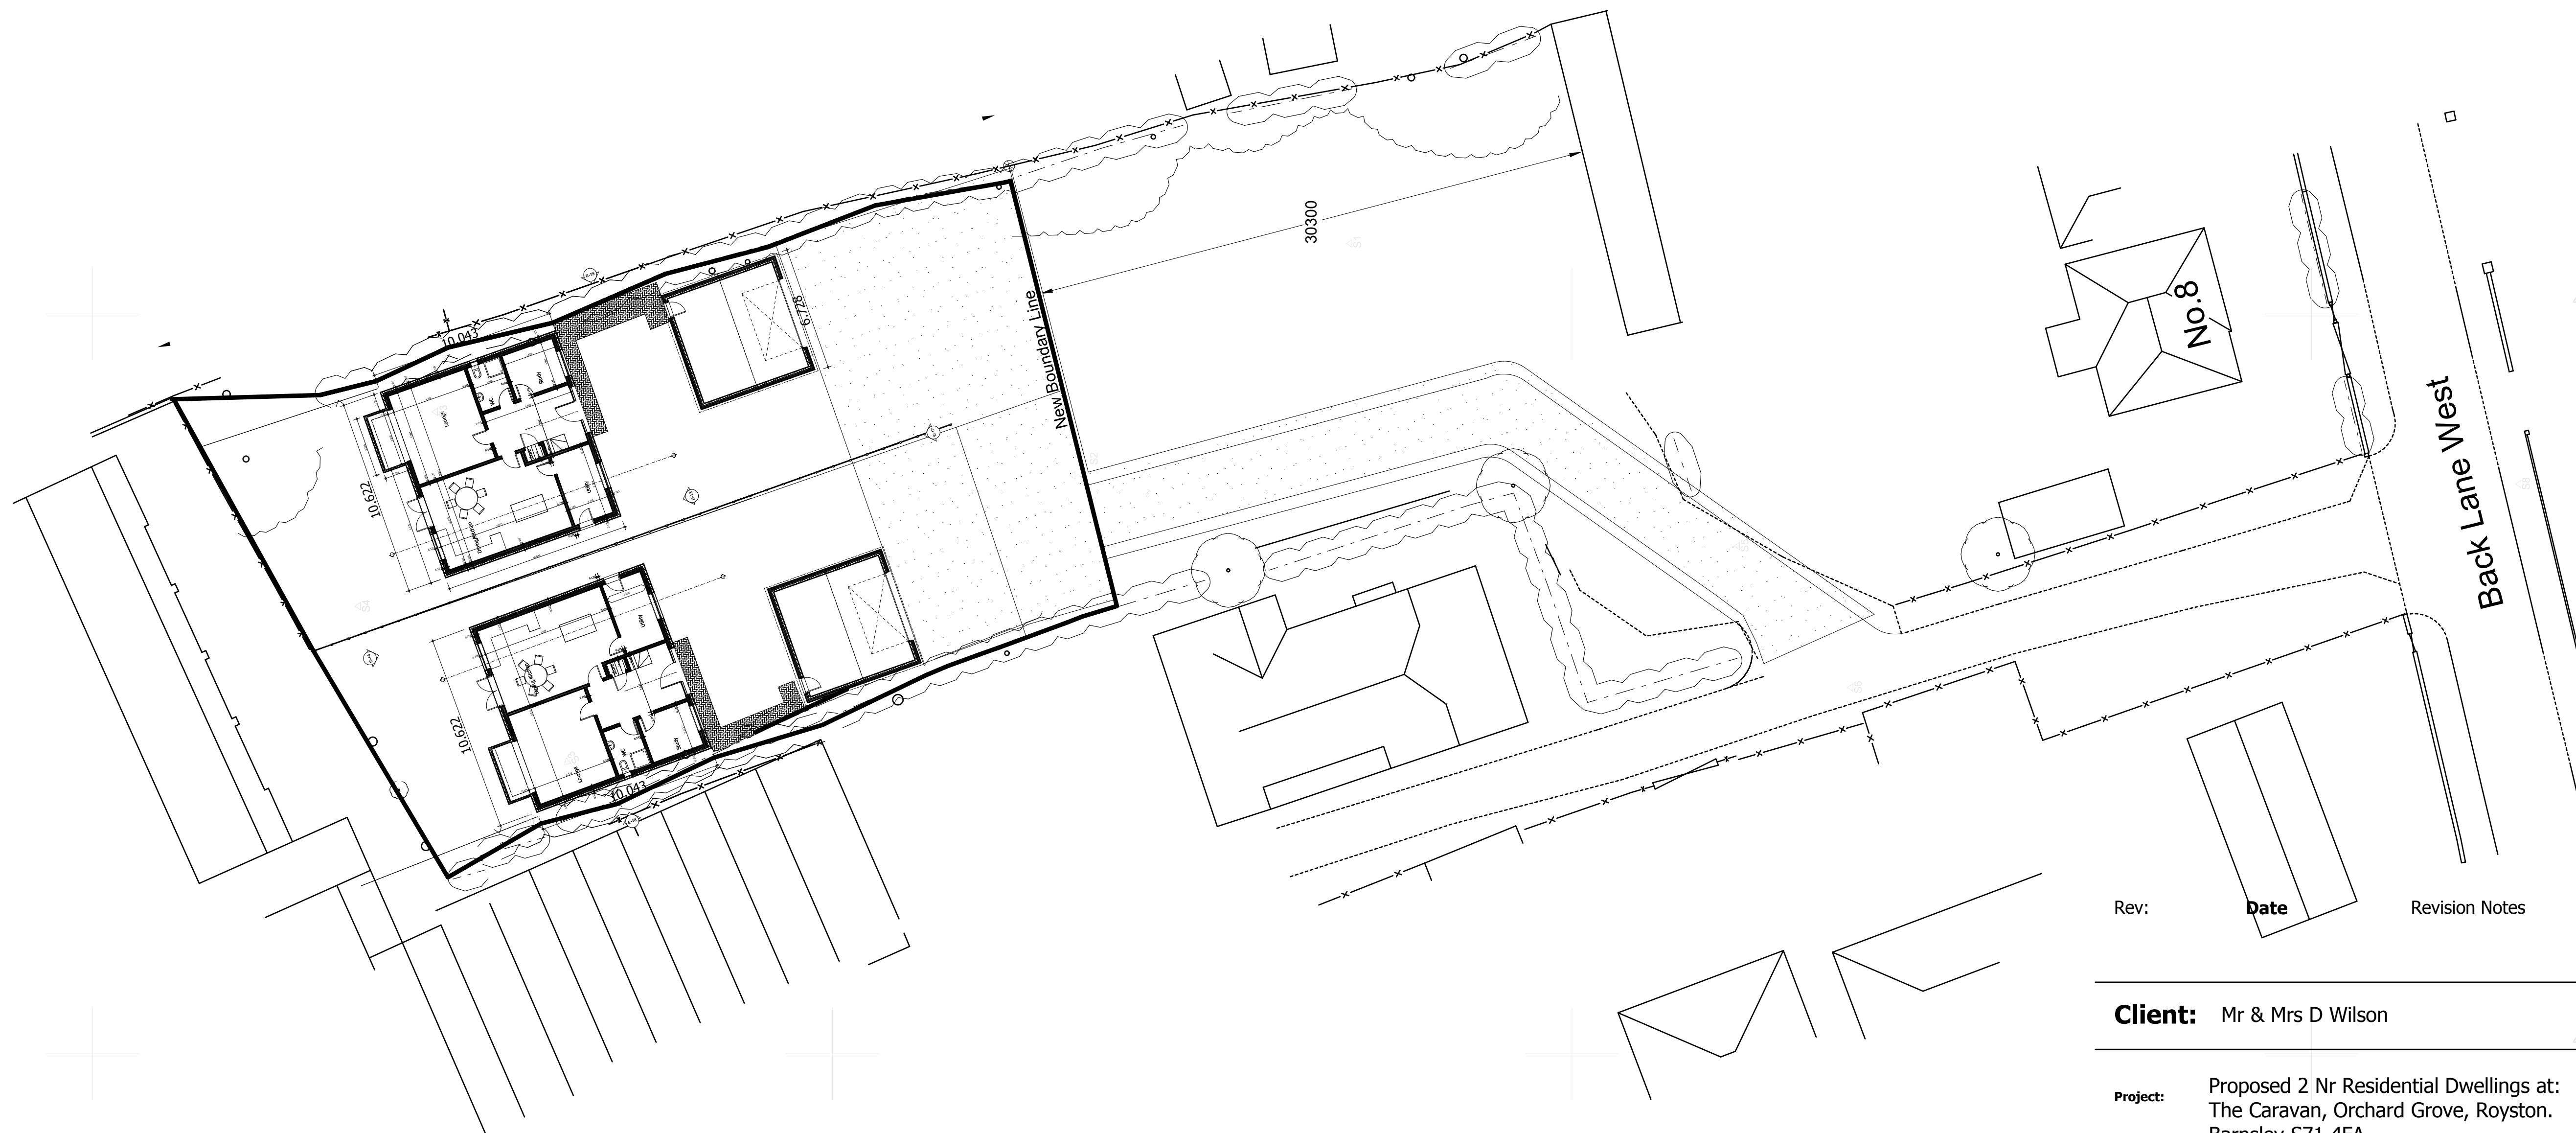


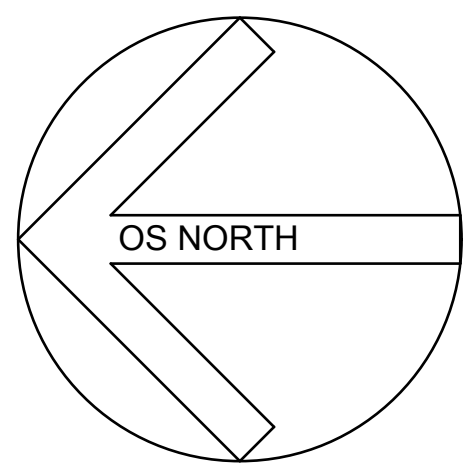

Rev: **Date** Revision Notes

Client: Mr & Mrs D Wilson


Project: Proposed 2 Nr Residential Dwellings at:
The Caravan, Orchard Grove, Royston.
Barnsley S71 4FA

Drawing Title: Site Layout

Scale: 1:200 **Date:** 27/11/2013

Drawn By: AR **Rev:**

Drawing Nr: SL1

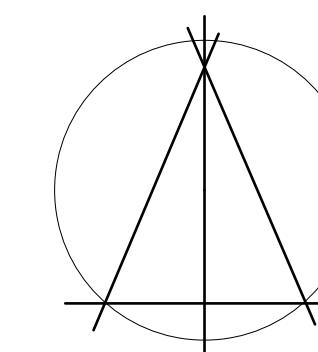

Alan Robinson
Chartered Architect BA Dip Arch RIBA BSc (Hons)
2 Gawber Road, Barnsley S75 2AF
Tel/Fax 01226 286066
Mob: 07947808933