

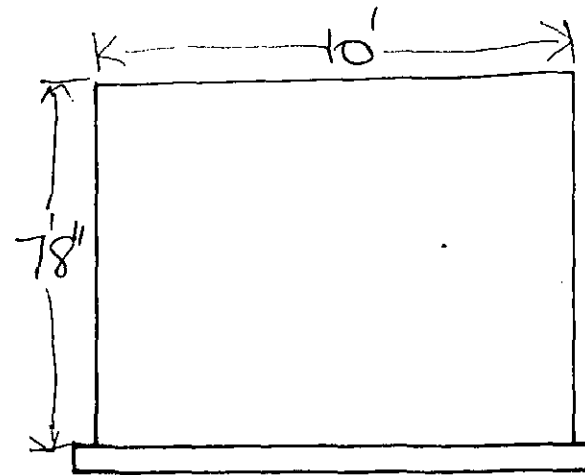



Height of existing garage and
of the new build.

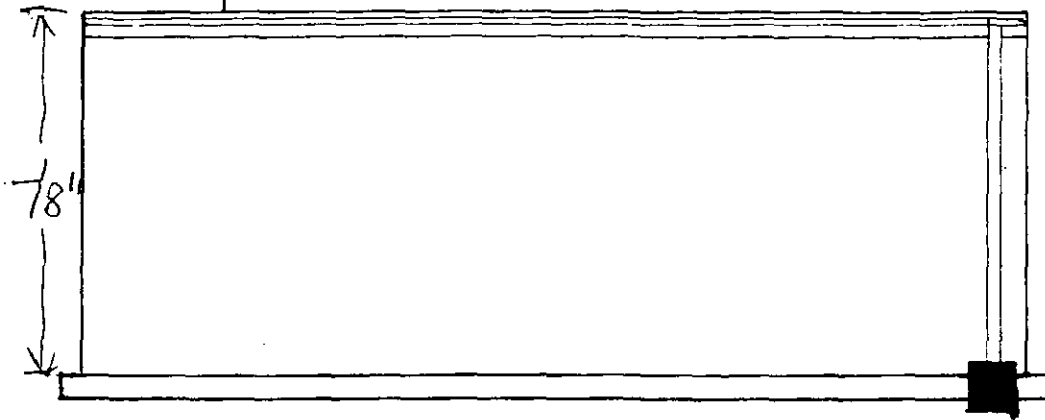


Rear elevation
of existing garage
and new build.

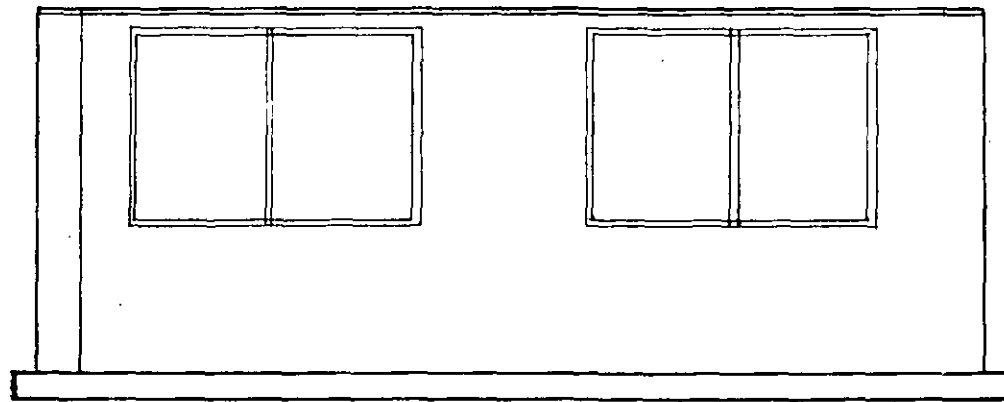

Side elevation showing location of
windows in the new build, facing
bungalow, if required.

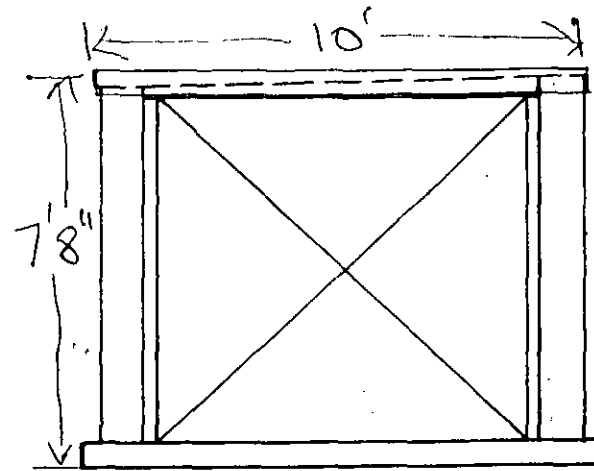

Front elevation of existing
garage and new build.
Front elevation showing
up and over door.

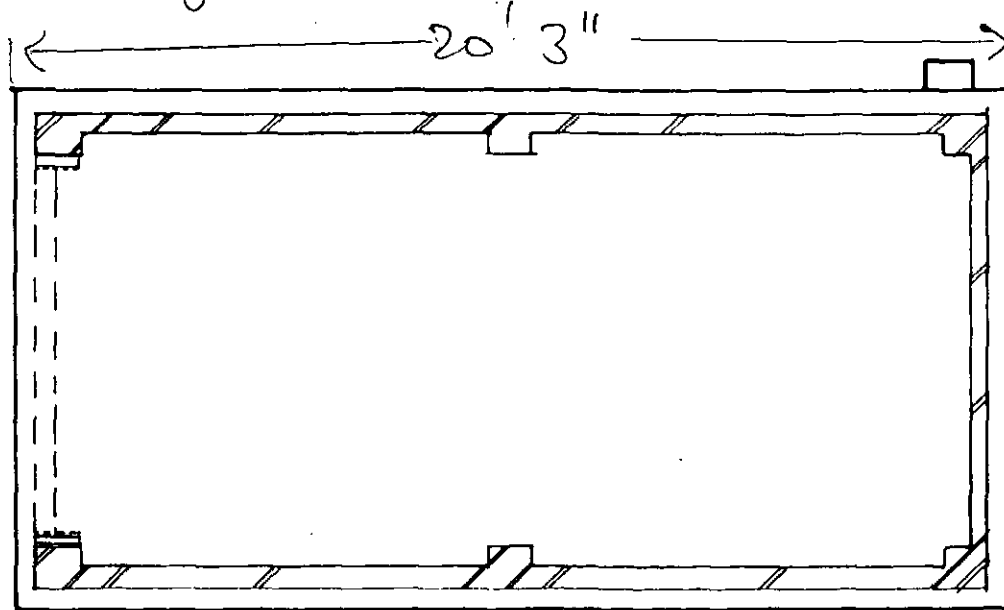

Floor plan of existing garage which
will be the floor plan for the new build.

PLAN C

Building specification
of new build.

1 CEDAR CLOSE

ROYSTON.