



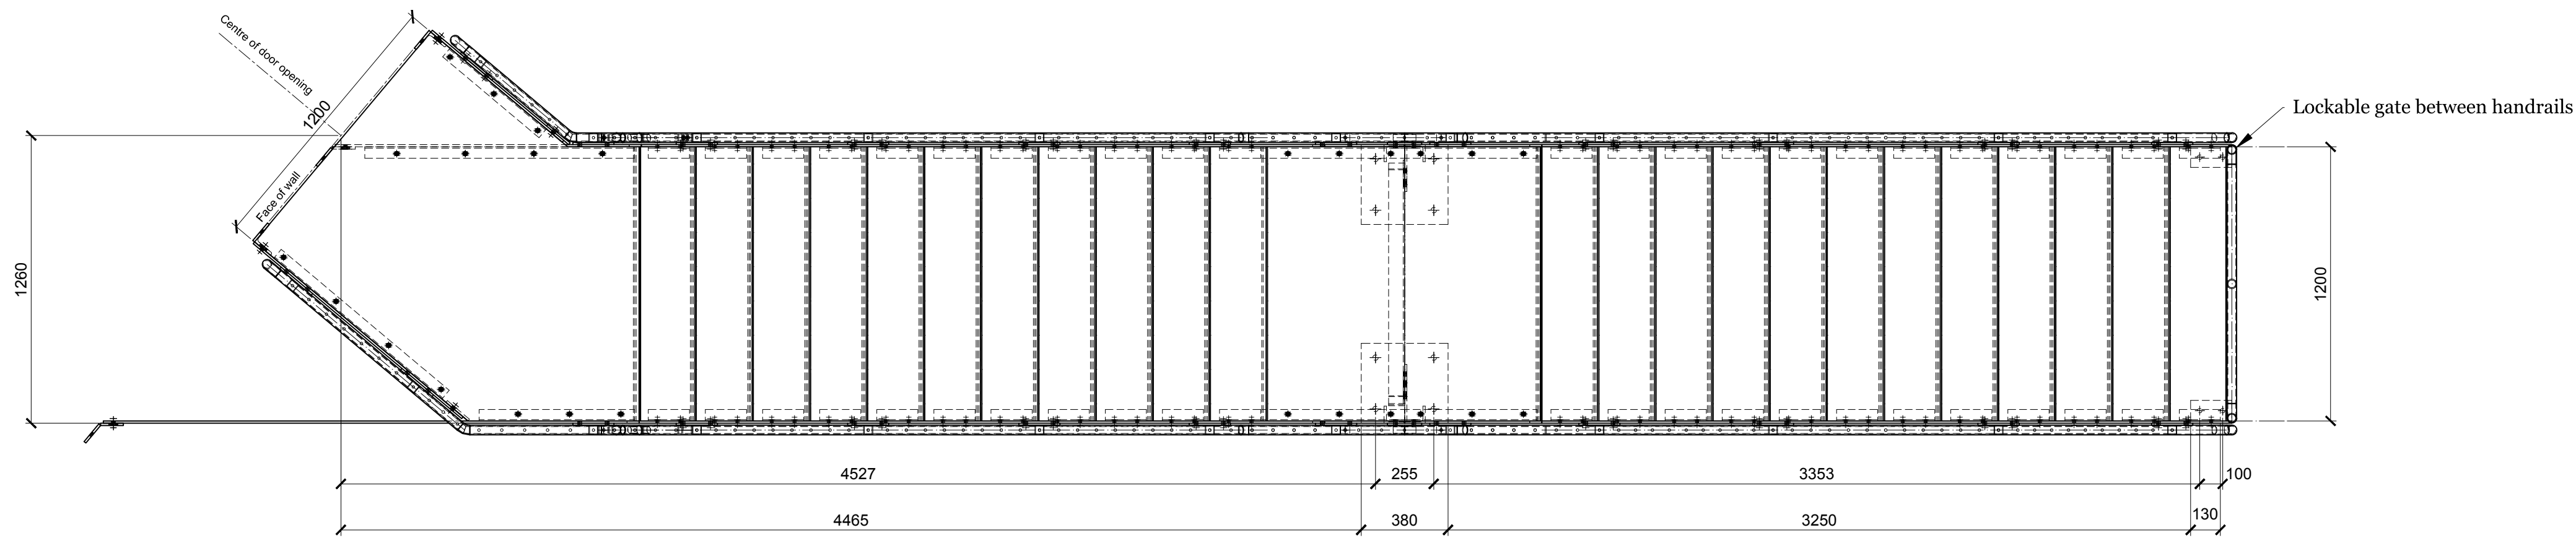

A - A

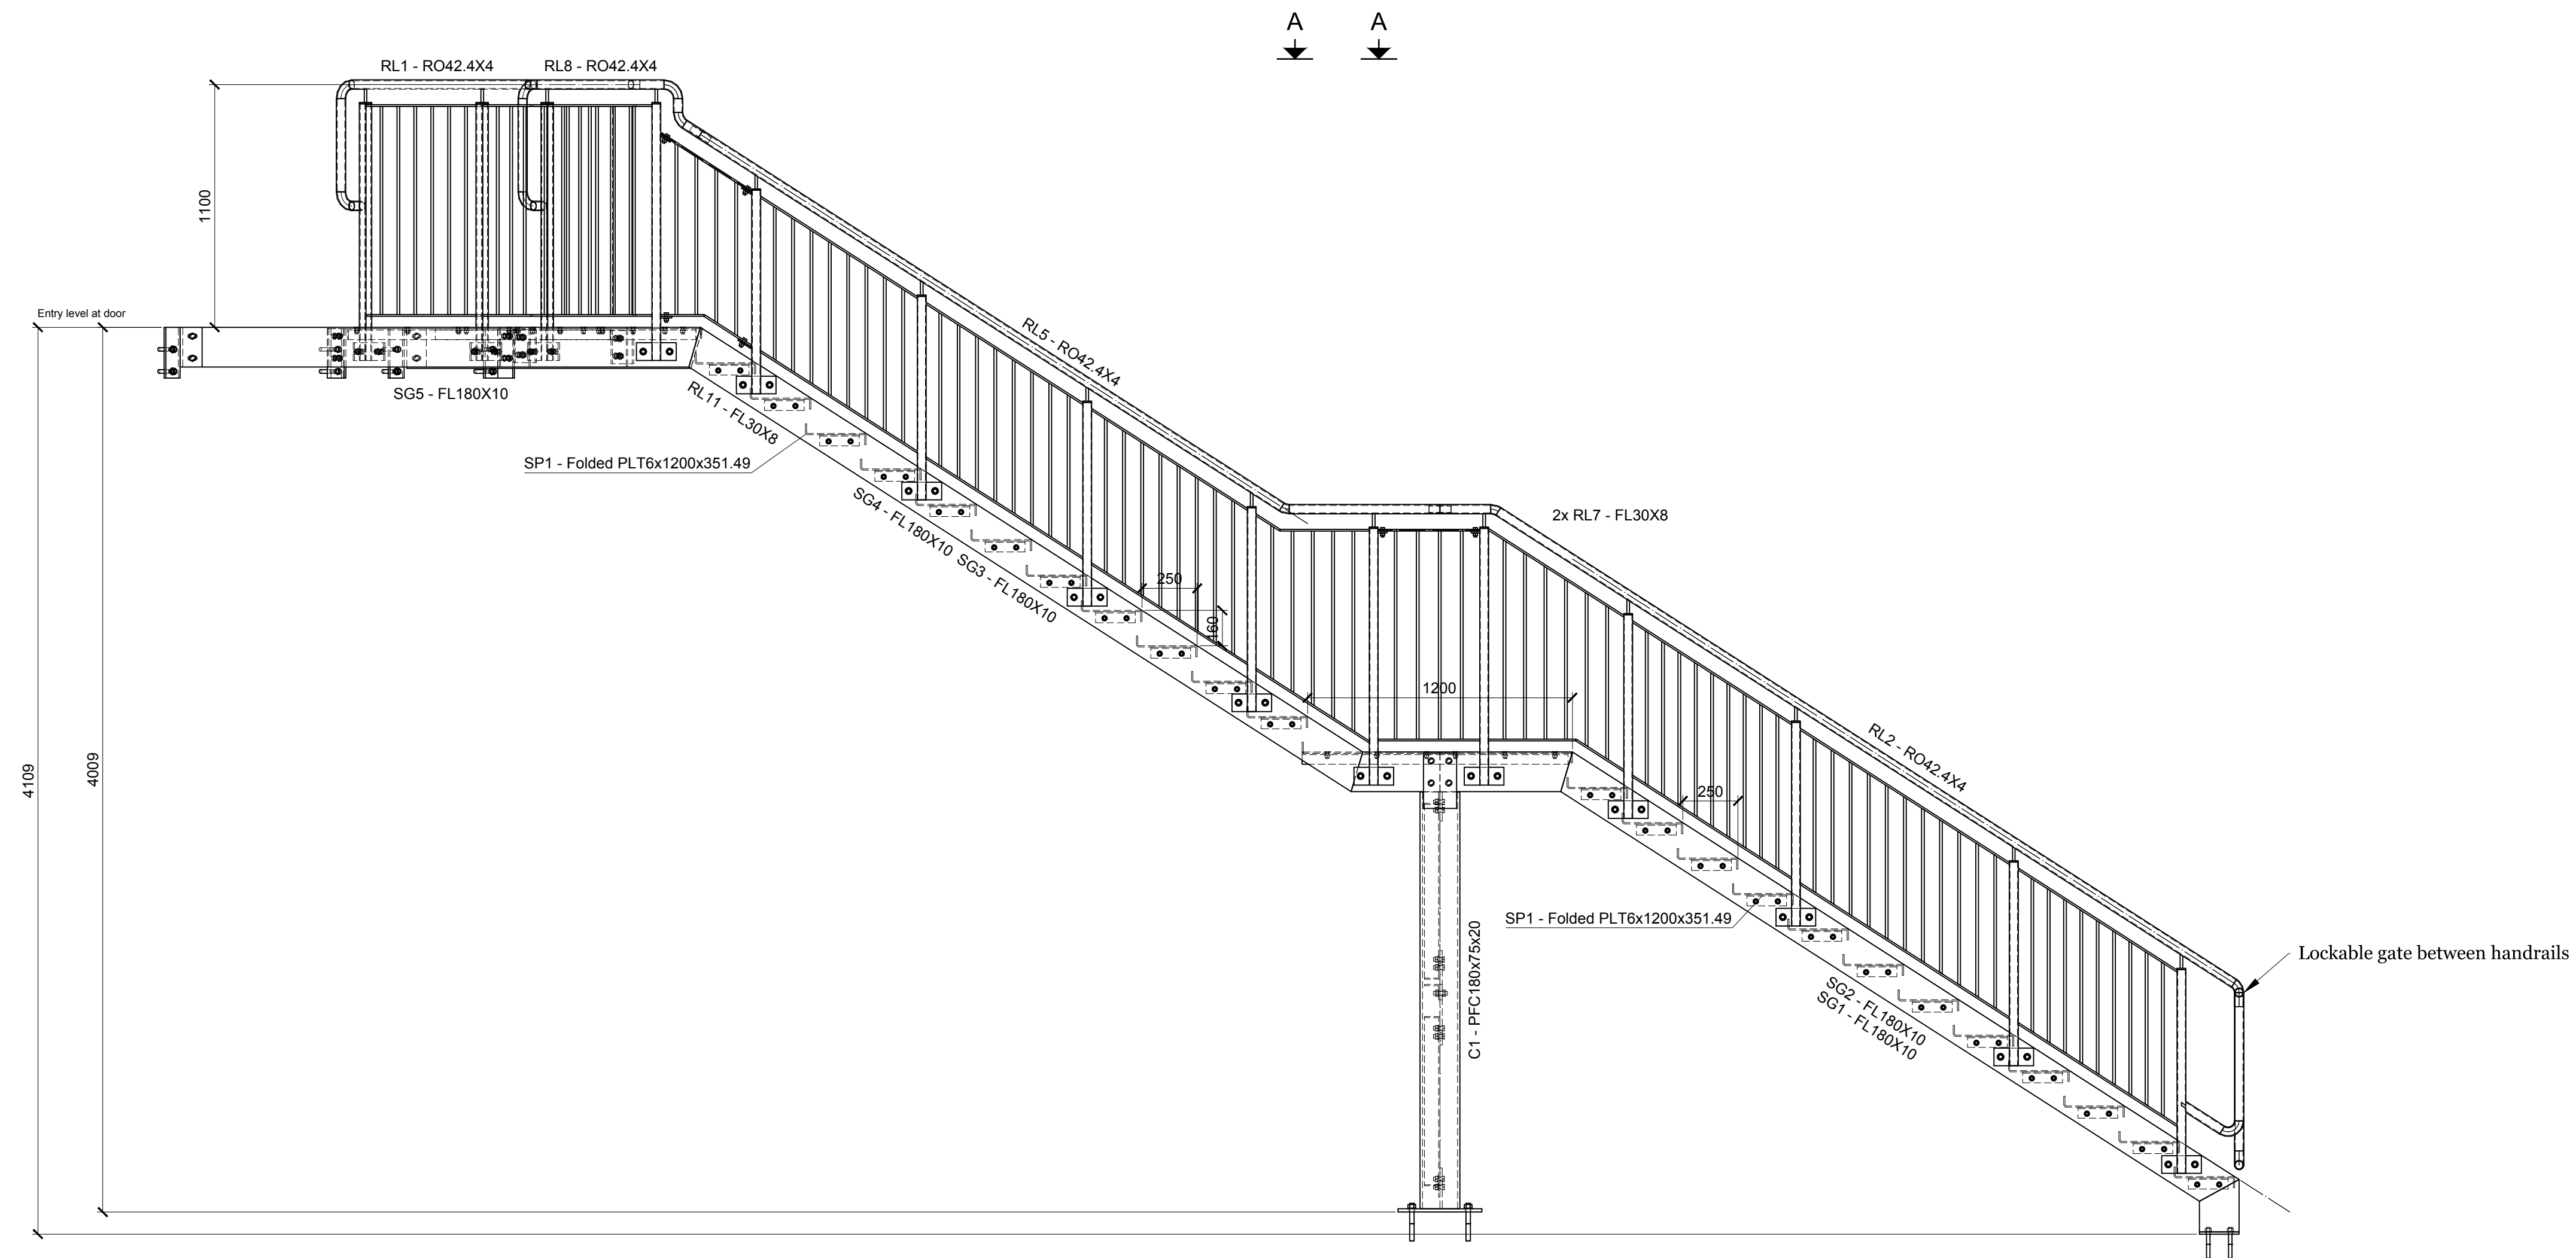


Elevation on stair side

## General Notes

1. This drawing must not be scaled.

|       |            |                           |        |
|-------|------------|---------------------------|--------|
| D     | 19/10/2011 | Infill bars added         | AS     |
| C     | 14/10/2011 | Balustrade design altered | AS     |
| B     | 14/10/2011 | Balustrade design altered | AS     |
| A     | 11/10/2011 | Further details added     | AS     |
| Index | Date       | Description               | Author |

## REVISIONS
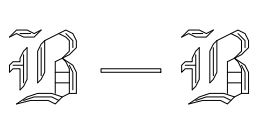
|                                                                                       |   |         |
|---------------------------------------------------------------------------------------|---|---------|
|  | Bower-Bennett Ltd,<br>4 Milner Close,<br>Bramley,<br>Rotherham - S66 2XA<br>Phone & Fax: 01709 548146 | advance |
|---------------------------------------------------------------------------------------|---|---------|

|               |                                          |
|---------------|------------------------------------------|
| CLIENT        | JMT Engineering (Doncaster) Ltd          |
| PROJECT       | Kendray Hospital access stair            |
| DRAWING TITLE | Plan view and elevation on side of stair |

|             |             |            |       |
|-------------|-------------|------------|-------|
| DRAWN BY    | CHECKED BY  | DATE       | SCALE |
| AS          |             | 28/09/2011 | 1:20  |
| PROJECT No. | DRAWING No. | REV        |       |
|             | [G] - 102   | D          |       |