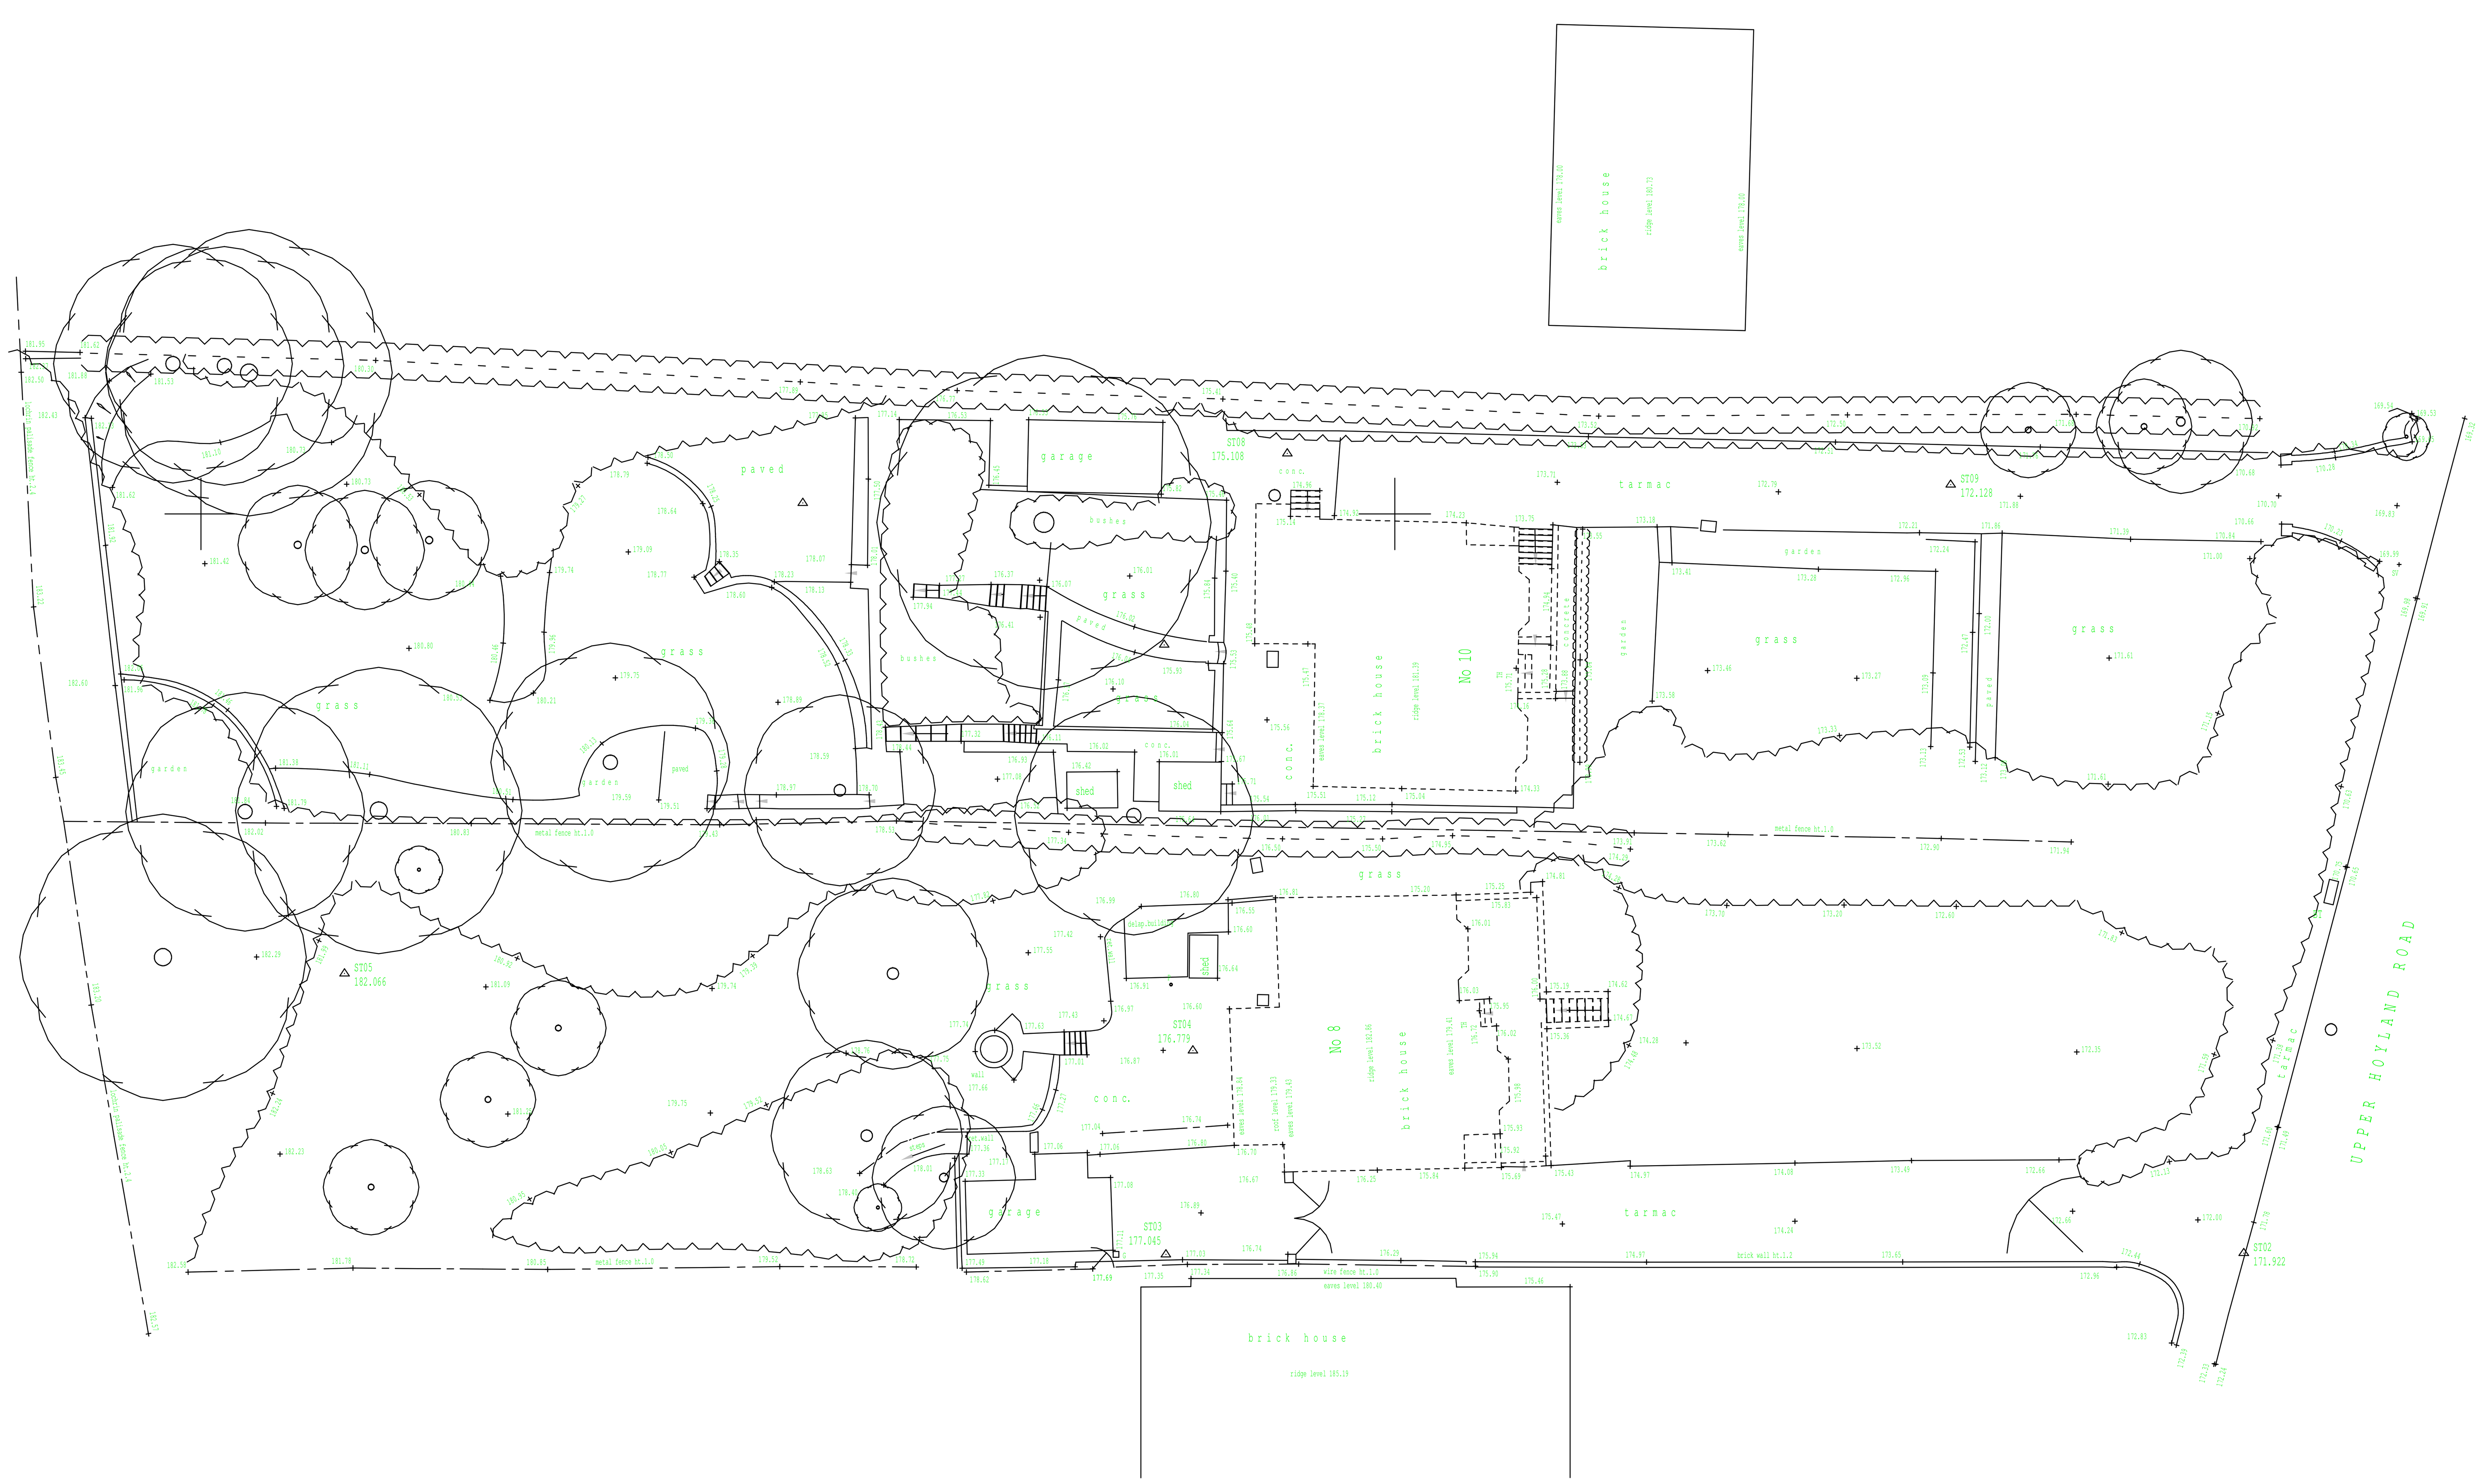

LEGEND

AV	AIR VALVE
B	BOLLARD
BH	BOREHOLE
BS	BUS STOP
BT	BRITISH TELECOM
CC	CONCRETE COVER
CM	CABLE MARKER
CP	CATCH PIT
CATV	CABLE TV
DP	DOWN PIPE
ECP	ELEC. CABLE PIT
EP	ELEC. POLE/PYLON
ER	EARTH ROD
FH	FIRE HYDRANT
FWS	FOUL WATER SEWER
G	GULLY
GV	GAS VALVE
HV	HIGH VOLTAGE
IC	INSPECTION COVER
JB	JUNCTION BOX
KW	KERB WEIR
LB	LITTER BIN
LH	LAMP HOLE
LP	LAMP POST
MC	METAL COVER
MH	MANHOLE
MV	MEDIUM VOLTAGE
P	POST / POLE
RE	RODDING EYE
RS	ROAD SIGN
S	STAY
SC	STOP COCK
ST	STOP TAP
SV	STOP VALVE
SWS	SURFACE WATER SEWER
TC	TRAFFIC CONTROL
TL	TRAFFIC LIGHTS
TP	TELEGRAPH POLE
TH	THRESHOLD
VP	VENT PIPE
WM	WATER METER
WO	WASH OUT

c	CILL HEIGHT
h	HEAD HEIGHT
cht	CEILING HEIGHT
fcht	FALSE CEILING HEIGHT
b	BEAM HEIGHT
sp	SPRING POINT
dht	DOOR HEIGHT
←	STAIRS UP

CLIENT

Peter Thompson

LOCATION

8 - 10 Upper
Hoyland Road
Hoyland
S74 9NJ

SHEET	1 OF 1
SCALE	1 : 200
DRAWN	Andrew Tutin
DATE	June 2008
LEVEL DATUM	NEWLYN
GRID DATUM	ARBITRARY
B.M. USED	OBM on No 96/98 Mount Crescent Value 173.48

DRAWING NO.
1600/1

All Services to be Field Verified
All Drawings remain the property of
CT Surveys until all payments have been made.

© Copyright CT Surveys Limited 2008