

Do Not Scale


DESIGNERS HAZARD IDENTIFICATION

IT IS ASSUMED THAT ALL WORKS WILL BE UNDERTAKEN BY A COMPETENT CONTRACTOR WORKING, WHERE APPROPRIATE, TO AN APPROVED METHOD STATEMENT. IN ADDITION TO THE HAZARDS TYPICALLY ASSOCIATED WITH THE TYPES OF CONSTRUCTION DETAILED ON THIS DRAWING, ANY KNOWN ABNORMAL HAZARDS SPECIFIC TO THIS DRAWING HAVE BEEN IDENTIFIED.


ABNORMAL HAZARD REFERENCE

- Notes
- THIS DRAWING IS TO BE READ IN CONJUNCTION WITH HIGHWAYS GENERAL ARRANGEMENT DRAWING (DRG: 16017/101).
 - THIS DRAWING IS FOR INFORMATION ONLY.

ROAD 2 PROFILE CH 0+000 – 0+180
SCALE: 1:200 HORIZ., 1:200 VERT.
1 x VERT. SCALE

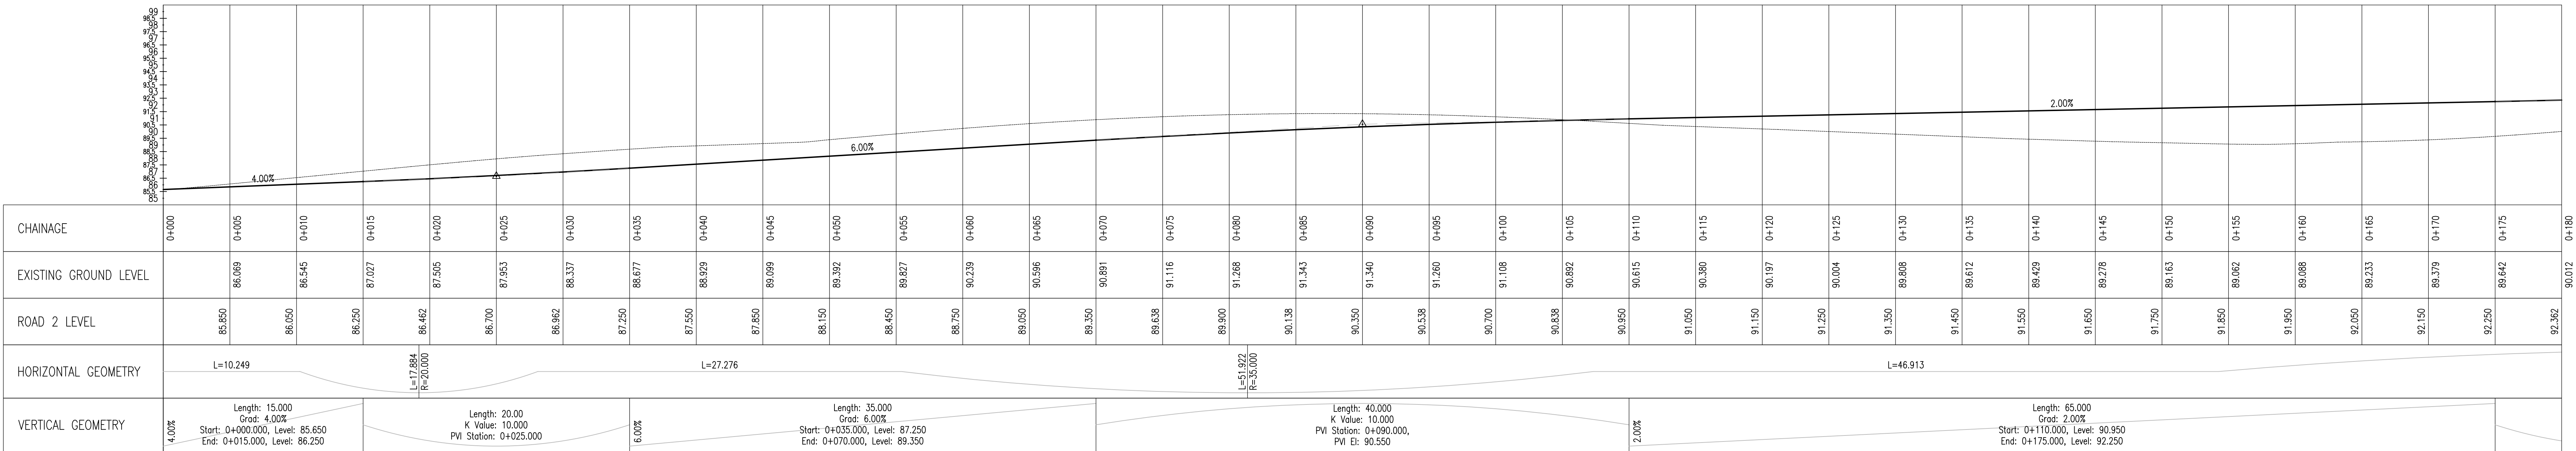

ROAD 2 PROFILE CH 0+180 – 0+320.25
SCALE: 1:200 HORIZ., 1:200 VERT.
1 x VERT. SCALE

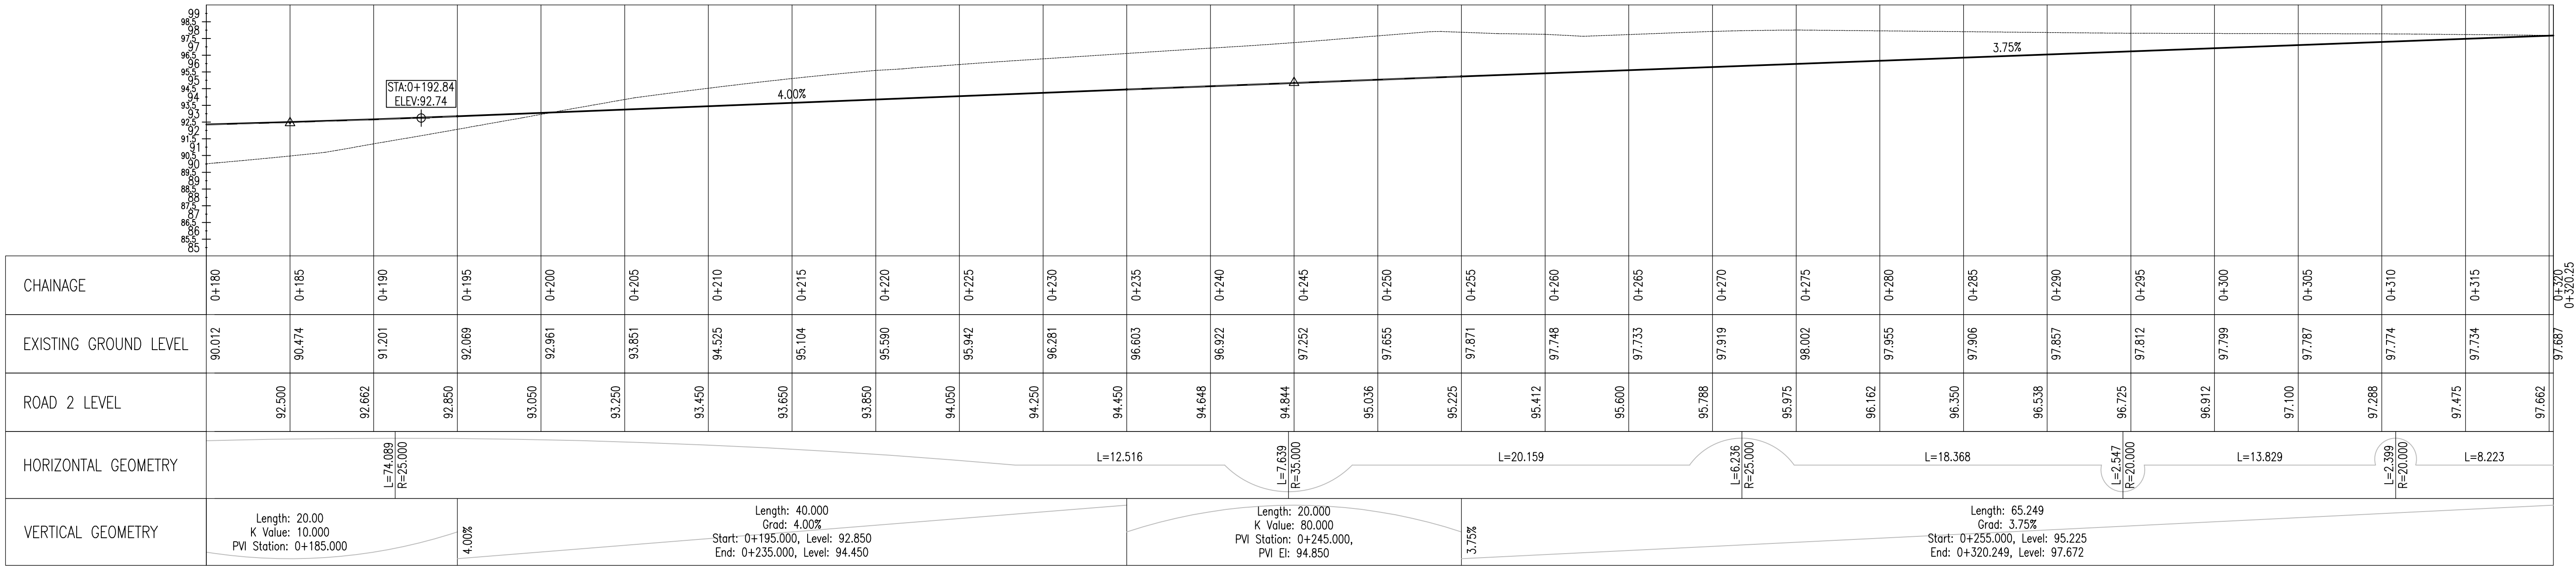

13.07.17	PRELIMINARY ISSUE	NT	VB	P1
Date	Revision	By	Chkd	Ref

dudleys
Structural & Civil Consultants

Tithe House
35 Town Street, Horsforth
Leeds, LS18 5LJ
Tel: 0113 258 3611
e-mail: info@dudleys.org.uk

Project
**BLOOMHOUSE LANE,
DARTON**

Title
**LONG SECTIONS
SHEET 2 OF 4**

Scale	AS @ A0	Drawn	NT	Checked	VB
Date	JUL'17	Status	PRELIMINARY		
Org. No.	16017/016	Rev.	P1		