




**EXISTING SIDE ELEVATION -
SCALE 1:100**

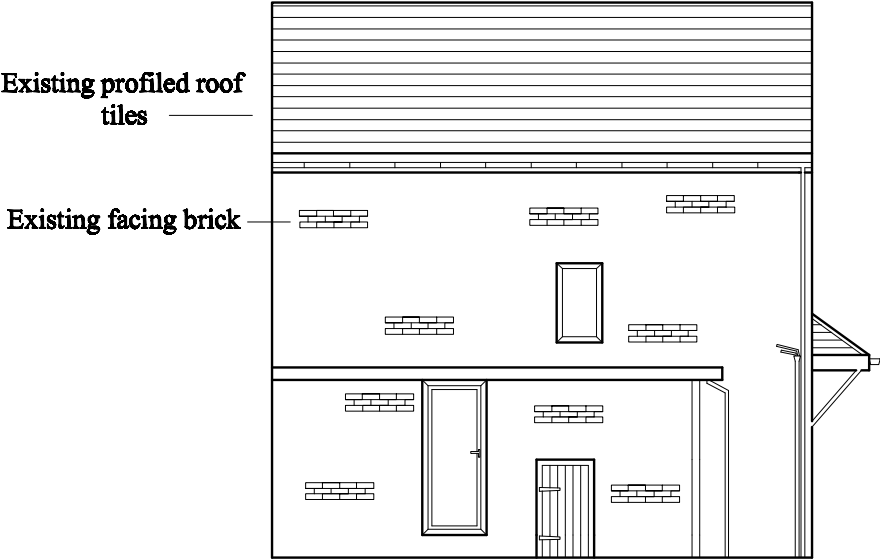


**EXISTING SIDE ELEVATION -
SCALE 1:100**

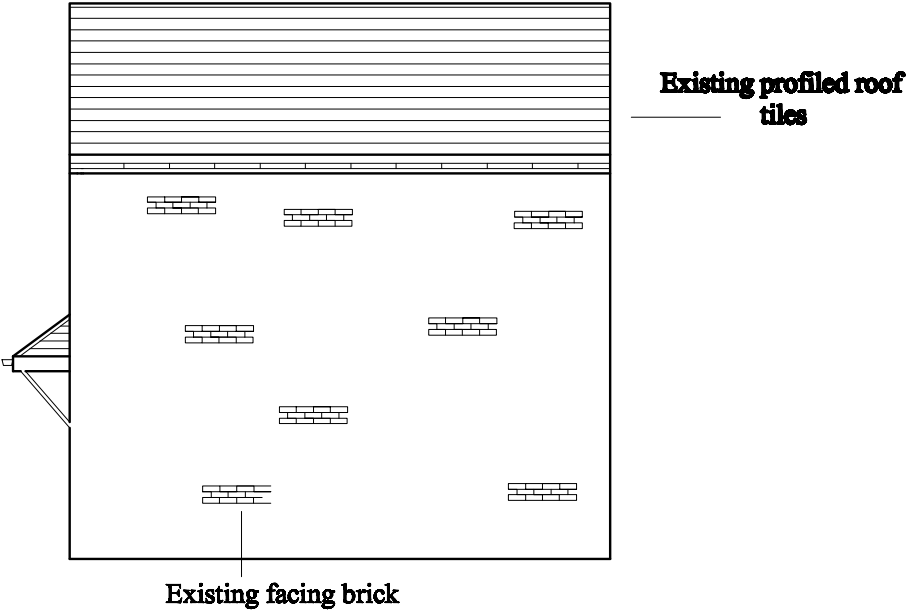

**PROPOSED SIDE ELEVATION -
SCALE 1:100**

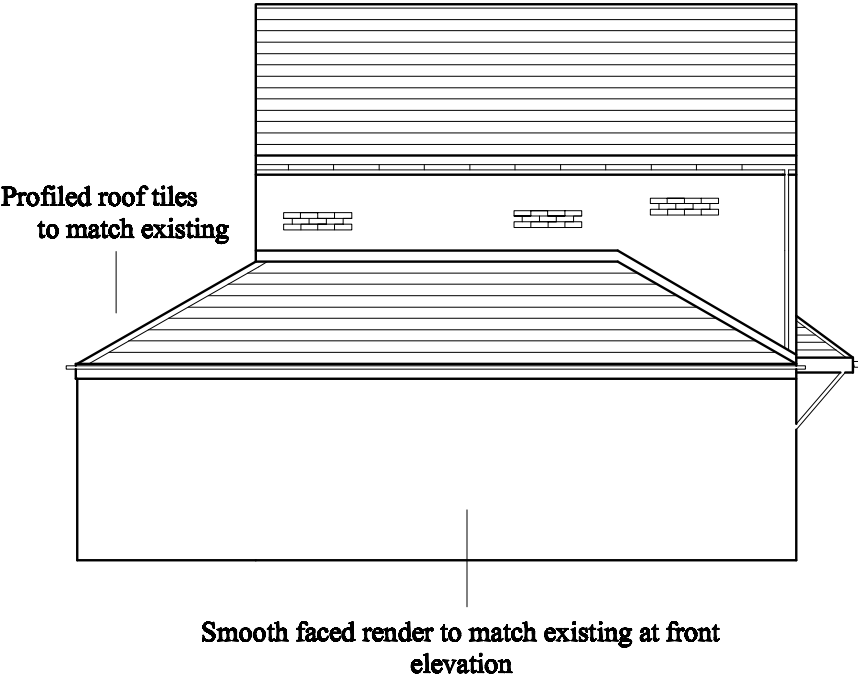

**PROPOSED SIDE ELEVATION -
SCALE 1:100**

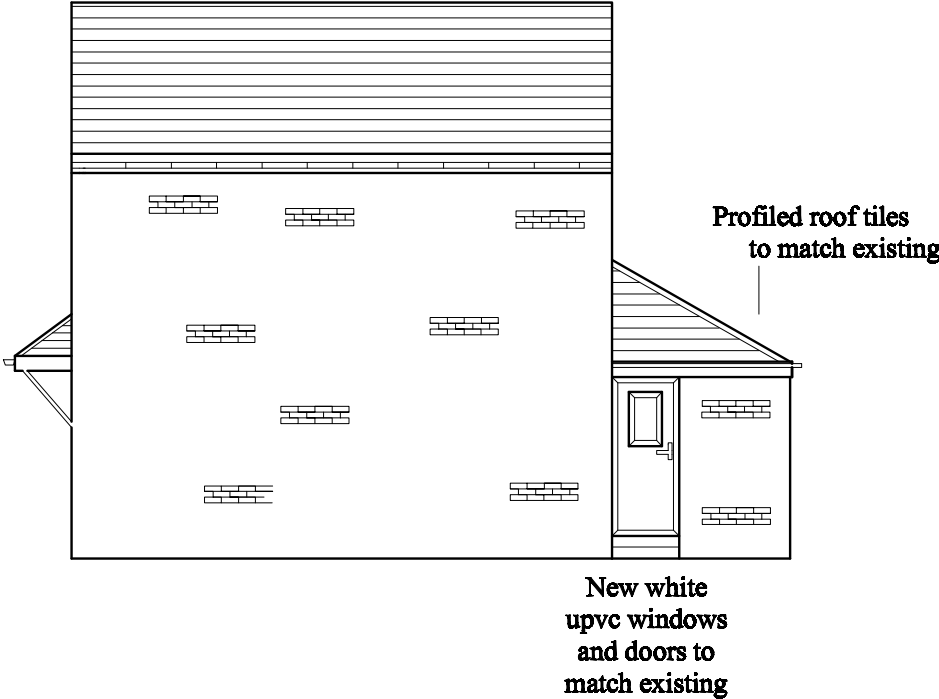

PLANNING NOTES

Existing walls - Facing Brick/Smooth Render

New walls to be smooth rendered

Existing windows and doors - White upvc

New windows and doors to be white upvc to match existing

Existing roof tiles - Profiled tile

New tiles to be profiled type to match existing.

Existing gutters/Fascias/downpipes - white plastic

New gutters/Fascias/downpipes - white plastic to match existing

PLANNING APPLICATION

**10 MILANO RISE
DARFIELD
BARNSELEY
SOUTH YORKSHIRE
S73 9PH**

**PROPOSAL - SIDE/REAR SINGLE STOREY
EXTENSION TO CREATE GARAGE AND
KITCHEN/DINING ROOM**