




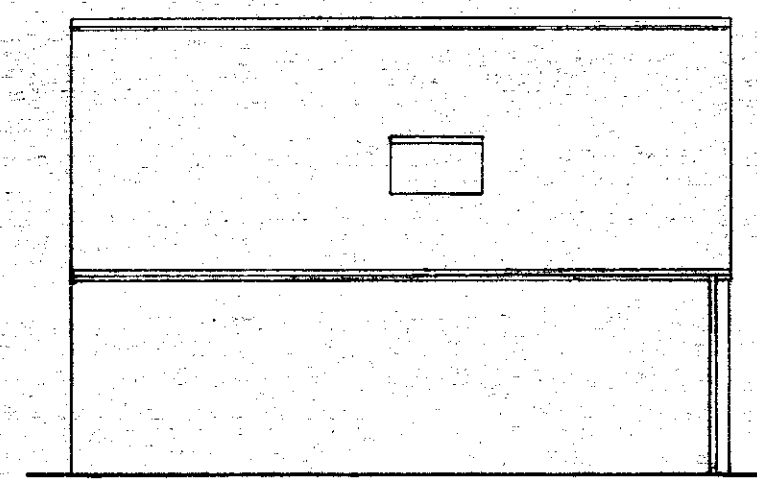

REAR ELEVATION

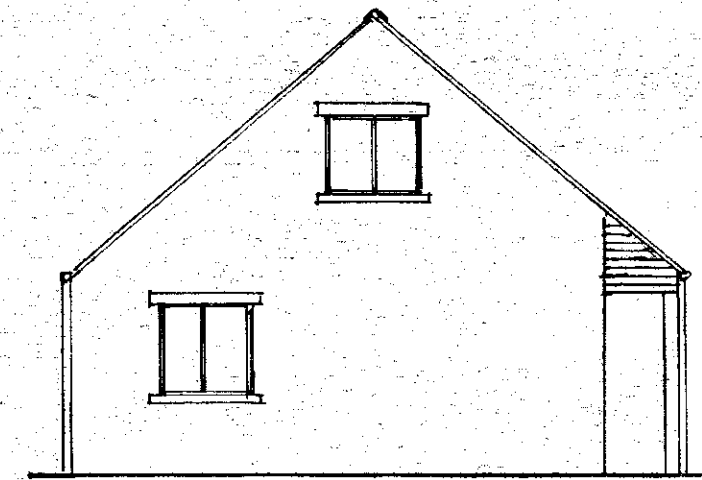


SIDE ELEVATION

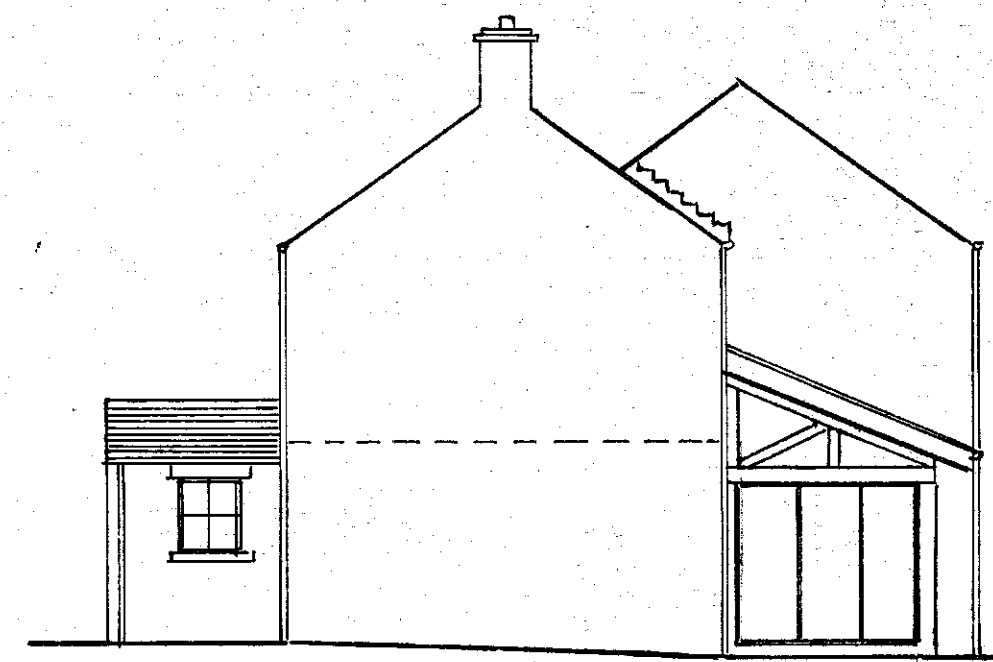


SIDE ELEVATION



REAR ELEVATION

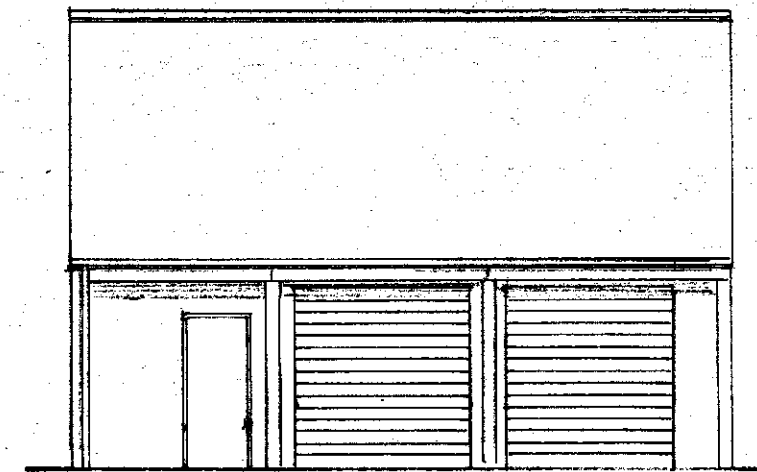

FRONT ELEVATION

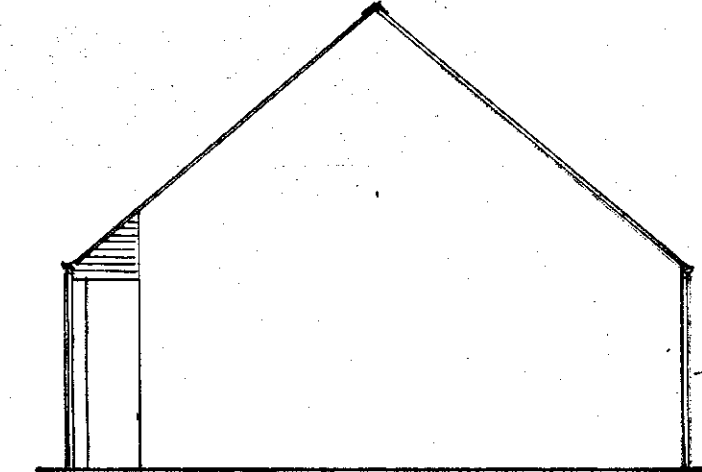


SIDE ELEVATION



SIDE ELEVATION




FRONT ELEVATION

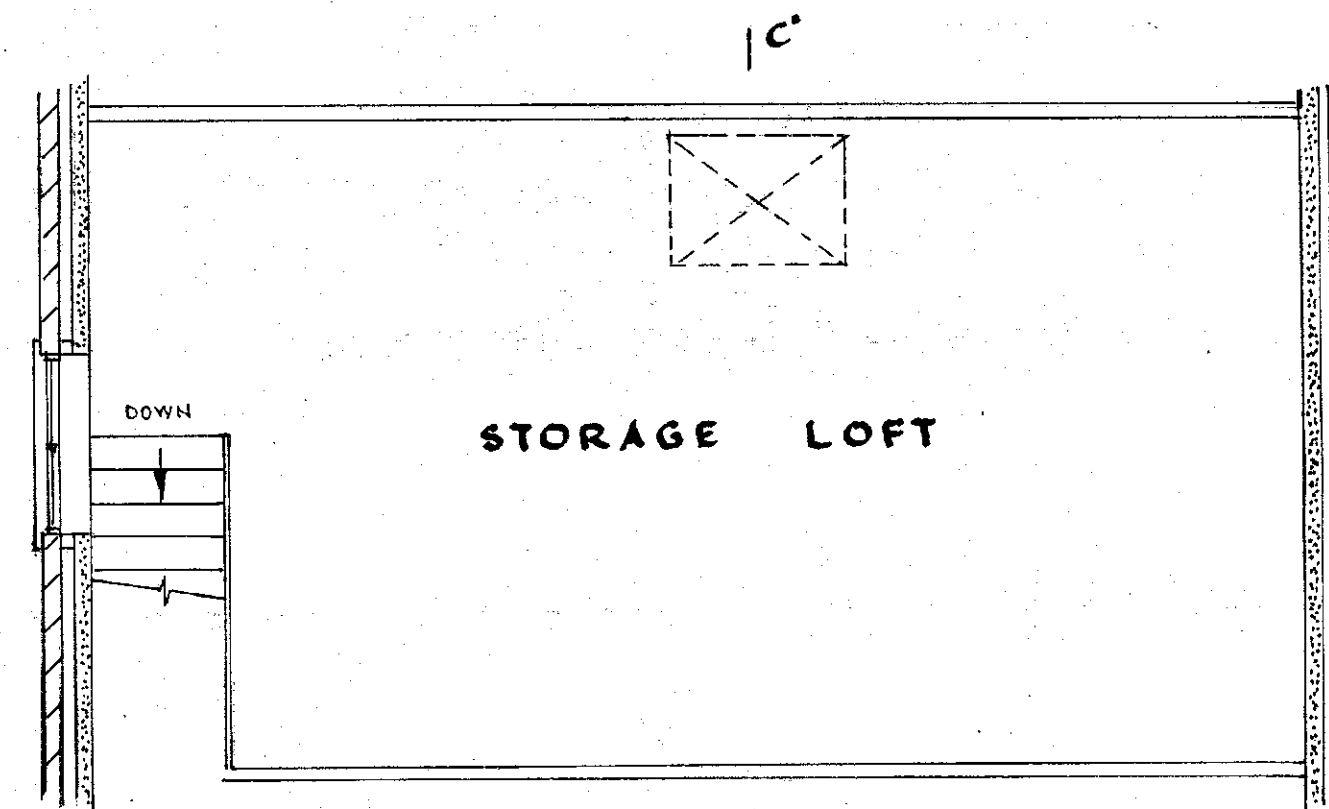


STORAGE LOFT

STORE PLAN

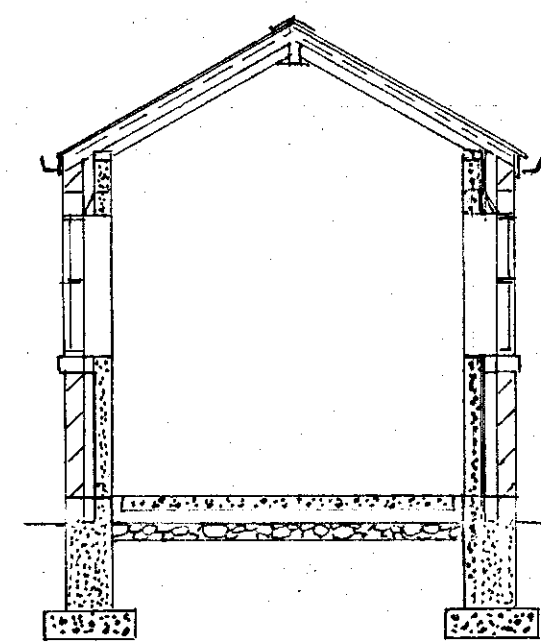


PORCH DETAIL


Electrical installation by member of the competent person scheme and certified to BS 7671.
Hot supply to bath to have heat restrictor to limit to 48°C.
Five alarm Grade B LD3 to BS 5801 - C 2nd alarm partition to insulation void on each floor interlinked & wired to power circuit with battery back up.
Temperature control valves to new radiators

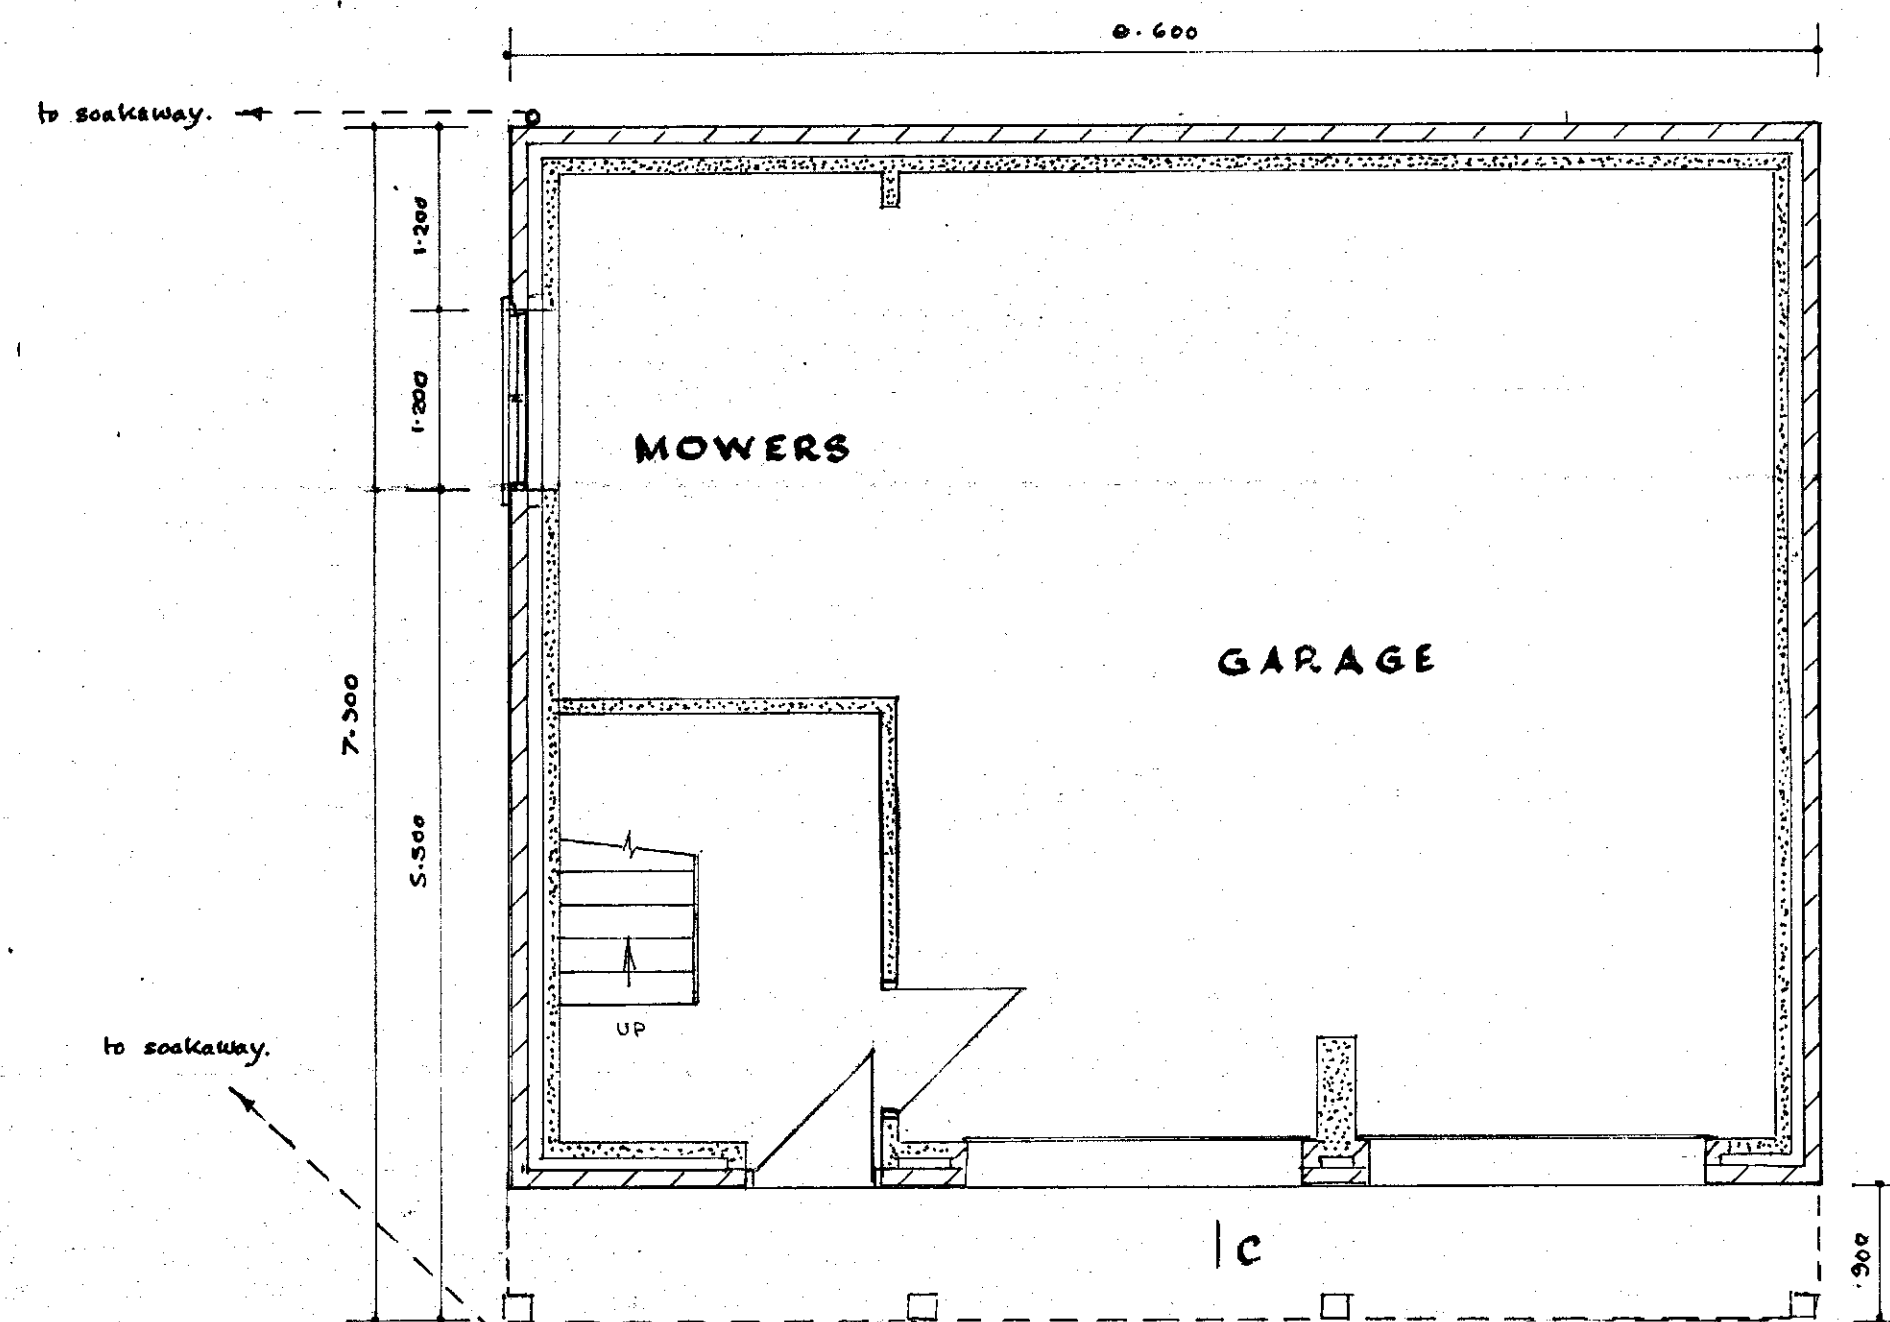


PLAN

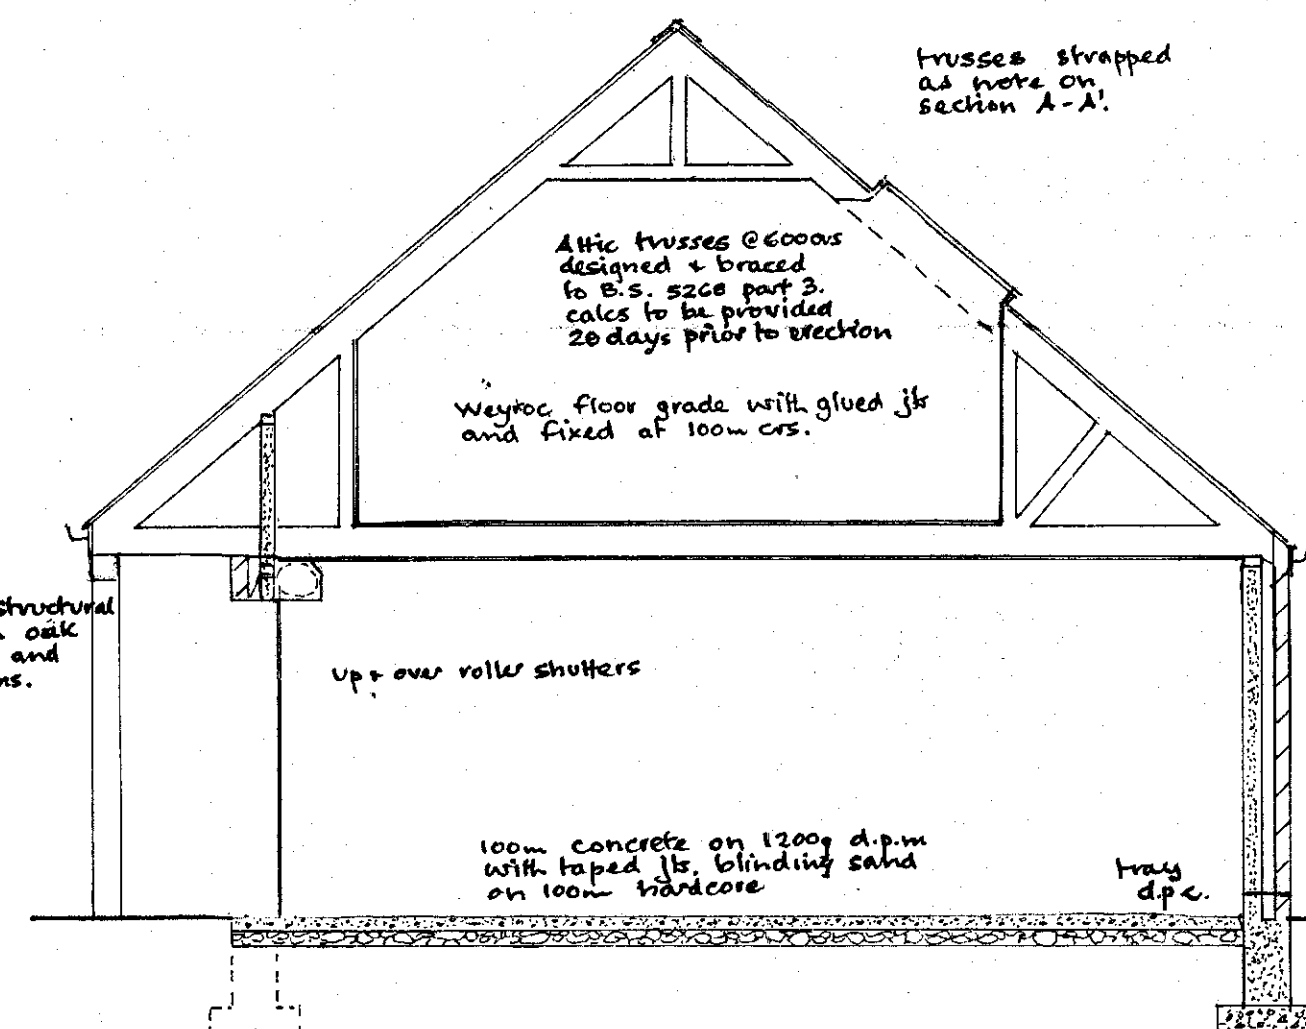

SECTION C-C'

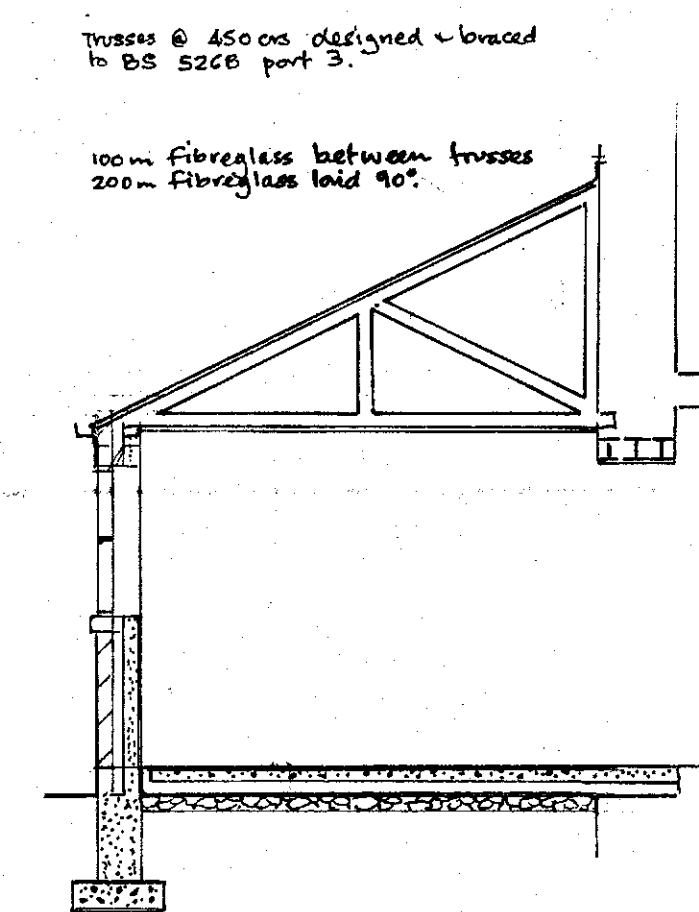

SECTION B-B'

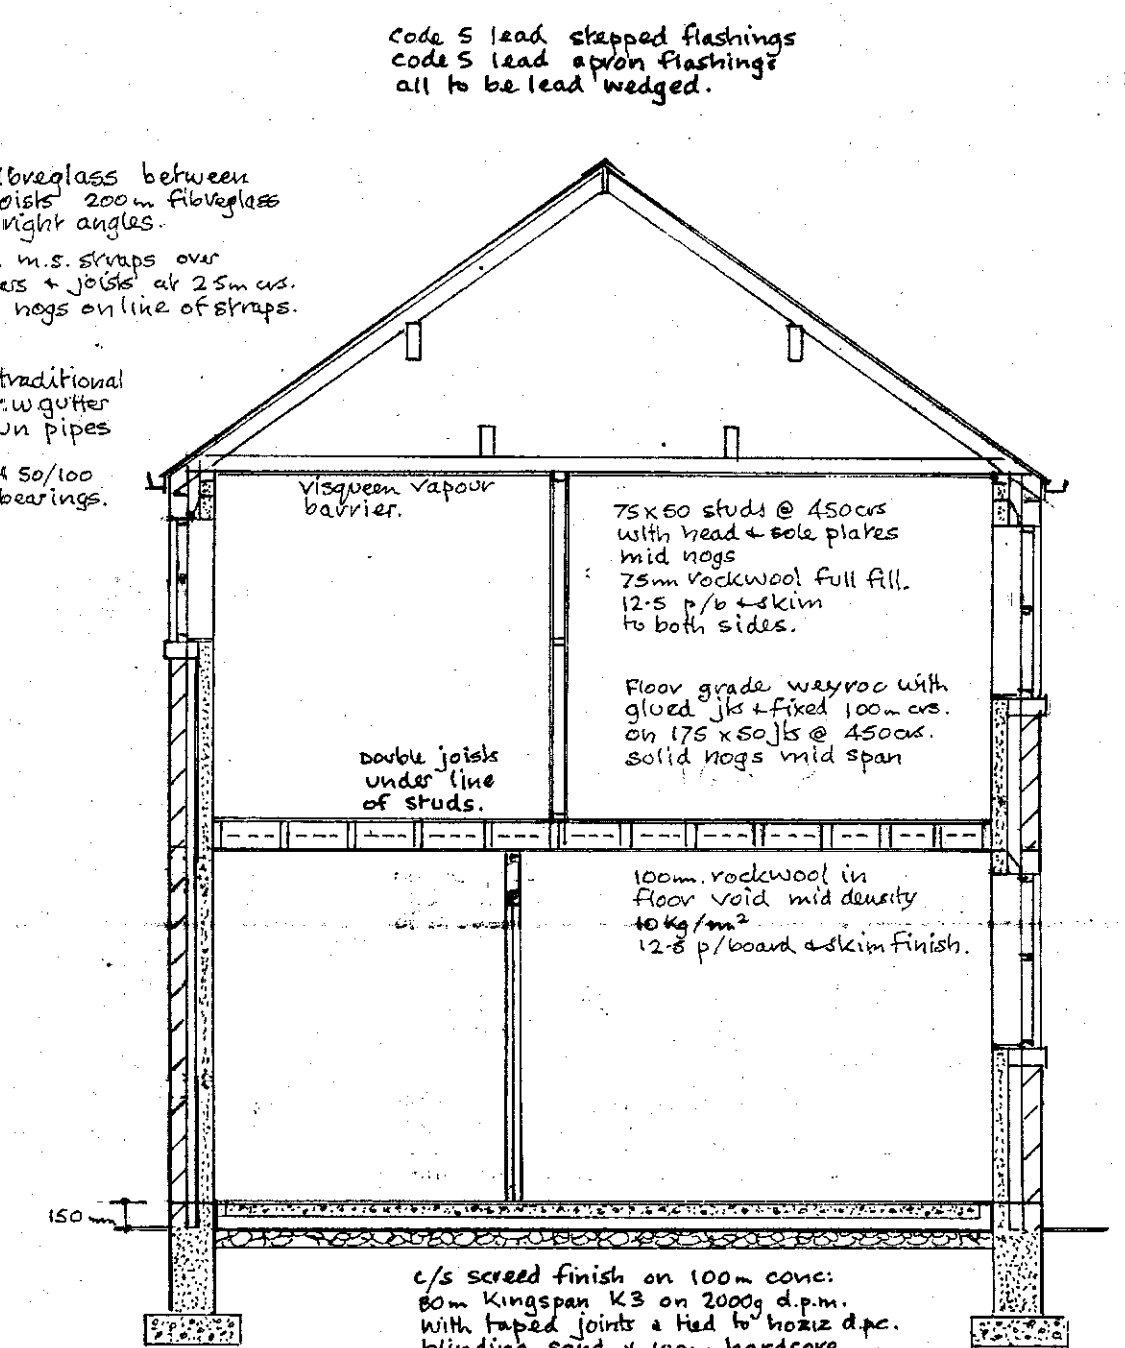

SECTION A-A'

'THE OLD COTTAGE' 3 THE VILLAGE GREEN, HOOD GREEN S75 3HJ.

FOR MISS TRACY, E. BEAUMONT.

SCALES: 1-50 & 1-100.

B M B C
CORPORATE MAIL ROOM
13 MAY 2016
Received by:
ORIGINAL COPY