




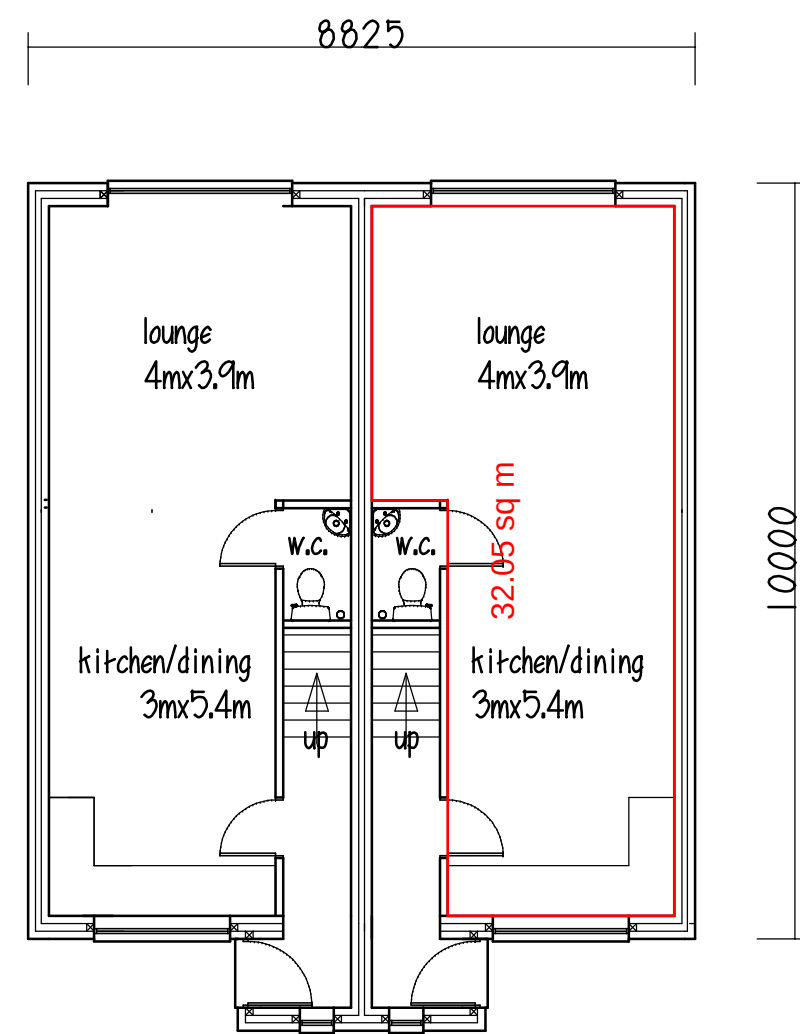


GROUND FLOOR

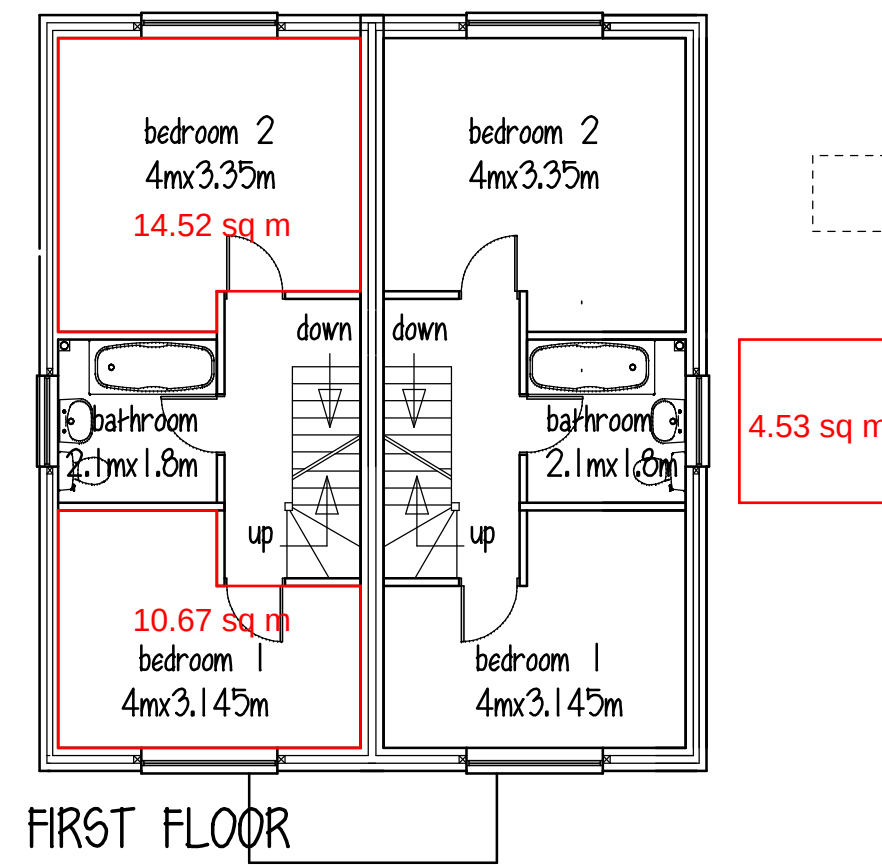

FIRST FLOOR

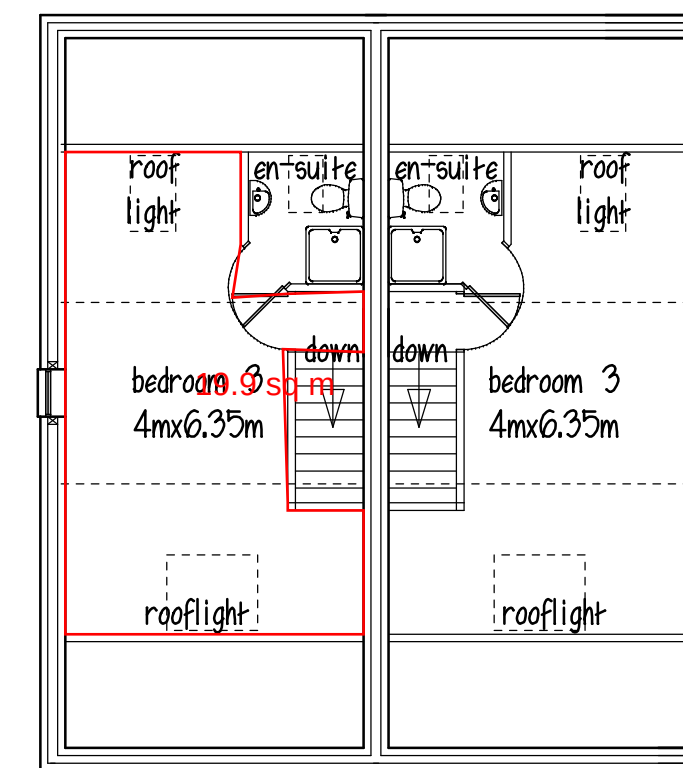


ATTIC

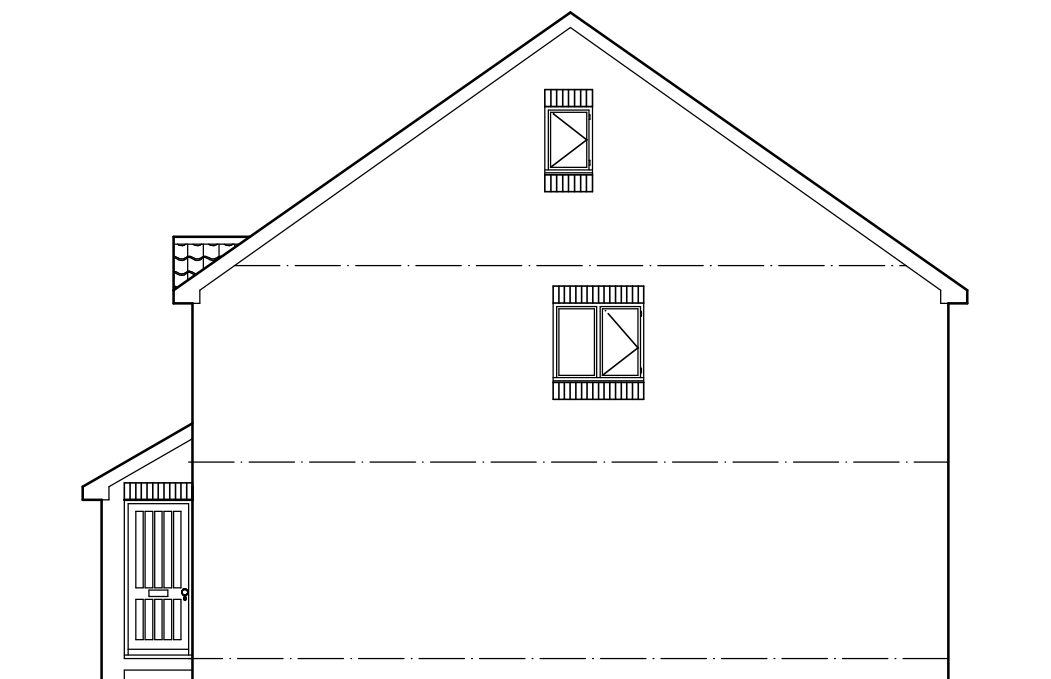


SIDE ELEVATION



FRONT ELEVATION

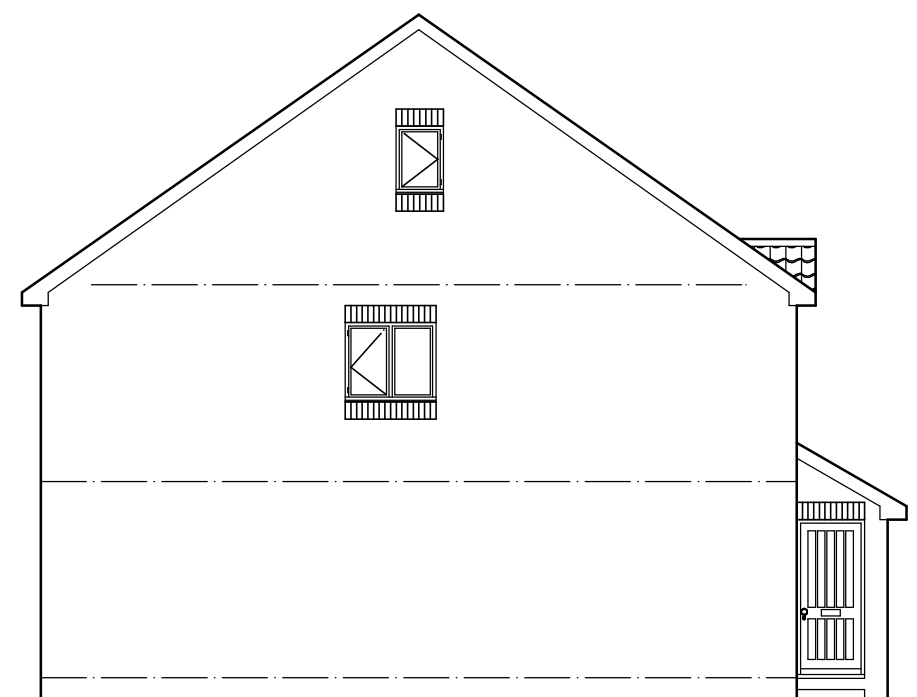

SIDE ELEVATION

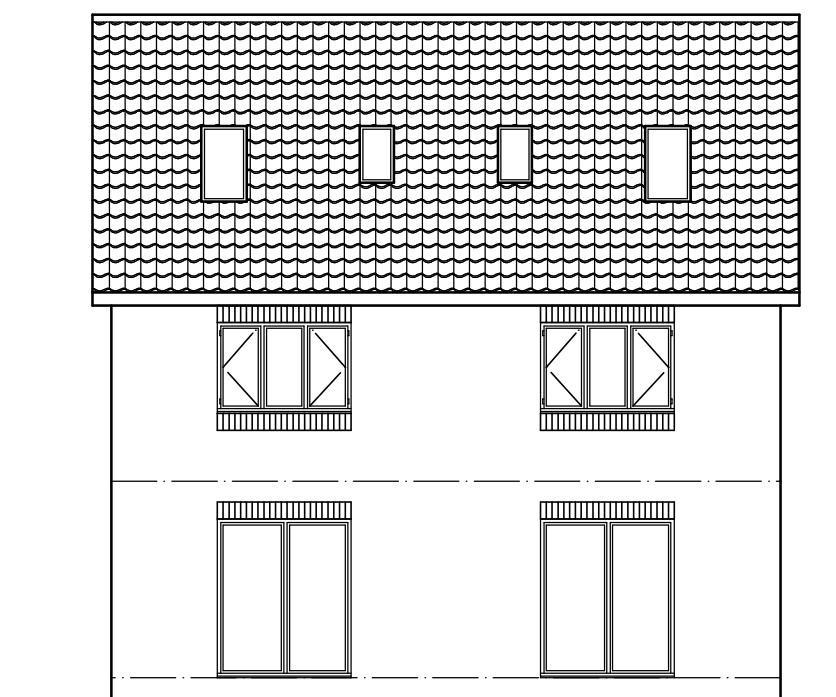

REAR ELEVATION

MR A ASGARI

PROPOSED SEMI-DETACHED
DWELLINGS
ADJ. 7 STATION RD.
DODWORTH

PLANS & ELEVATIONS

1:100@A2 APRIL20 Rev A

Peter Thompson

Linwood
Barnsley Road
Dodworth
Barnsley S753JR



tel & 01226
fax 201391