


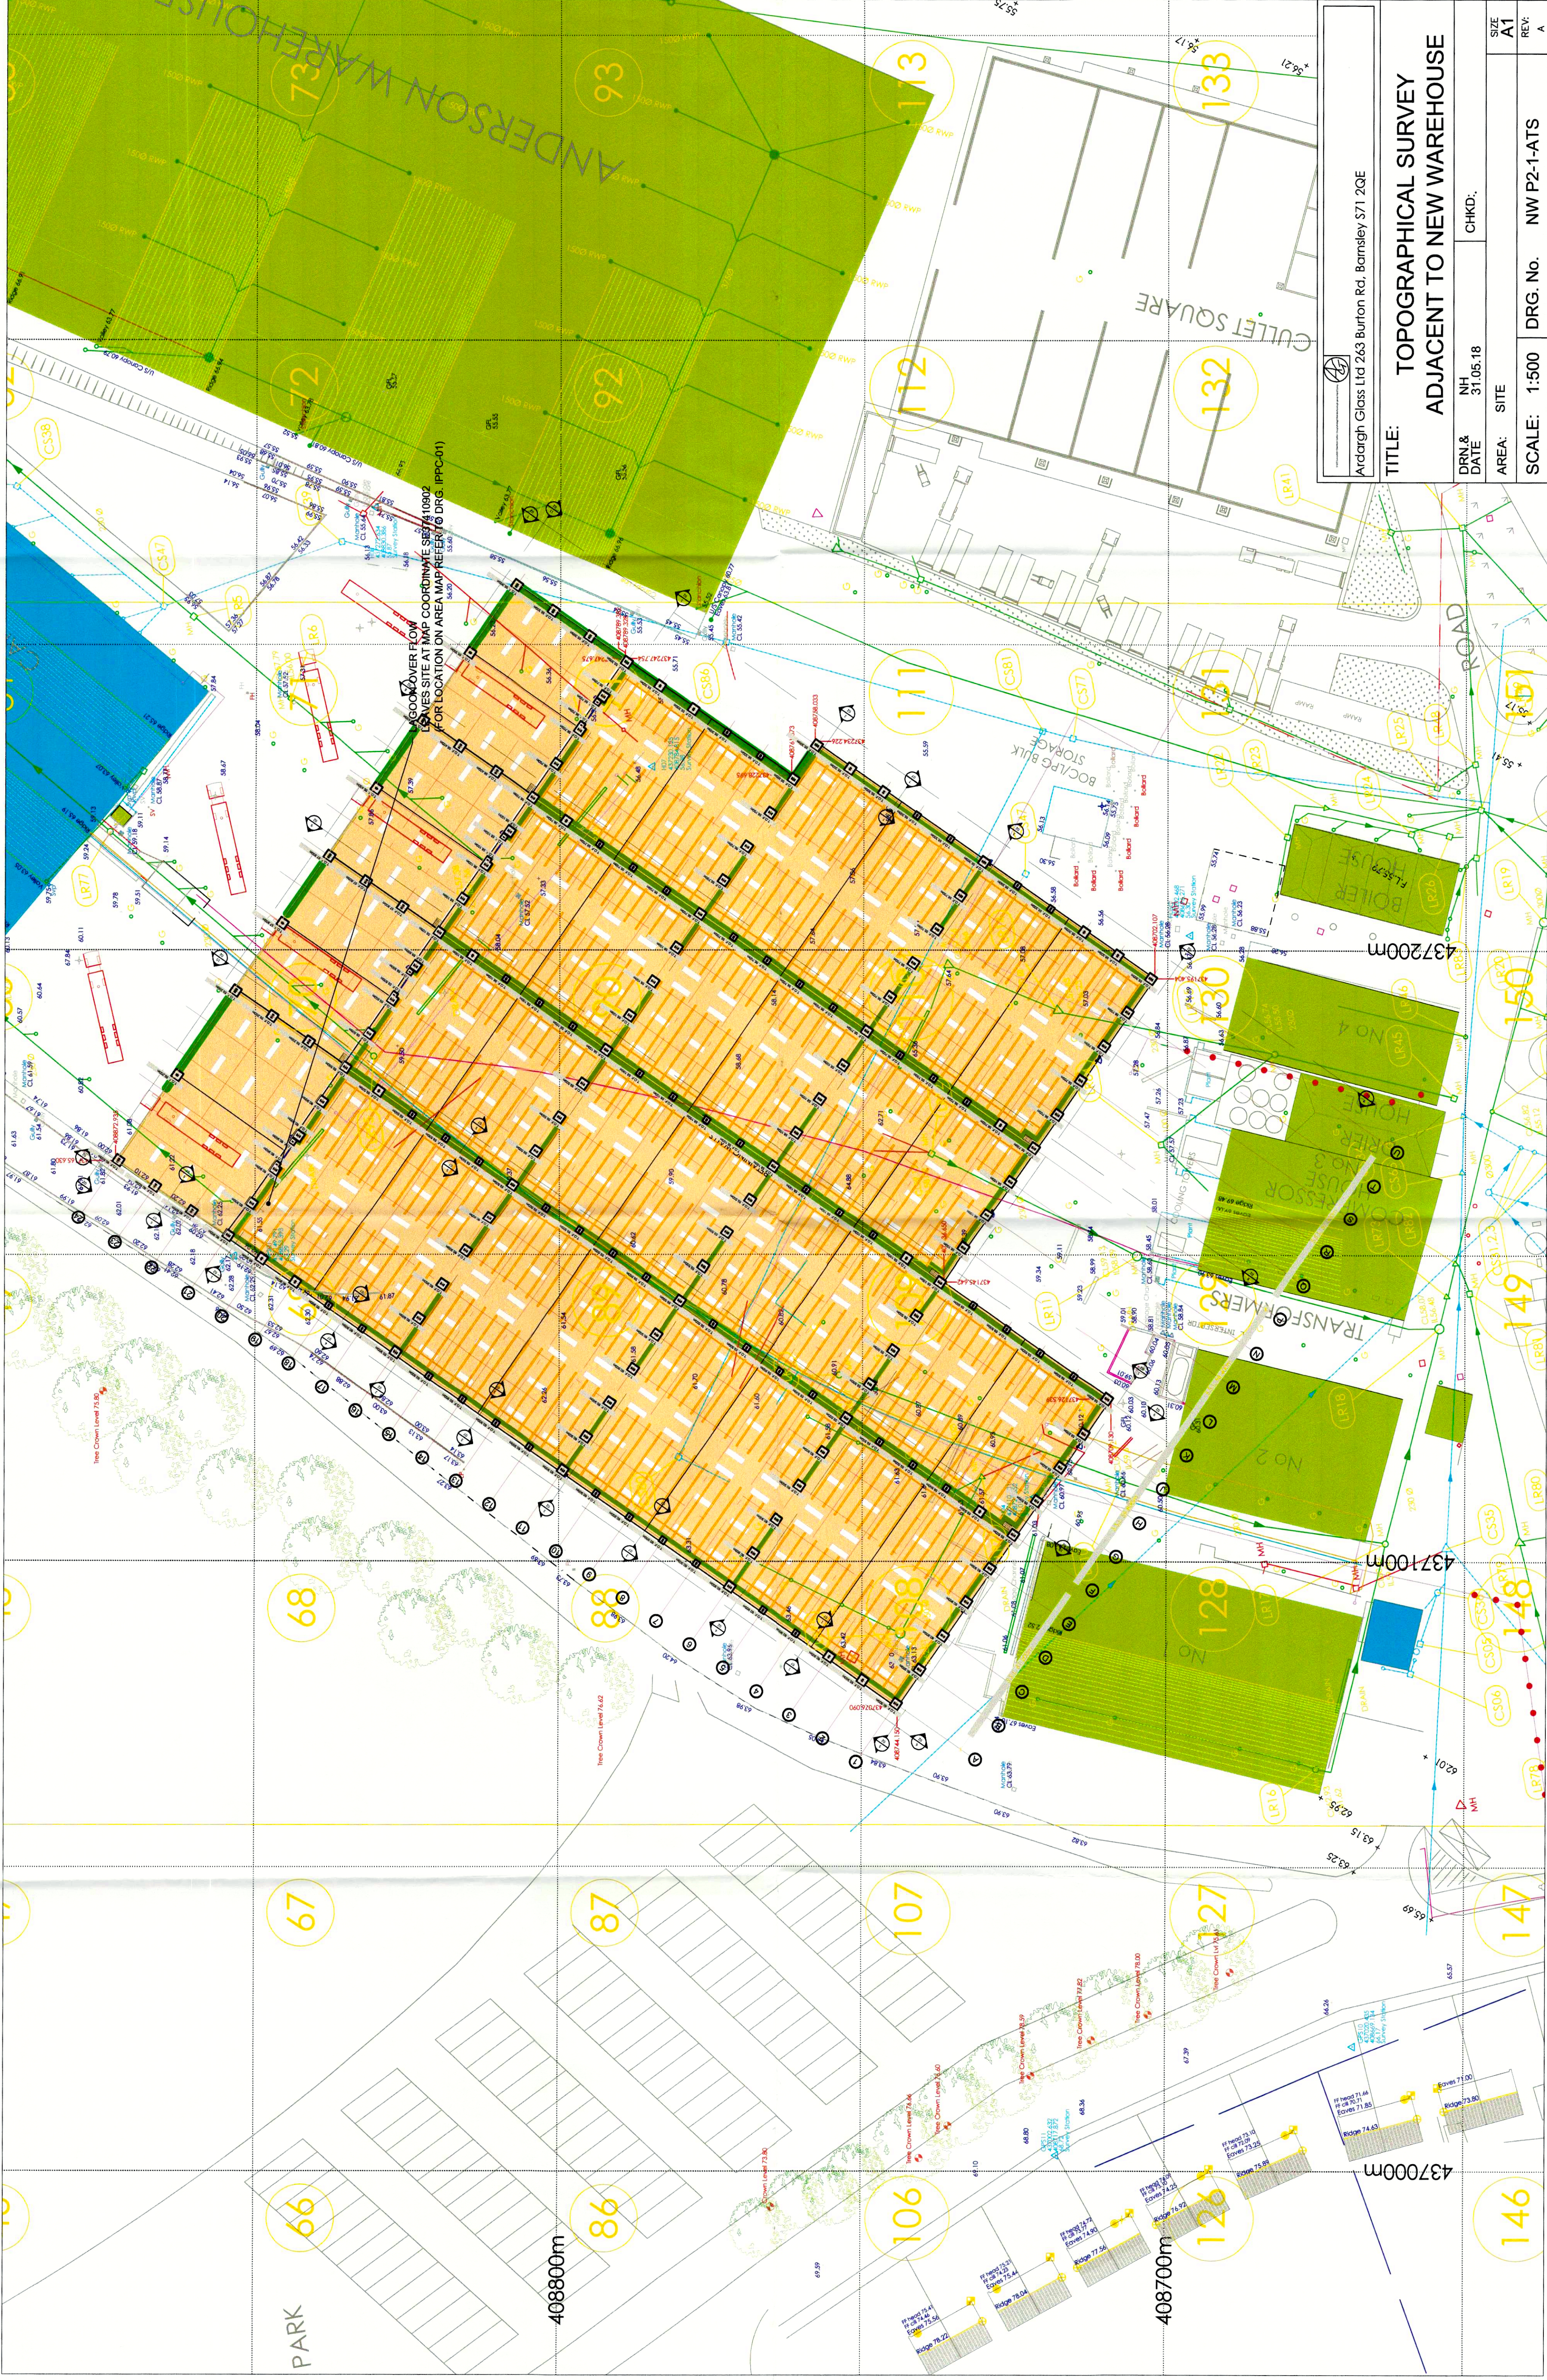

Ardagh Glass Ltd 263 Burton Rd, Barnsley S71 2QE	
TITLE: TOPOGRAPHICAL SURVEY ADJACENT TO NEW WAREHOUSE	
DRN & DATE	NH 31.05.18
AREA: SITE	CHKD:
SCALE: 1:500	DRG. No. NW P2-1-ATS
SIZE A1	REV: A