


STATION

ROAD


HIGH STREET

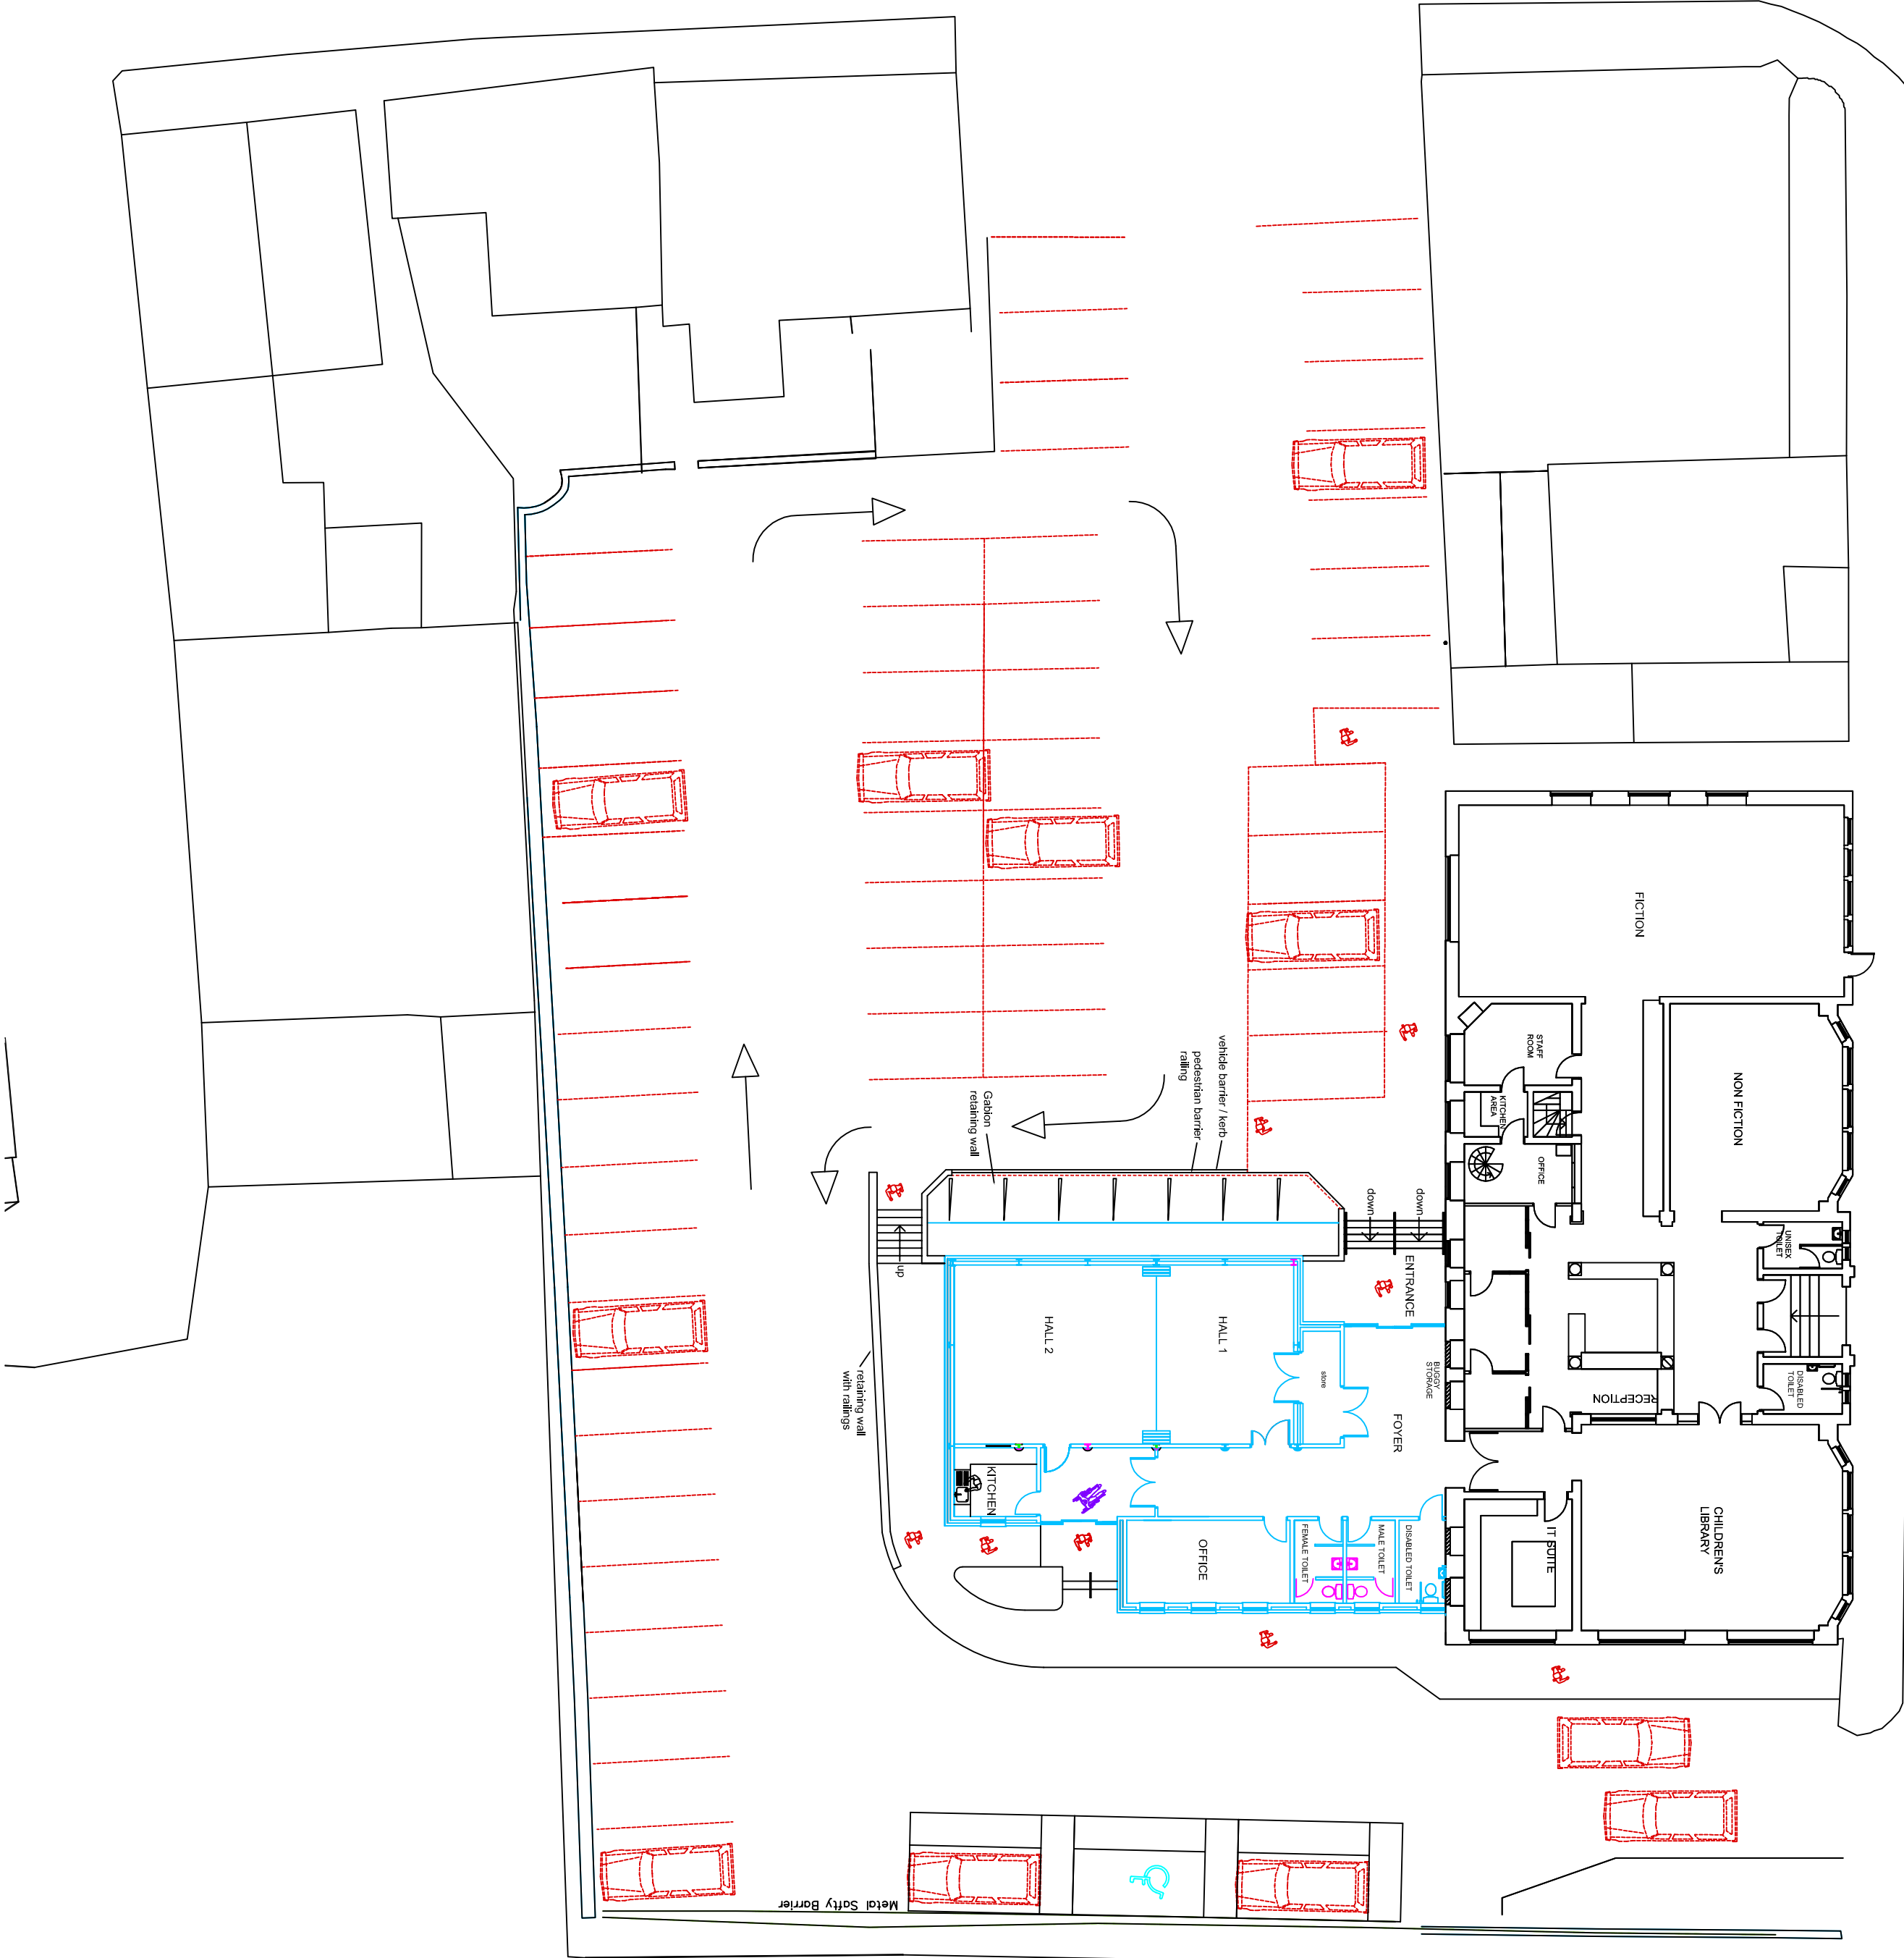

4.1.13

REV	DATE	DESCRIPTION

The contractor is to comply in all respects with the current Building Regulations and is to check all site dimensions and levels. Do not scale from the drawing. Use written dimensions. To be read in conjunction with Pre-Tender Health & Safety Plan / Preliminaries Section (Section A34 etc.) Maps are reproduced from Ordnance Survey material with the permission of Ordnance Survey on behalf of the Controller of Her Majesty's Stationery Office © Crown copyright. Unauthorised reproduction infringes Crown copyright and may lead to prosecution or civil proceedings 10002264 (2011)

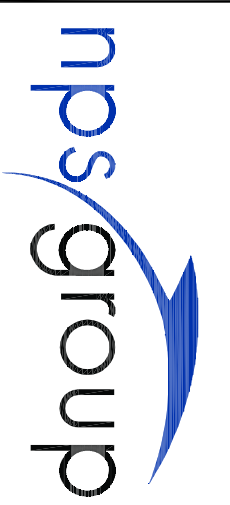

NPS BARNESLEY LTD
Barnesley, S70 9GG
SOUTH YORKSHIRE
TEL: 01226 779605 FAX: 01226 779399
EMAIL: enquiries@nps.co.uk

Head Office:
Lancaster House, 16 Central Avenue, St Andrews Business Park,
Newcastle, NE7 0HR Tel: 01663 706000 Fax: 01663 706001
Other Office locations can be found on website: www.nps.co.uk

PROJECT		CLIENT	
Wombwell Library Extension			
CAD FILE REF	DATE	SCALE	
	March 13	1 = 200	
SUBJECT		REV	CHECKED
PROPOSED SITE PLAN		HWA	
PROJECT NR	DRAWING NR		
07-17-13-1-1237	AL(0) 03		