


GENERAL NOTES

1. ALL DIMENSIONS AND LEVELS SHALL BE CHECKED ON SITE PRIOR TO CONSTRUCTION WORK COMMENCING.
2. ALL LANDSCAPE DRAWINGS TO BE READ IN CONJUNCTION WITH ALL RELEVANT ENGINEER'S AND ARCHITECT'S DRAWINGS AND SPECIFICATIONS.
3. ALL DRAWINGS TO BE READ IN CONJUNCTION WITH THE LANDSCAPE SPECIFICATION.
4. ANY DISCREPANCY CONCERNING THE DRAWINGS SHOULD BE REFERRED TO THE CA IMMEDIATELY.
5. ALL DIMENSIONS IN MILLIMETRES UNLESS NOTED OTHERWISE
6. ALL LEVELS IN METRES.
7. DO NOT SCALE OFF THIS DRAWING.
8. EXISTING SERVICE ALIGNMENTS SHALL BE CHECKED ON SITE BY THE CONTRACTOR PRIOR TO CONSTRUCTION WORK COMMENCING.

KEY

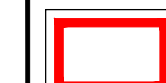

Application Boundary




Rail siding and loading bay proposals.
Refer to Engineers drawings for full
details.



Existing freight rail line.



Existing Trees retained in accordance with BS5837. (For full details of trees and tree groups within application boundary refer to Arboricultural Report by JCA ref: 11098/GP)

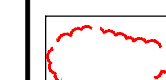

Existing Trees removed or pruned in accordance with BS5837 in order to facilitate the development.



Existing unimproved grassland and scrubland retained where possible.



Proposed Native Trees:



Proposed Native Trees:
Extra Heavy Standard 14-16cm girth
4.5-5m tall specimens; Double
Staked.



Proposed Native Screen Planting:
(Refer to schedule for species mix, size and planting spacings)
Species to include evergreens and deciduous. Pit planted in existing soil and protected with 600mm high tree guard.



Proposed Security Fencing




Proposed Lighting Column (Refer to Engineers drawings for size and details)

01	09/10/2013	revised application boundary and proposals	AN	AN
00	21/05/2013	Issued for comment	AN	AN
REV	DATE	DESCRIPTION	DR'WN	APPR

DRAWING STATUS:

PLANNING

DRAWING STATUS:
PLANNING

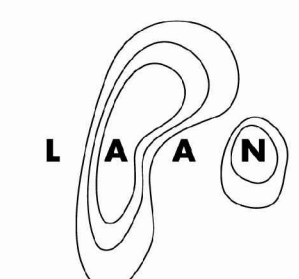

0113 322 7952 | laand.co.uk | an@laand.co.uk | @laanduk
Duke Studios, Munro House, Duke Street, Leeds, LS9 8AG

CLIENT	Hargreaves (UK) Services Ltd.
---------------	-------------------------------

PROJECT
Monckton Coke Works Rail Siding
Planning Application

TITLE	Planting Proposals (Larger Scale)
--------------	-----------------------------------

SCALE: 1:500 @ A1	DRAWN BY & DATE: AN 21/05/2013	APPROVED BY & DATE AN 21/05/2013
DRAWING NUMBER: 13-07-LA-03		REVISION: 01

© 1998 by John Wiley & Sons, Inc. All rights reserved. This publication is intended to provide accurate and authoritative information in regard to the subject matter covered. It is sold with the understanding that the publisher is not engaged in rendering legal, accounting, or other professional service. If legal advice or other expert assistance is required, the services of a competent professional person should be sought.

PLANT SCHEDULE

TREES

Quantity	Name	Common name	Height (m)	Girth (cm)	Clear Stem (m)	Form	Root condition	Support
3	Betula pendula	Silver Birch	4.25-6.0	14-16	1.75-2.0	EHS	RB	Double staked
1	Prunus avium	Wild Cherry	4.25-6.0	14-16	1.75-2.0	EHS	RB	Double staked
3	Sorbus aucuparia	Rowan	4.25-6.0	14-16	1.75-2.0	EHS	RB	Double staked

EHS = Extra heavy standard RB =

NATIVE SCREEN PLANTING

Quantity	Name	Common name	Height (m)	Form	Root condition	Spacing	Mix (%)
90	Betula pendula	Silver Birch	1.2-1.8m	Feather	BR	1.5m centres	10
45	Corylus avellana	Hazel	40-60cm	Transplant	BR	1.5m centres	5
180	Crataegus monogyna	Hawthorn	40-60cm	Transplant	BR	1.5m centres	20
90	Fagus sylvatica	Beech	40-60cm	Transplant	BR	1.5m centres	10
45	Ilex aquifolium	Holly	30-40cm	Transplant	C	1.5m centres	5
180	Prunus spinosa	Blackthorn	40-60cm	Transplant	BR	1.5m centres	20
90	Quercus petraea	Sessile Oak	40-60cm	Transplant	BR	1.5m centres	10
135	Rosa canina	Goat Rose	40-60cm	Transplant	BR	1.5m centres	15
45	Salix caprea	Goat Willow	40-60cm	Feather	BR	1.5m centres	5
45	Viburnum opulus	Guelder Rose	40-60cm	Transplant	BR	1.5m centres	5

